


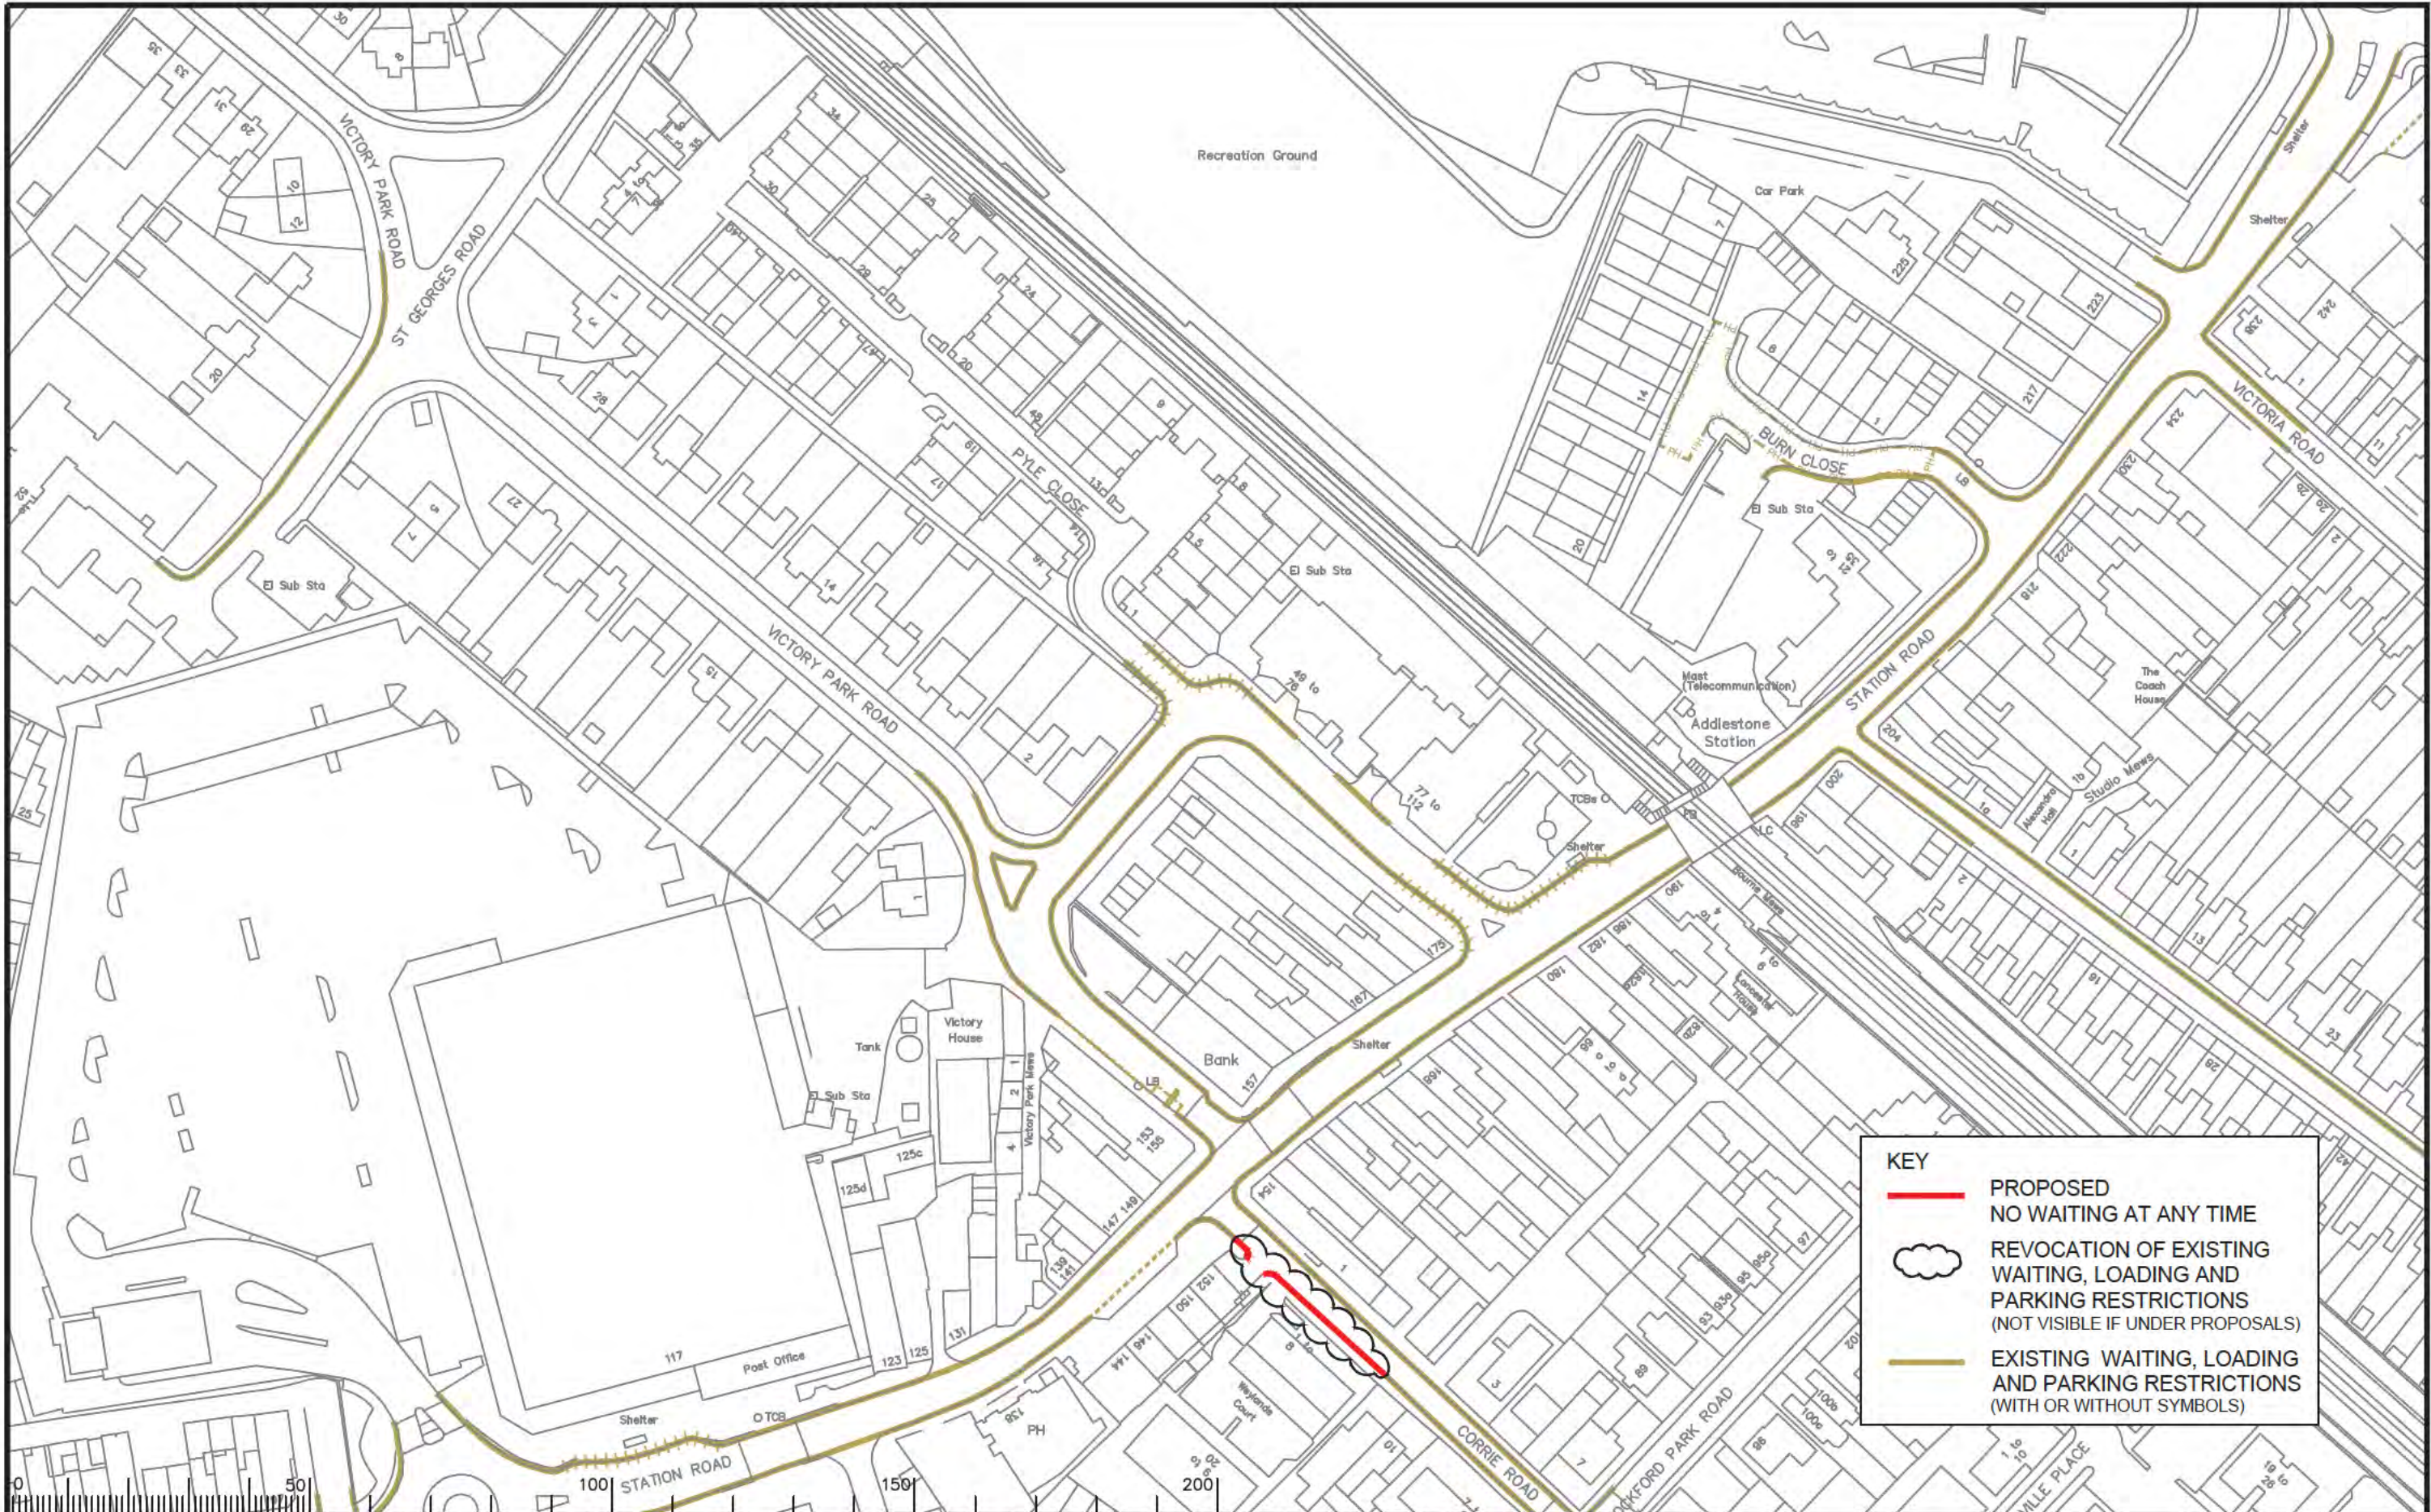

KEY

- PROPOSED NO WAITING AT ANY TIME
- REVOCATION OF EXISTING WAITING, LOADING AND PARKING RESTRICTIONS (NOT VISIBLE IF UNDER PROPOSALS)
- EXISTING WAITING, LOADING AND PARKING RESTRICTIONS (WITH OR WITHOUT SYMBOLS)

Rev.	Description	Drwn	Sig.	Date	Chkd	Sig.	Date	Appr	Sig.	Date
A	RESTRICTIONS AMENDED	CAH	CAH	07.17	JAR	JAR	07.17	RH	RH	07.17
B	RESTRICTIONS AMENDED	CAH	CAH	10.19	PW	PW	10.19	DC	DC	10.19
C	RESTRICTIONS AMENDED	CAH	CAH	05.21	PW	PW	05.21	DC	DC	05.21
D	RESTRICTIONS AMENDED	RB	RB	02.22	PW	PW	02.22	DC	DC	02.22
E	RESTRICTIONS AMENDED	RB	RB	08.22	PW	PW	08.22	DC	DC	08.22

Scale 1:1250

North Point

Based upon the Ordnance Survey mapping with the permission of the Controller of Her Majesty's Stationery Office. © Crown copyright. Unauthorised reproduction infringes Crown copyright and may lead to prosecution or civil proceedings.
Surrey County Council LA 076672 1995.

Drawn by RB Sig. RB Date 02.22

Checked by PW Sig. PW Date 02.22

Approved by RH Sig. RH Date 02.22

Project

RUNNYMEDE DPE
ADDLESTONE DIVISION

IMPLEMENTED TRAFFIC ORDERS
ADDLESTONE

SHEET OF


Project No. 3282/RUN

Contract Sheet No.

Drawing No. 3282_54

Rev. E

Classification PROPOSAL

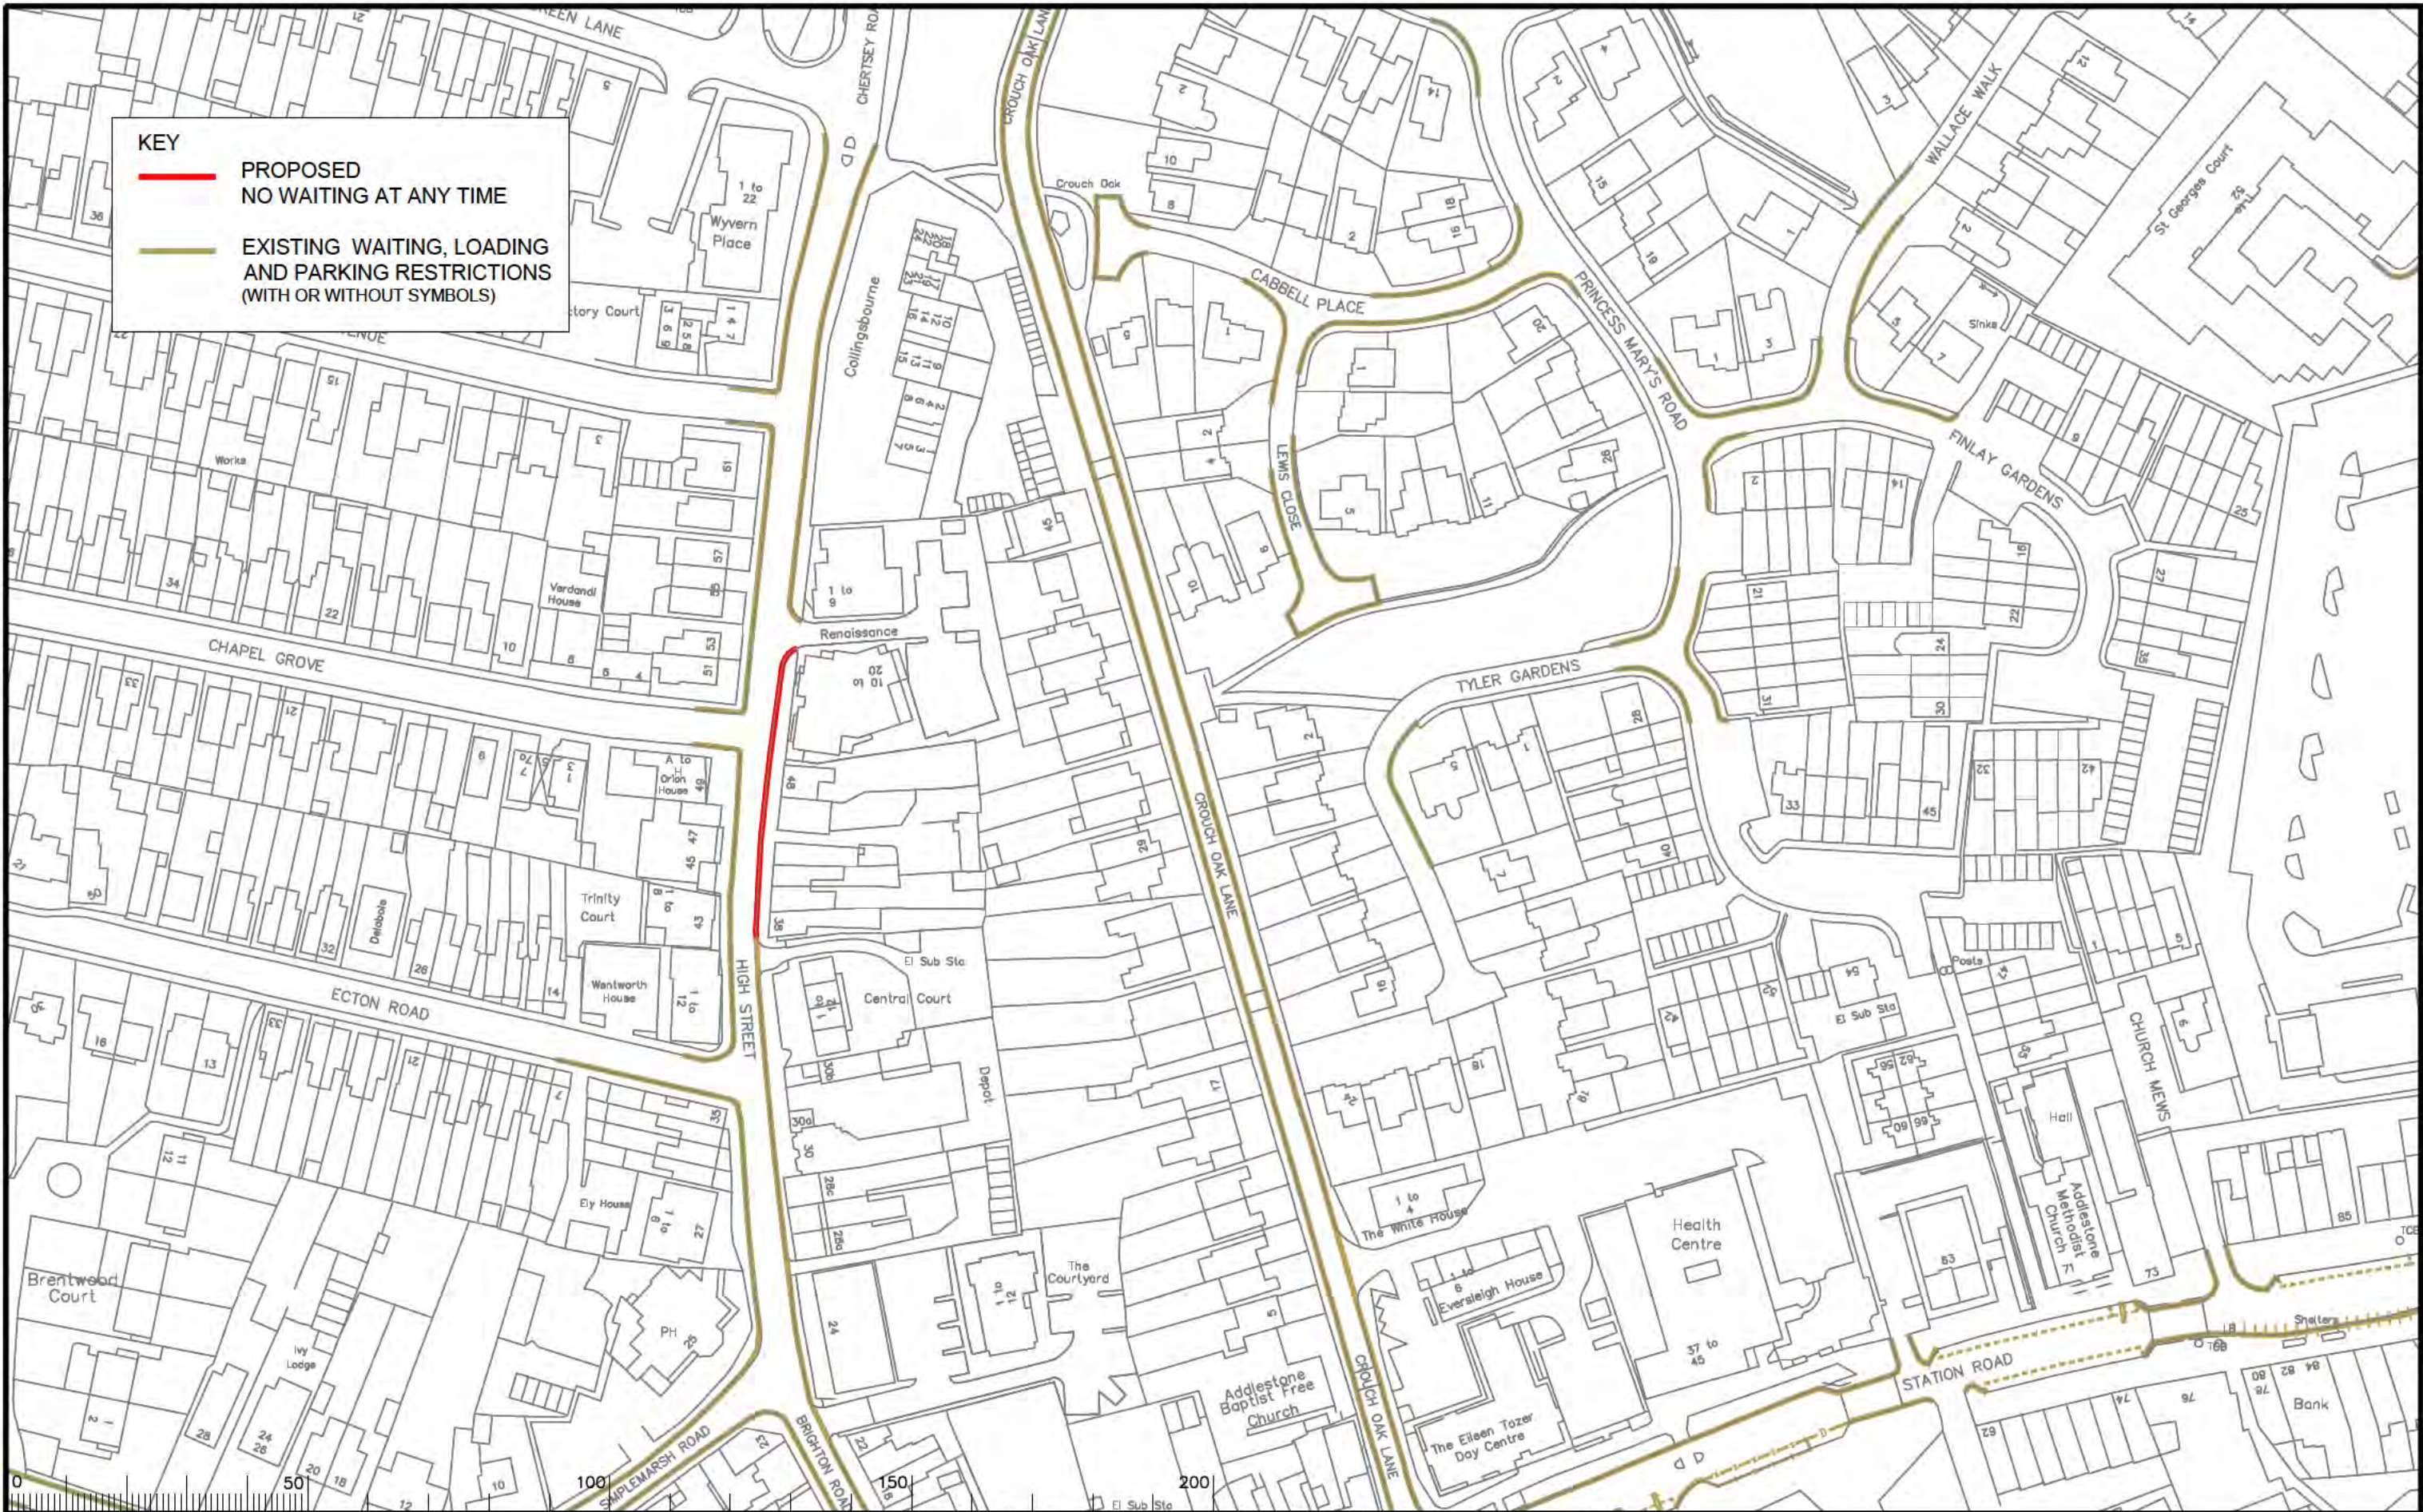

KEY


 **PROPOSED**
NO WAITING AT ANY TIME

 **EXISTING WAITING, LOADING**
AND PARKING RESTRICTIONS
(WITH OR WITHOUT SYMBOLS)

Notes

Rev.	Description	Drwn	Sig.	Date	Chkd	Sig.	Date	Appr	Sig.	Date
A	RESTRICTIONS AMENDED	CAH	CAH	07.14	JAR	JAR	07.14	RH	RH	07.14
B	RESTRICTIONS AMENDED	CAH	CAH	02.16	PW	PW	02.16	DC	DC	02.16
C	RESTRICTIONS AMENDED	CAH	CAH	07.17	PW	PW	07.17	DC	DC	07.17
D	RESTRICTIONS AMENDED	RB	RB	10.19	PW	PW	10.19	DC	DC	10.19
E	RESTRICTIONS AMENDED	RB	RB	05.21	PW	PW	05.21	DC	DC	05.21
F	RESTRICTIONS AMENDED	RB	RB	12.22	PW	PW	12.22	DC	DC	12.22

Scale 1:1250

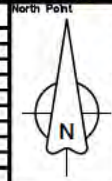

Based upon the Ordnance Survey mapping with the permission of the Controller of Her Majesty's Stationery Office. © Crown copyright. Unauthorised reproduction infringes Crown copyright and may lead to prosecution or civil proceedings.
Surrey County Council LA 070872 1996.

Drawn by CAH Sig. CAH Date 07.14

Checked by originator PW Sig. PW Date 07.14

Approved by RH Sig. RH Date 07.14

Project

RUNNYMEDE DPE
ADDLESTONE DIVISION

Implemented Traffic Orders
ADDLESTONE

Project No. 3282/RUN

Contract Sheet No. 3282_55

Rev. F

Classification PROPOSAL

SHEET 07


 **SURREY**
COUNTY COUNCIL


Project No. 3282/RUN

Contract Sheet No. 3282_55

Rev. F

Classification PROPOSAL

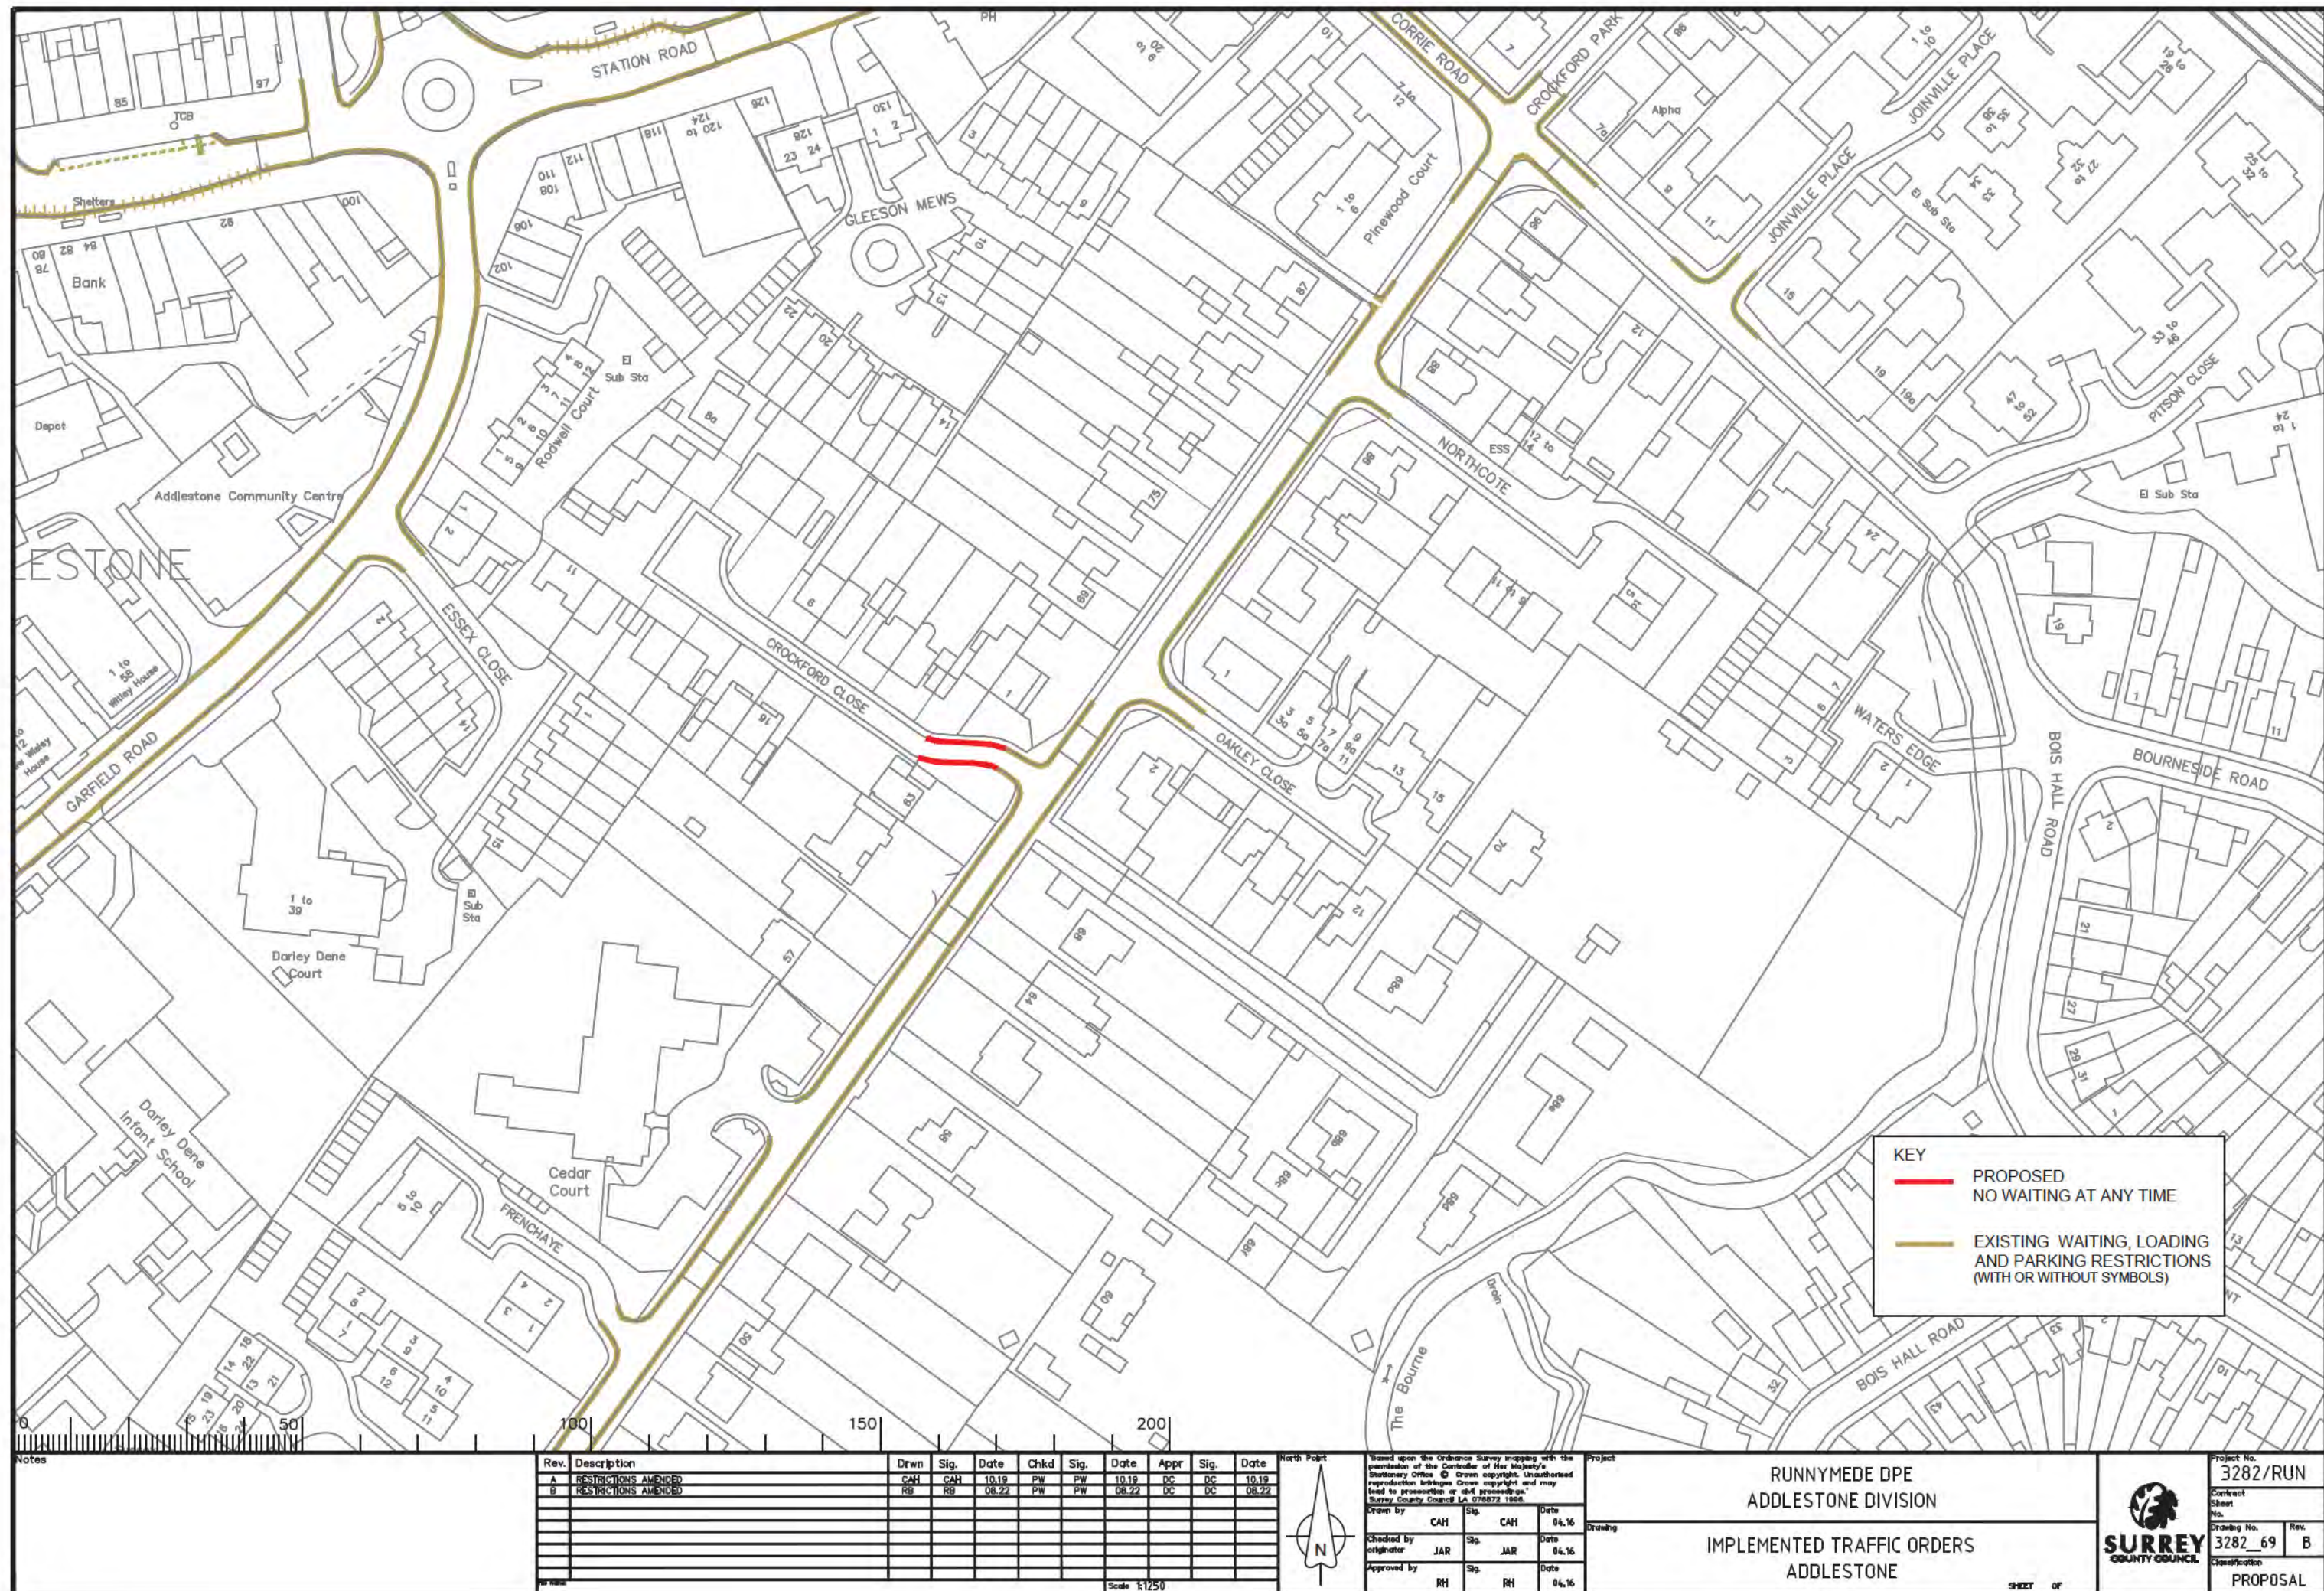

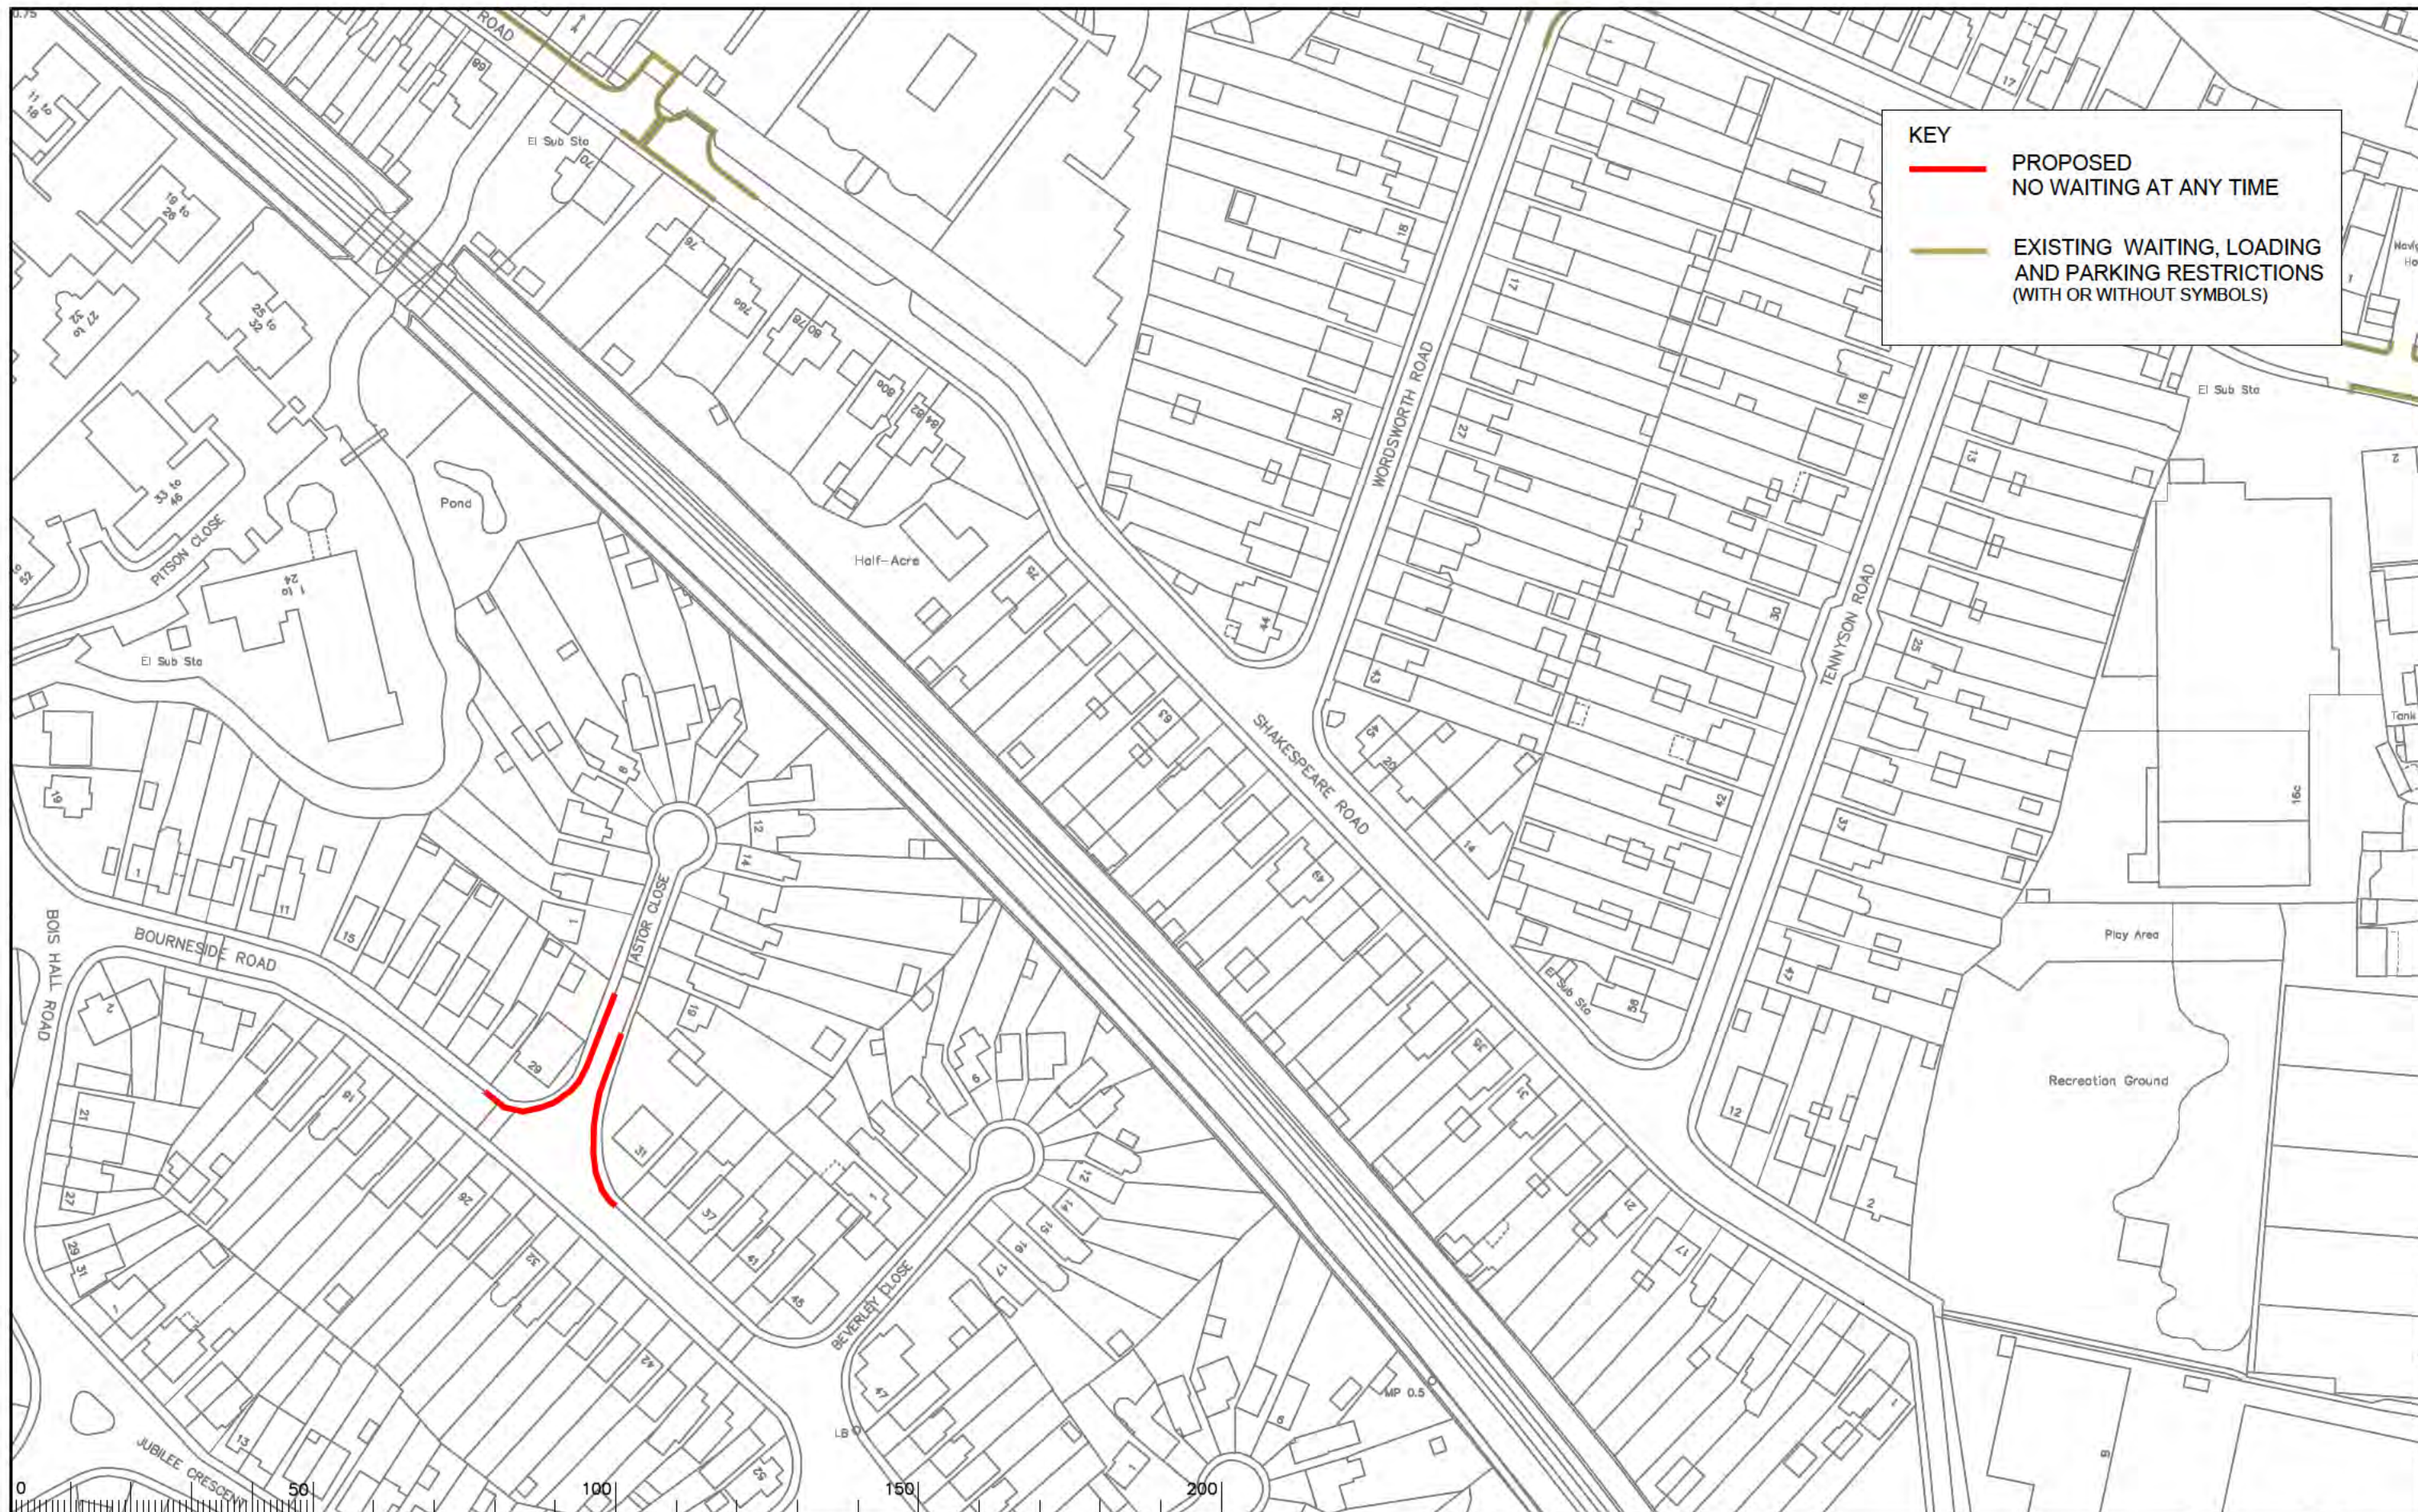

KEY

PROPOSED
NO WAITING AT ANY TIME

EXISTING WAITING, LOADING
AND PARKING RESTRICTIONS
(WITH OR WITHOUT SYMBOLS)

Notes

Rev.	Description	Drwn	Sig.	Date	Chkd	Sig.	Date	Appr	Sig.	Date

Scale 1:1250

North Point

N

Based upon the Ordnance Survey mapping with the permission of the Controller of Her Majesty's Stationary Office. © Crown copyright. Unauthorised reproduction infringes Crown copyright and may lead to prosecution or civil proceedings.
Surrey County Council LA 078873 1998.

Drawn by
CAH RB 08.22

Checked by
originator PW Sig. PW 08.22

Approved by
RH Sig. RH 08.22

Project

RUNNYMEDE DPE
ADDLESTONE DIVISION

Drawing

IMPLEMENTED TRAFFIC ORDERS
ADDLESTONE

SHEET of

SURREY
COUNTY COUNCIL

Project No.
3282

Contract
Sheet No.
3282_133

Rev.
-

Classification
PROPOSAL