Recreation Ground

Pond

WORPLESDON ROAD

JOHNSTON WALK

SAFFRON PLATT

Introduce No Waiting at Any Time
Double Yellow Lines

52.9m

57.5m

59.5m

Shelter

Posts

El Sub Sta

Orchard End

TCB
LB

0 50 100 150 200

Notes

Drawing GFD 7

Johnston Walk / Worplesdon Road

Rev.	Description	Drwn	Sig.	Date	Chkd	Sig.	Date	Appr	Sig.	Date

Scale 1:1250

North Point

"Based upon the Ordnance Survey mapping with the permission of the Controller of Her Majesty's Stationery Office © Crown copyright. Unauthorised reproduction infringes Crown copyright and may lead to prosecution or civil proceedings." Surrey County Council LA 078272 1999.

Drawn by	RS	Sig. RS	Date 03.23
Checked by originator	RH	Sig. RH	Date 03.23
Approved by	ASH	Sig. DC	Date 03.23

Project

GUILDFORD DPE
GUILDFORD

Drawing

IMPLEMENTED TRAFFIC ORDERS

SHEET OF

SURREY COUNTY COUNCIL

Project No. 3282/GUI
Contract
Sheet No.
Drawing No. Y43
Rev. -
Classification AS MADE

A3

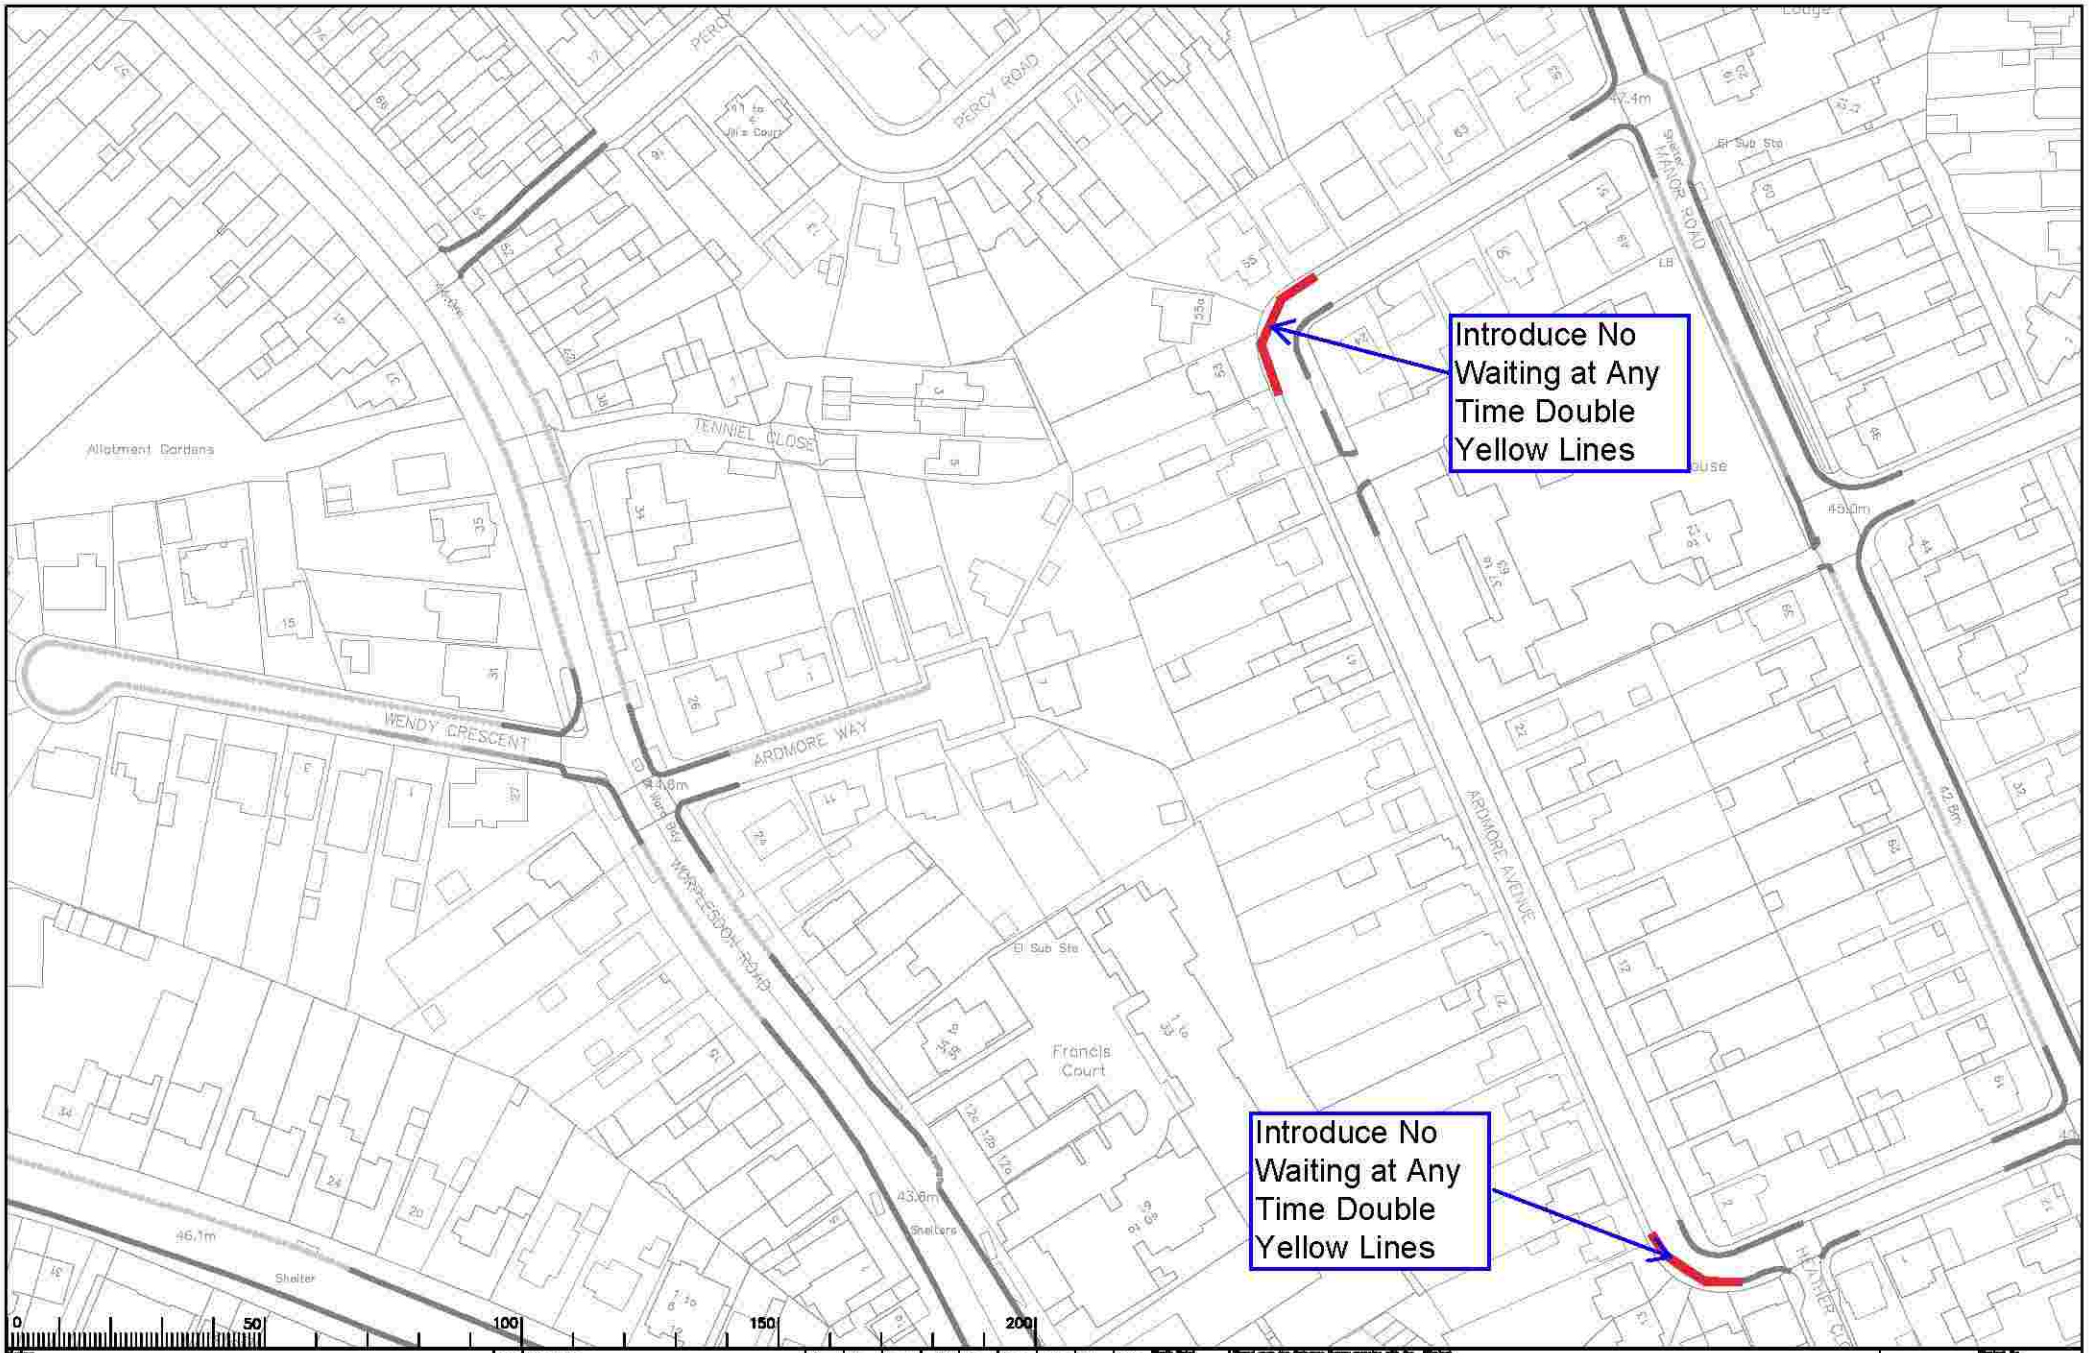

Drawing GFD 8
Ardmore Avenue

Rev.	Description	Drwn	Sig.	Date	Chkd	Sig.	Date	Appr	Sig.	Date

Scale 1:1250

GUILDFORD DPE
GUILDFORD NORTH

IMPLEMENTED TRAFFIC ORDERS

SURREY COUNTY COUNCIL

Project No. 3282/GUI
Drawing No. Z47
Rev. -
AS MADE

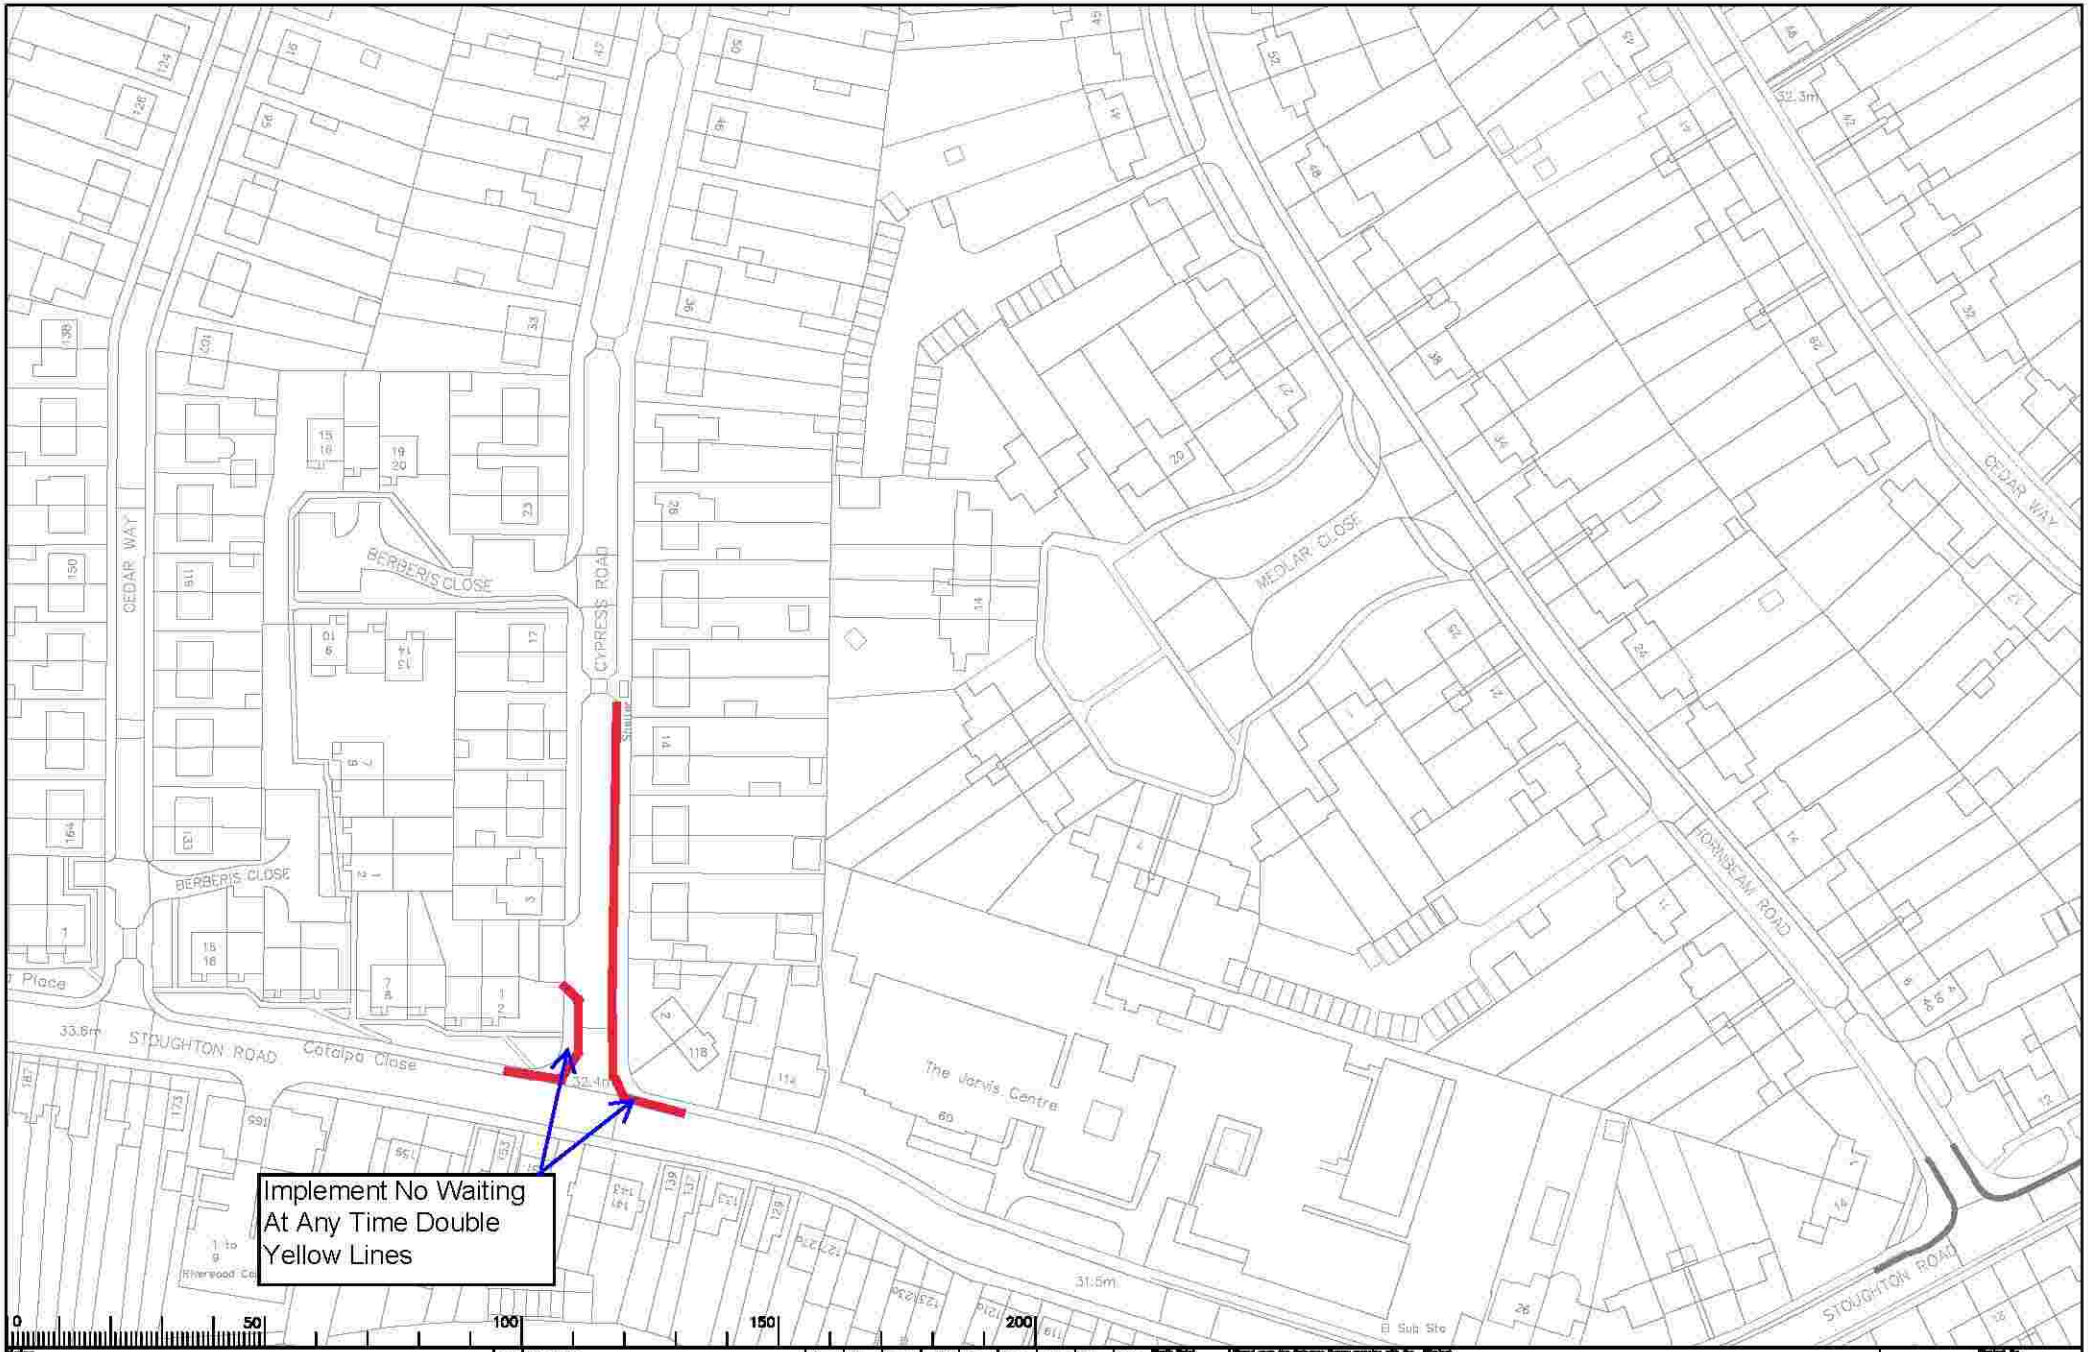

Drawing GFD 9
Cypress Road / Stoughton Road

Rev.	Description	Drawn	Sig.	Date	Chkd	Sig.	Date	Appr	Sig.	Date

Scale 1:1250

GUILDFORD DPE
GUILDFORD NORTH

IMPLEMENTED TRAFFIC ORDERS

SURREY COUNTY COUNCIL

Project No. 3282/GUI
Drawing No. AB46
Rev. -
AS MADE

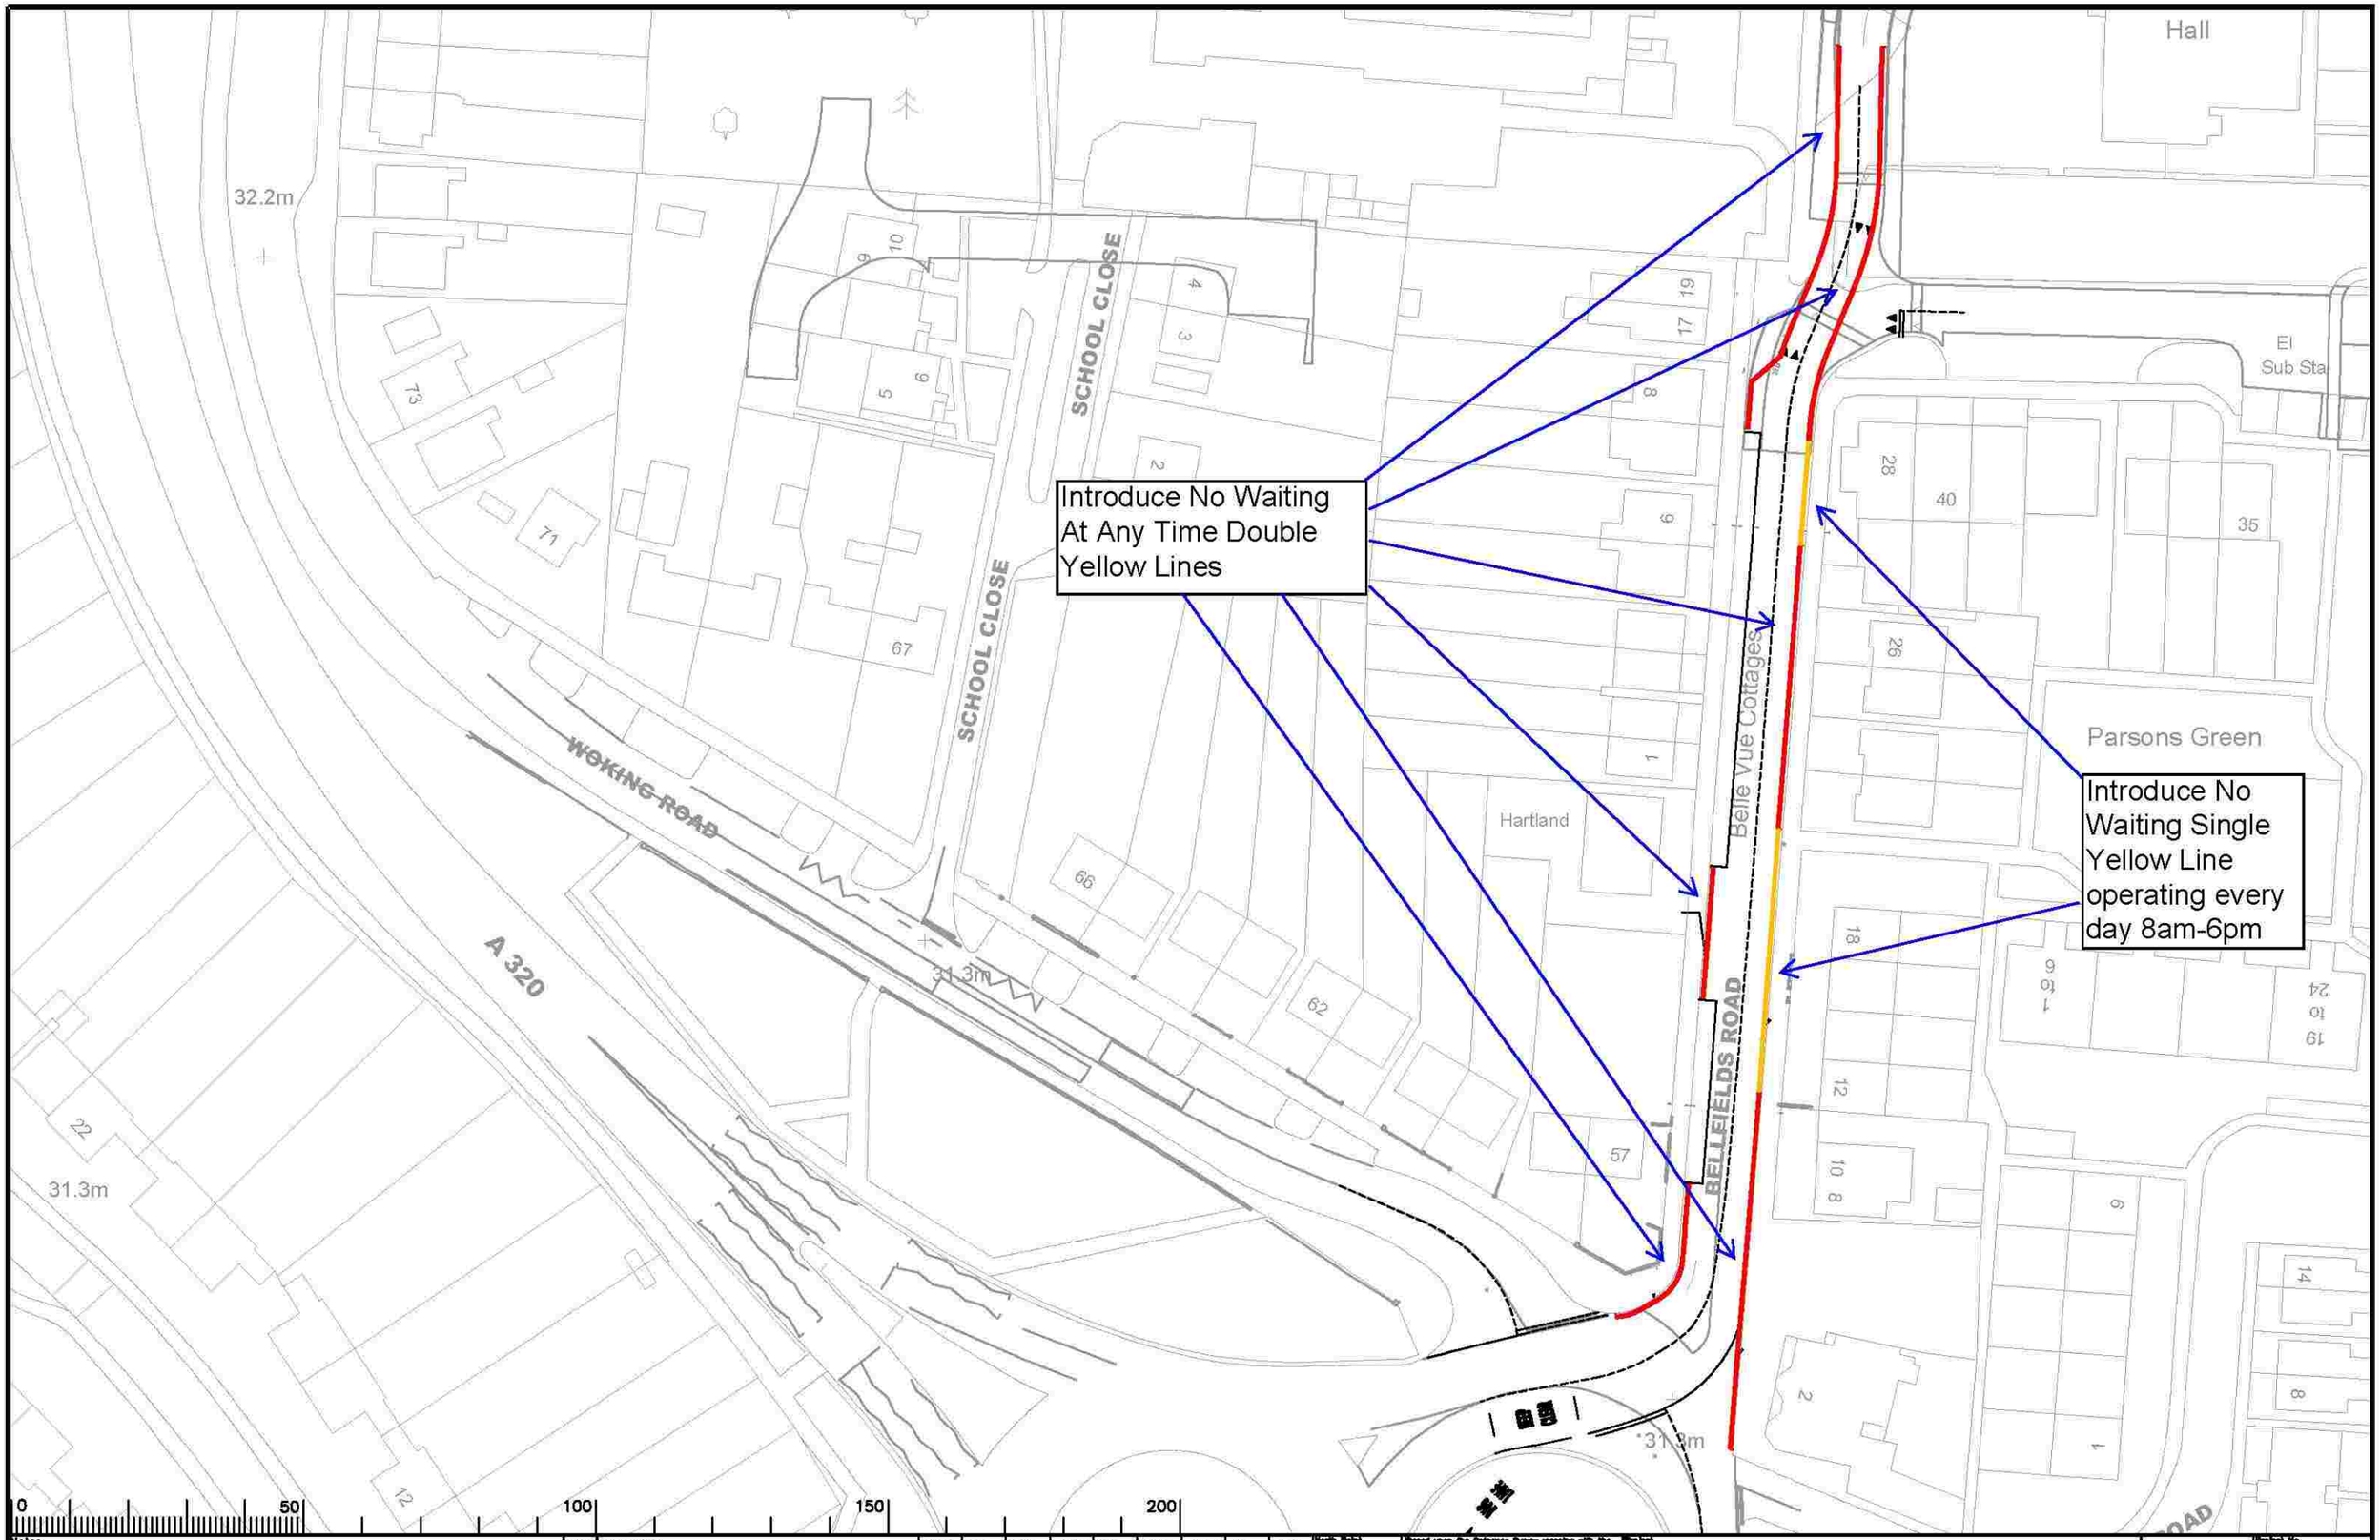

Drawing WUV1
Bellfields Road

Notes

Rev.	Description	Drwn	Sig.	Date	Chkd	Sig.	Date	Appr	Sig.	Date

Scale 1:625

North Point

"Based upon the Ordnance Survey mapping with the permission of the Controller of Her Majesty's Stationery Office © Crown copyright. Unauthorised reproduction infringes Crown copyright and may lead to prosecution or civil proceedings." Surrey County Council LA 079872 1998.

Drawn by	RS	Sig. RS	Date 03.23
Checked by originator	RH	Sig. RH	Date 03.23
Approved by	DC	Sig. DC	Date 03.23

Project
GUILDFORD DPE
GUILDFORD NORTH - BELLFIELDS ROAD

Drawing
PROPOSED TRAFFIC ORDERS

SHEET OF

SURREY COUNTY COUNCIL

Project No. 3282/GUI
Contract No.
Sheet No.
Drawing No. AC43
Rev. -
Classification PROPOSED

A3

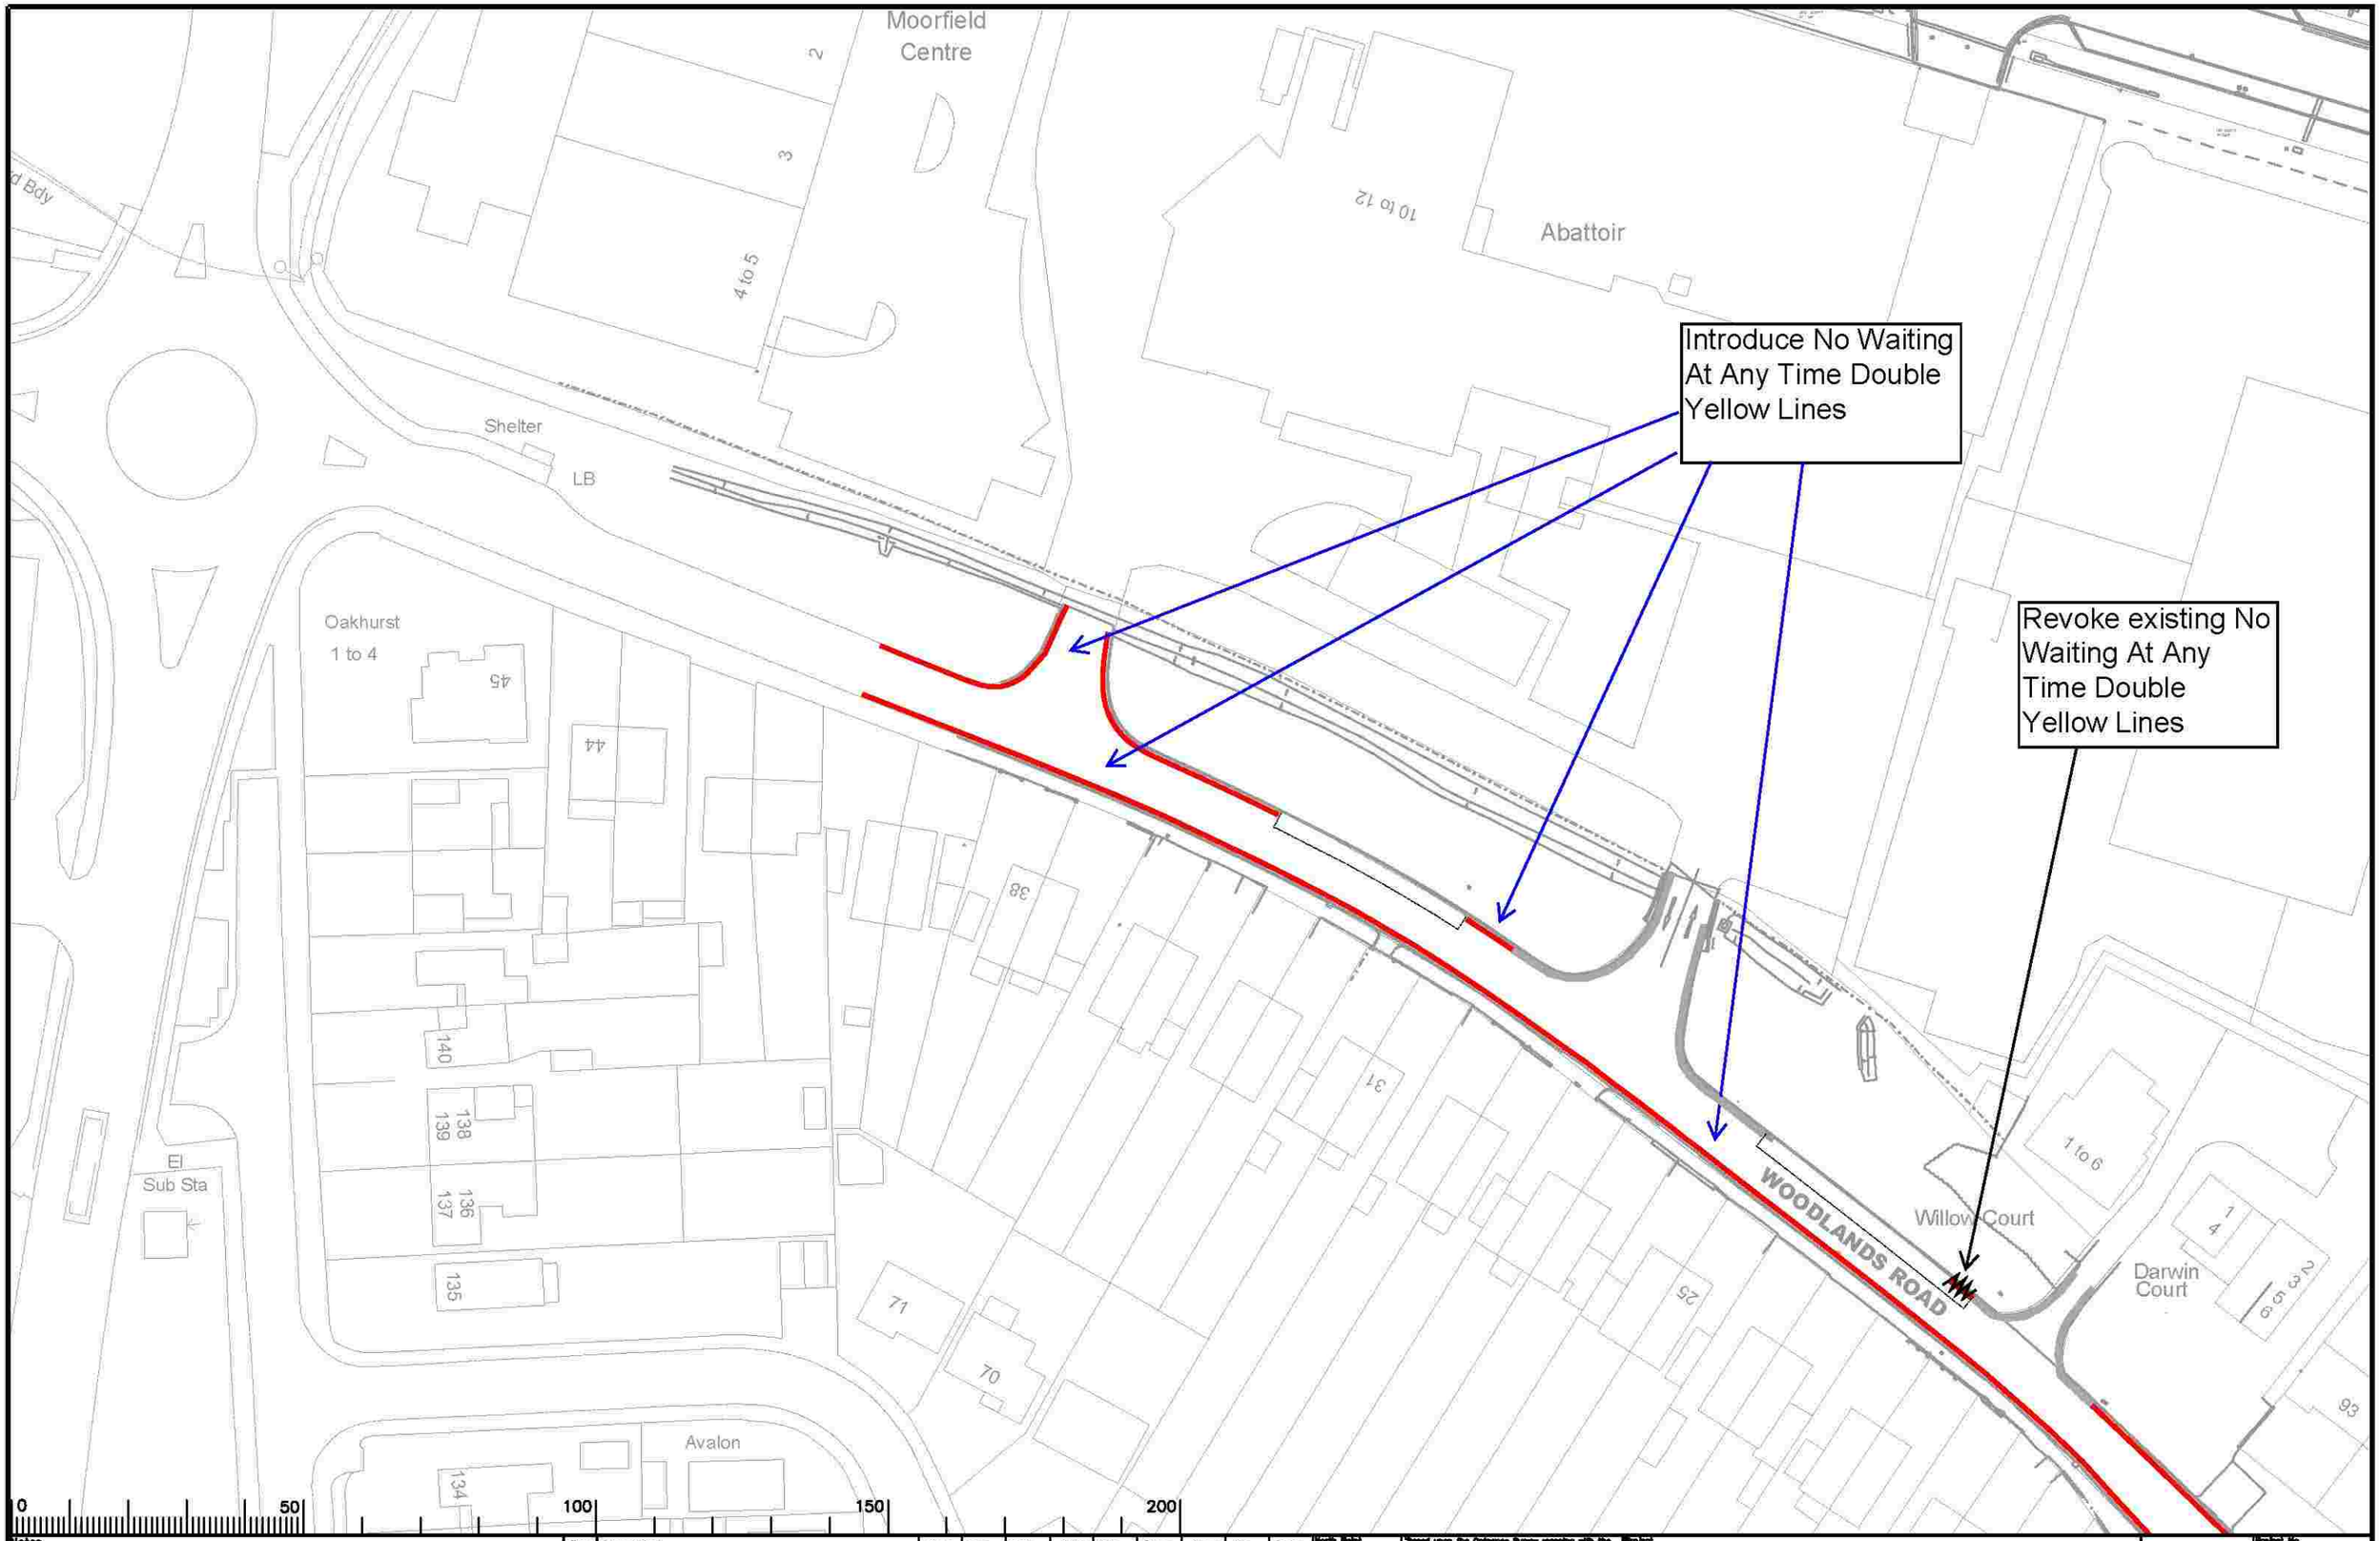

Notes

Drawing WUV2
Woodlands Road

Rev.	Description	Drwn	Sig.	Date	Chkd	Sig.	Date	Appr	Sig.	Date

Scale 1:625

North Point

"Based upon the Ordinance Survey mapping with the permission of the Controller of Her Majesty's Stationery Office © Crown copyright. Unauthorised reproduction infringes Crown copyright and may lead to prosecution or civil proceedings." Surrey County Council LA 078272 1998.

		Sig.	Date
Drawn by	RS	RS	11.24
Checked by originator	RH	RH	11.24
Approved by	DC	DC	11.24

Project
GUILDFORD DPE
GUILDFORD NORTH - WOODLANDS ROAD

Drawing
PROPOSED TRAFFIC ORDERS

SHEET OF

SURREY COUNTY COUNCIL

Project No. 3282/GUI
Contract No.
Drawing No. AD41
Rev. -
Classification PROPOSED

A3

Introduce No Waiting At Any Time Double Yellow Lines

Remove existing No Waiting At Any Time Double Yellow Lines

WOODLANDS ROAD

Willow Court

Darwin Court

1 to 6

SLYFIELD

WHITEMORE ROAD

Unit 7

Unit 10

El Sub Sta

0 50 100 150 200

Notes

Drawing WUV3
Woodlands Road

Rev.	Description	Drwn	Sig.	Date	Chkd	Sig.	Date	Appr	Sig.	Date

No notes

Scale 1:625

North Point

"Based upon the Ordnance Survey mapping with the permission of the Controller of Her Majesty's Stationery Office © Crown copyright. Unauthorised reproduction infringes Crown copyright and may lead to prosecution or civil proceedings." Surrey County Council LA 078272 1998.

		Sig.	Date
Drawn by	RS	RS	11.24
Checked by originator	RH	RH	11.24
Approved by	DC	DC	11.24

Project
GUILDFORD DPE
GUILDFORD NORTH - WOODLANDS ROAD

Drawing
PROPOSED TRAFFIC ORDERS

SHEET OF

SURREY COUNTY COUNCIL

Project No. 3282/GUI
Contract
Sheet No.
Drawing No. AD42
Rev. -
Classification PROPOSED

A3

Introduce No Waiting At Any Time Double Yellow Lines

Introduce No Waiting At Any Time Double Yellow Lines

Revoke No Waiting At Any Time Double Yellow Lines

Introduce No Waiting At Any Time Double Yellow Lines

Long Reach

OLD FARM ROAD

SLYFIELD GREEN

WOODLANDS CLOSE

CARTERS CLOSE

Slyfield Court

Groom Walk

El Sub Sta

Slyfield

Unit 5

10 to 13

20 to 25

26 to 28

0 50 100 150

Notes

Drawing WUV4
Slyfield Green / Old Farm Road

Rev.	Description	Drwn	Sig.	Date	Chkd	Sig.	Date	Appr	Sig.	Date

Scale 1:625

North Point

"Based upon the Ordnance Survey mapping with the permission of the Controller of Her Majesty's Stationery Office © Crown copyright. Unauthorised reproduction infringes Crown copyright and may lead to prosecution or civil proceedings." Surrey County Council LA 078972 1998.

		Sig.	Date
Drawn by	RS	RS	03.23
Checked by originator	RH	RH	03.23
Approved by	DC	DC	03.23

Project: GUILDFORD DPE
GUILDFORD NORTH - SLYFIELD GREEN

Drawing: PROPOSED TRAFFIC ORDERS

SHEET OF

SURREY COUNTY COUNCIL

Project No. 3282/GUI
Contract
Sheet No.
Drawing No. AD43
Rev. -
Classification PROPOSED

A3