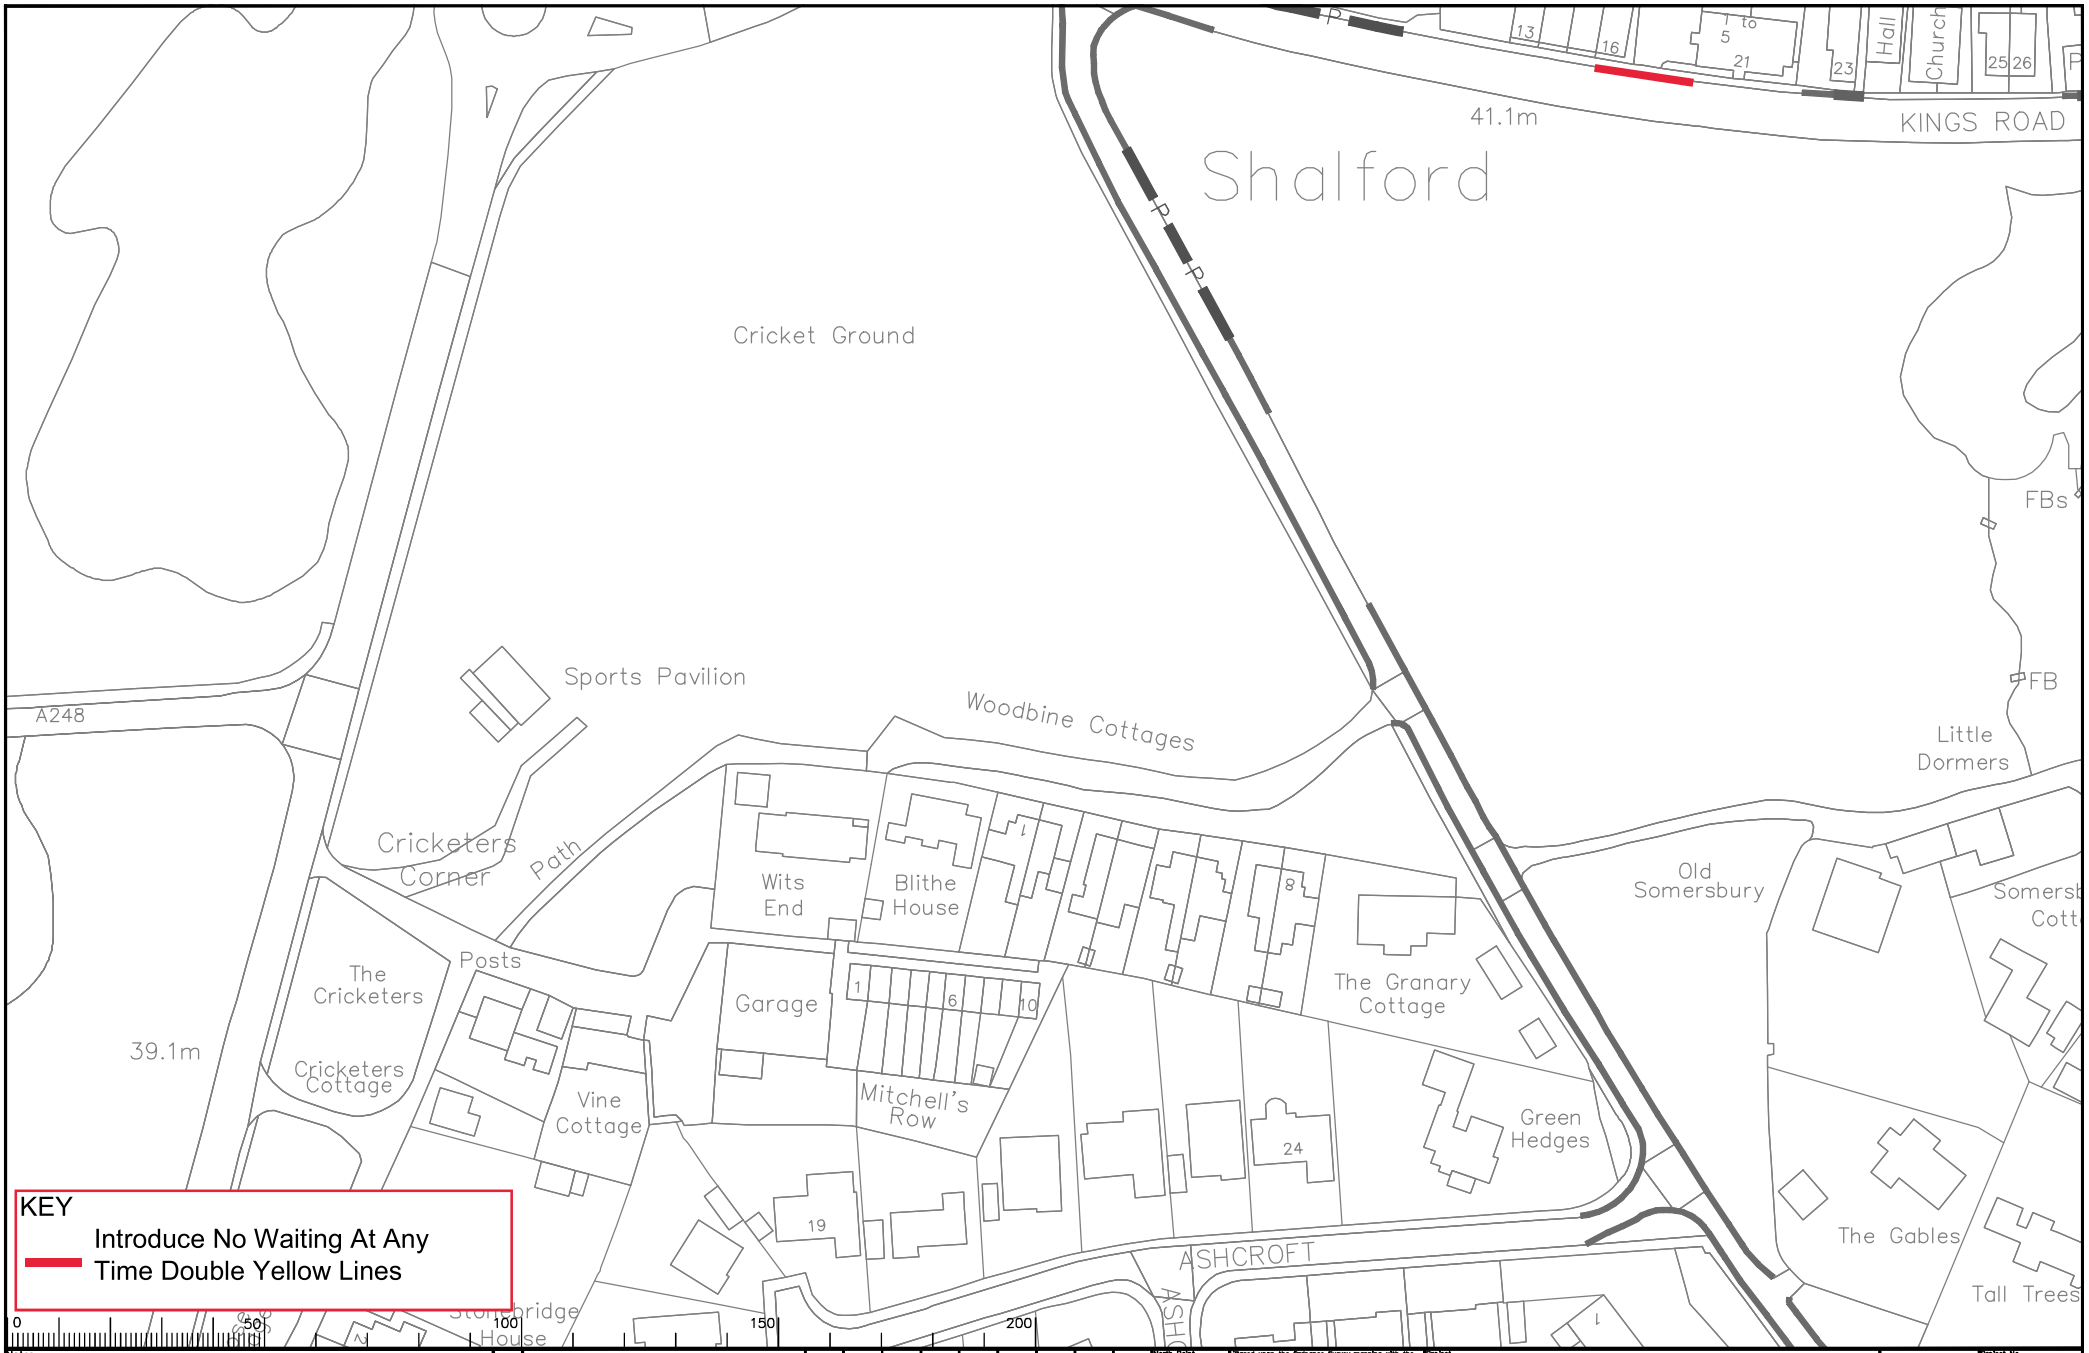

Notes

Drawing 20 - Kings Road, Shalford

Rev.	Description	Drwn	Sig.	Date	Chkd	Sig.	Date	Appr	Sig.	Date

Scale 1:1250

North Point

"Based upon the Ordnance Survey mapping with the permission of the Controller of Her Majesty's Stationery Office © Crown copyright. Unauthorised reproduction infringes Crown copyright and may lead to prosecution or civil proceedings." Surrey County Council LA 076872 1995.

Drawn by	RB	Sig. RB	Date 03.23
Checked by originator	RH	Sig. RH	Date 03.23
Approved by	ASH	Sig. DC	Date 03.23

Project: GUILDFORD DPE
GUILDFORD SOUTH EAST

Drawing: IMPLEMENTED TRAFFIC ORDERS

SHEET OF

SURREY COUNTY COUNCIL

Project No. 3282/GUI
Contract
Sheet No.
Drawing No. AD64
Rev. -
Classification AS MADE

Notes

Drawing 19 - Poplar Road

Rev.	Description	Drwn	Sig.	Date	Chkd	Sig.	Date	Appr	Sig.	Date

Scale 1:1250

North Point

Based upon the Ordnance Survey mapping with the permission of the Controller of Her Majesty's Stationery Office. © Crown copyright. Unauthorised reproduction infringes Crown copyright and may lead to prosecution or civil proceedings." Surrey County Council LA 076872 1998.

		Sig.	Date
Drawn by	RB	RB	03.23
Checked by originator	RH	RH	03.23
Approved by	ASH	DC	03.23

Project: GUILDFORD DPE
GUILDFORD SOUTH EAST

Drawing: IMPLEMENTED TRAFFIC ORDERS

SHEET OF

SURREY COUNTY COUNCIL

Project No. 3282/GUI
Contract
Sheet No.
Drawing No. AD65
Rev. -
Classification AS MADE

AA65

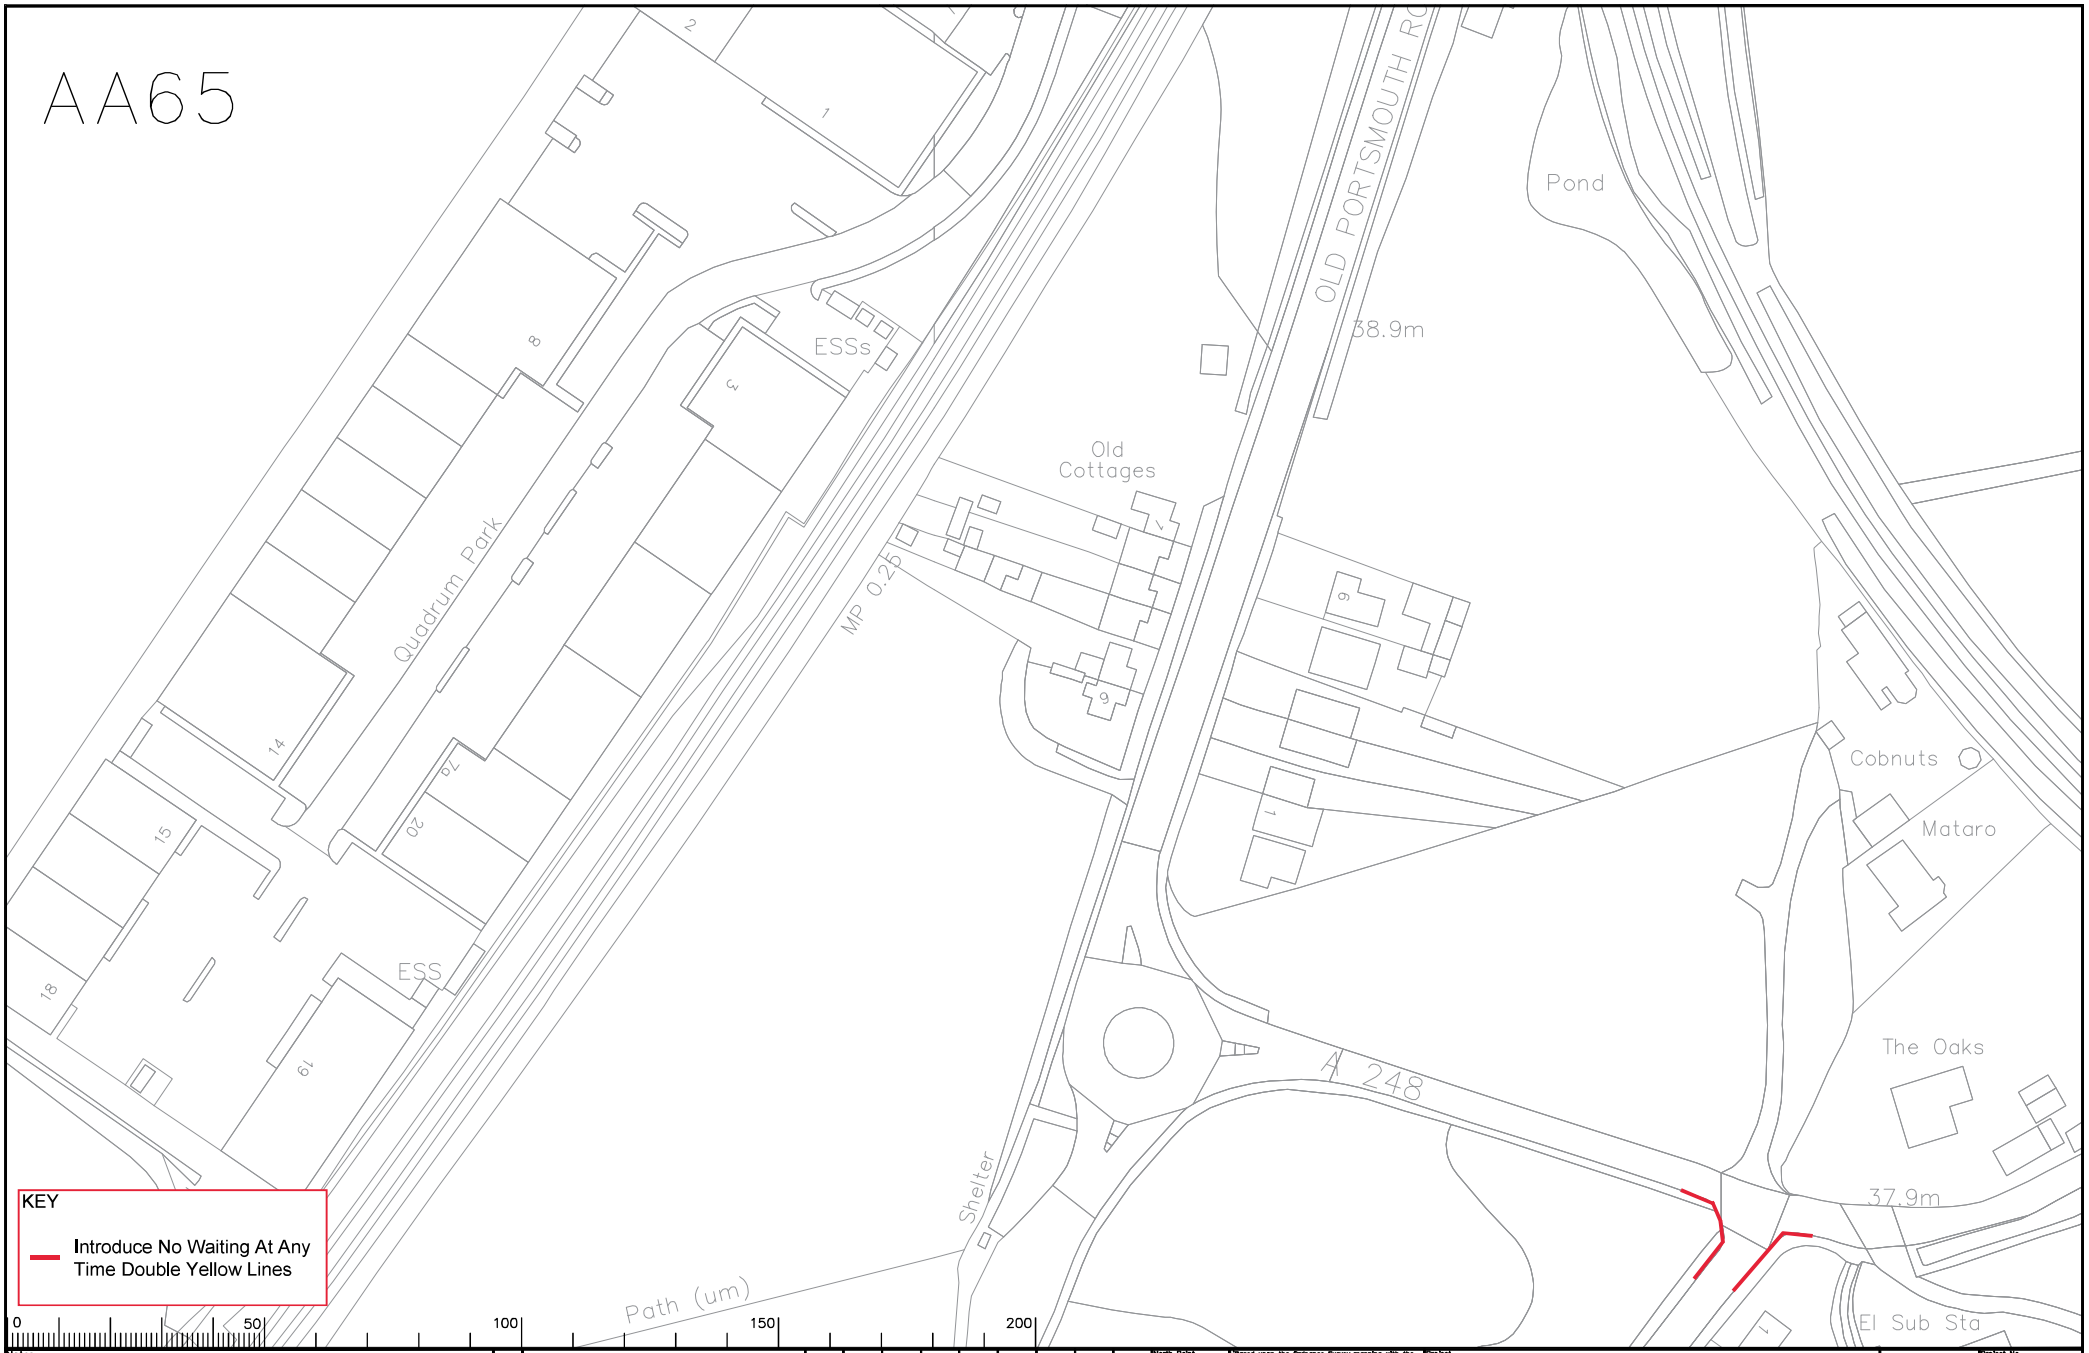

Notes

Drawing 17 - Oakdene Road 1

Rev.	Description	Drwn	Sig.	Date	Chkd	Sig.	Date	Appr	Sig.	Date

No Notes

Scale 1:1250

North Point

"Based upon the Ordnance Survey mapping with the permission of the Controller of Her Majesty's Stationery Office © Crown copyright. Unauthorised reproduction infringes Crown copyright and may lead to prosecution or civil proceedings." Surrey County Council LA 076872 1996.

		Sig.	Date
Drawn by	RB	RB	03.23
Checked by originator	RH	RH	03.23
Approved by	ASH	DC	03.23

Project: GUILDFORD DPE PEASMARSH

Drawing: IMPLEMENTED TRAFFIC ORDERS

SHEET OF

SURREY COUNTY COUNCIL

Project No.	3282/GUI
Contract No.	
Sheet No.	
Drawing No.	AA65
Rev.	-
Classification	AS MADE

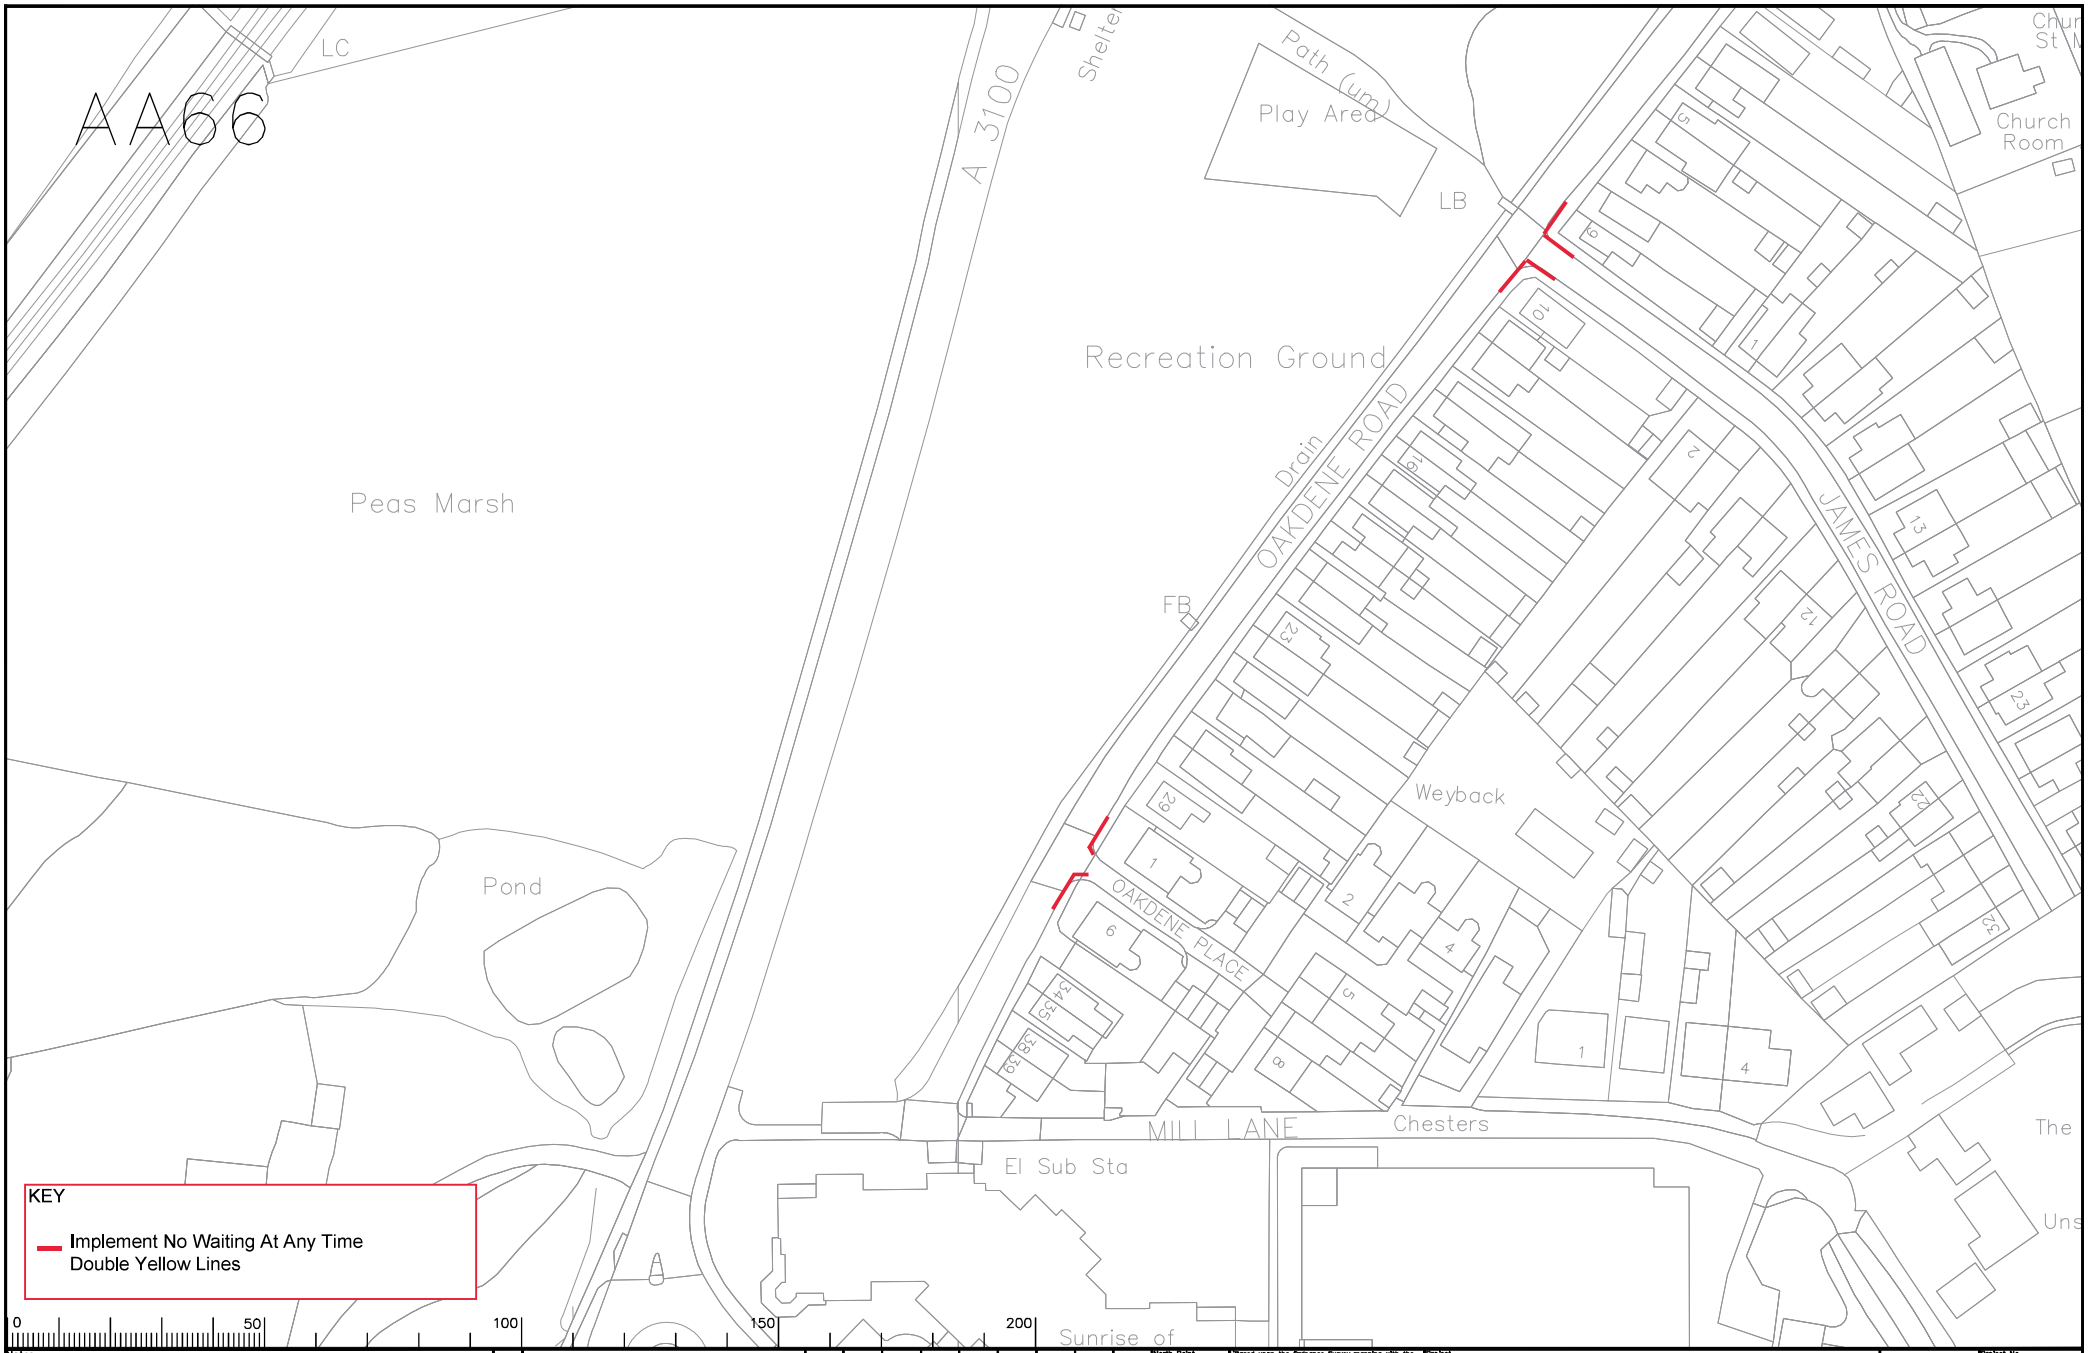

Notes

Drawing 18 - Oakdene Road / James Road

Rev.	Description	Drwn	Sig.	Date	Chkd	Sig.	Date	Appr	Sig.	Date

Scale 1:1250

North Point

"Based upon the Ordnance Survey mapping with the permission of the Controller of Her Majesty's Stationery Office © Crown copyright. Unauthorised reproduction infringes Crown copyright and may lead to prosecution or civil proceedings." Surrey County Council LA 076872 1996.

		Sig.	Date
Drawn by	RB	RB	03.23
Checked by originator	RH	RH	03.23
Approved by	ASH	DC	03.23

Project: GUILDFORD DPE
PEASMARSH

Drawing: IMPLEMENTED TRAFFIC ORDERS

SHEET OF

SURREY COUNTY COUNCIL

Project No.	3282/GUI
Contract No.	
Sheet No.	
Drawing No.	AA66
Rev.	-
Classification	AS MADE