Highways Act 1980

Bridleway 200 & Footpath 200 (Camberley & Frimley)

Dedication of Bridleway & Footpath

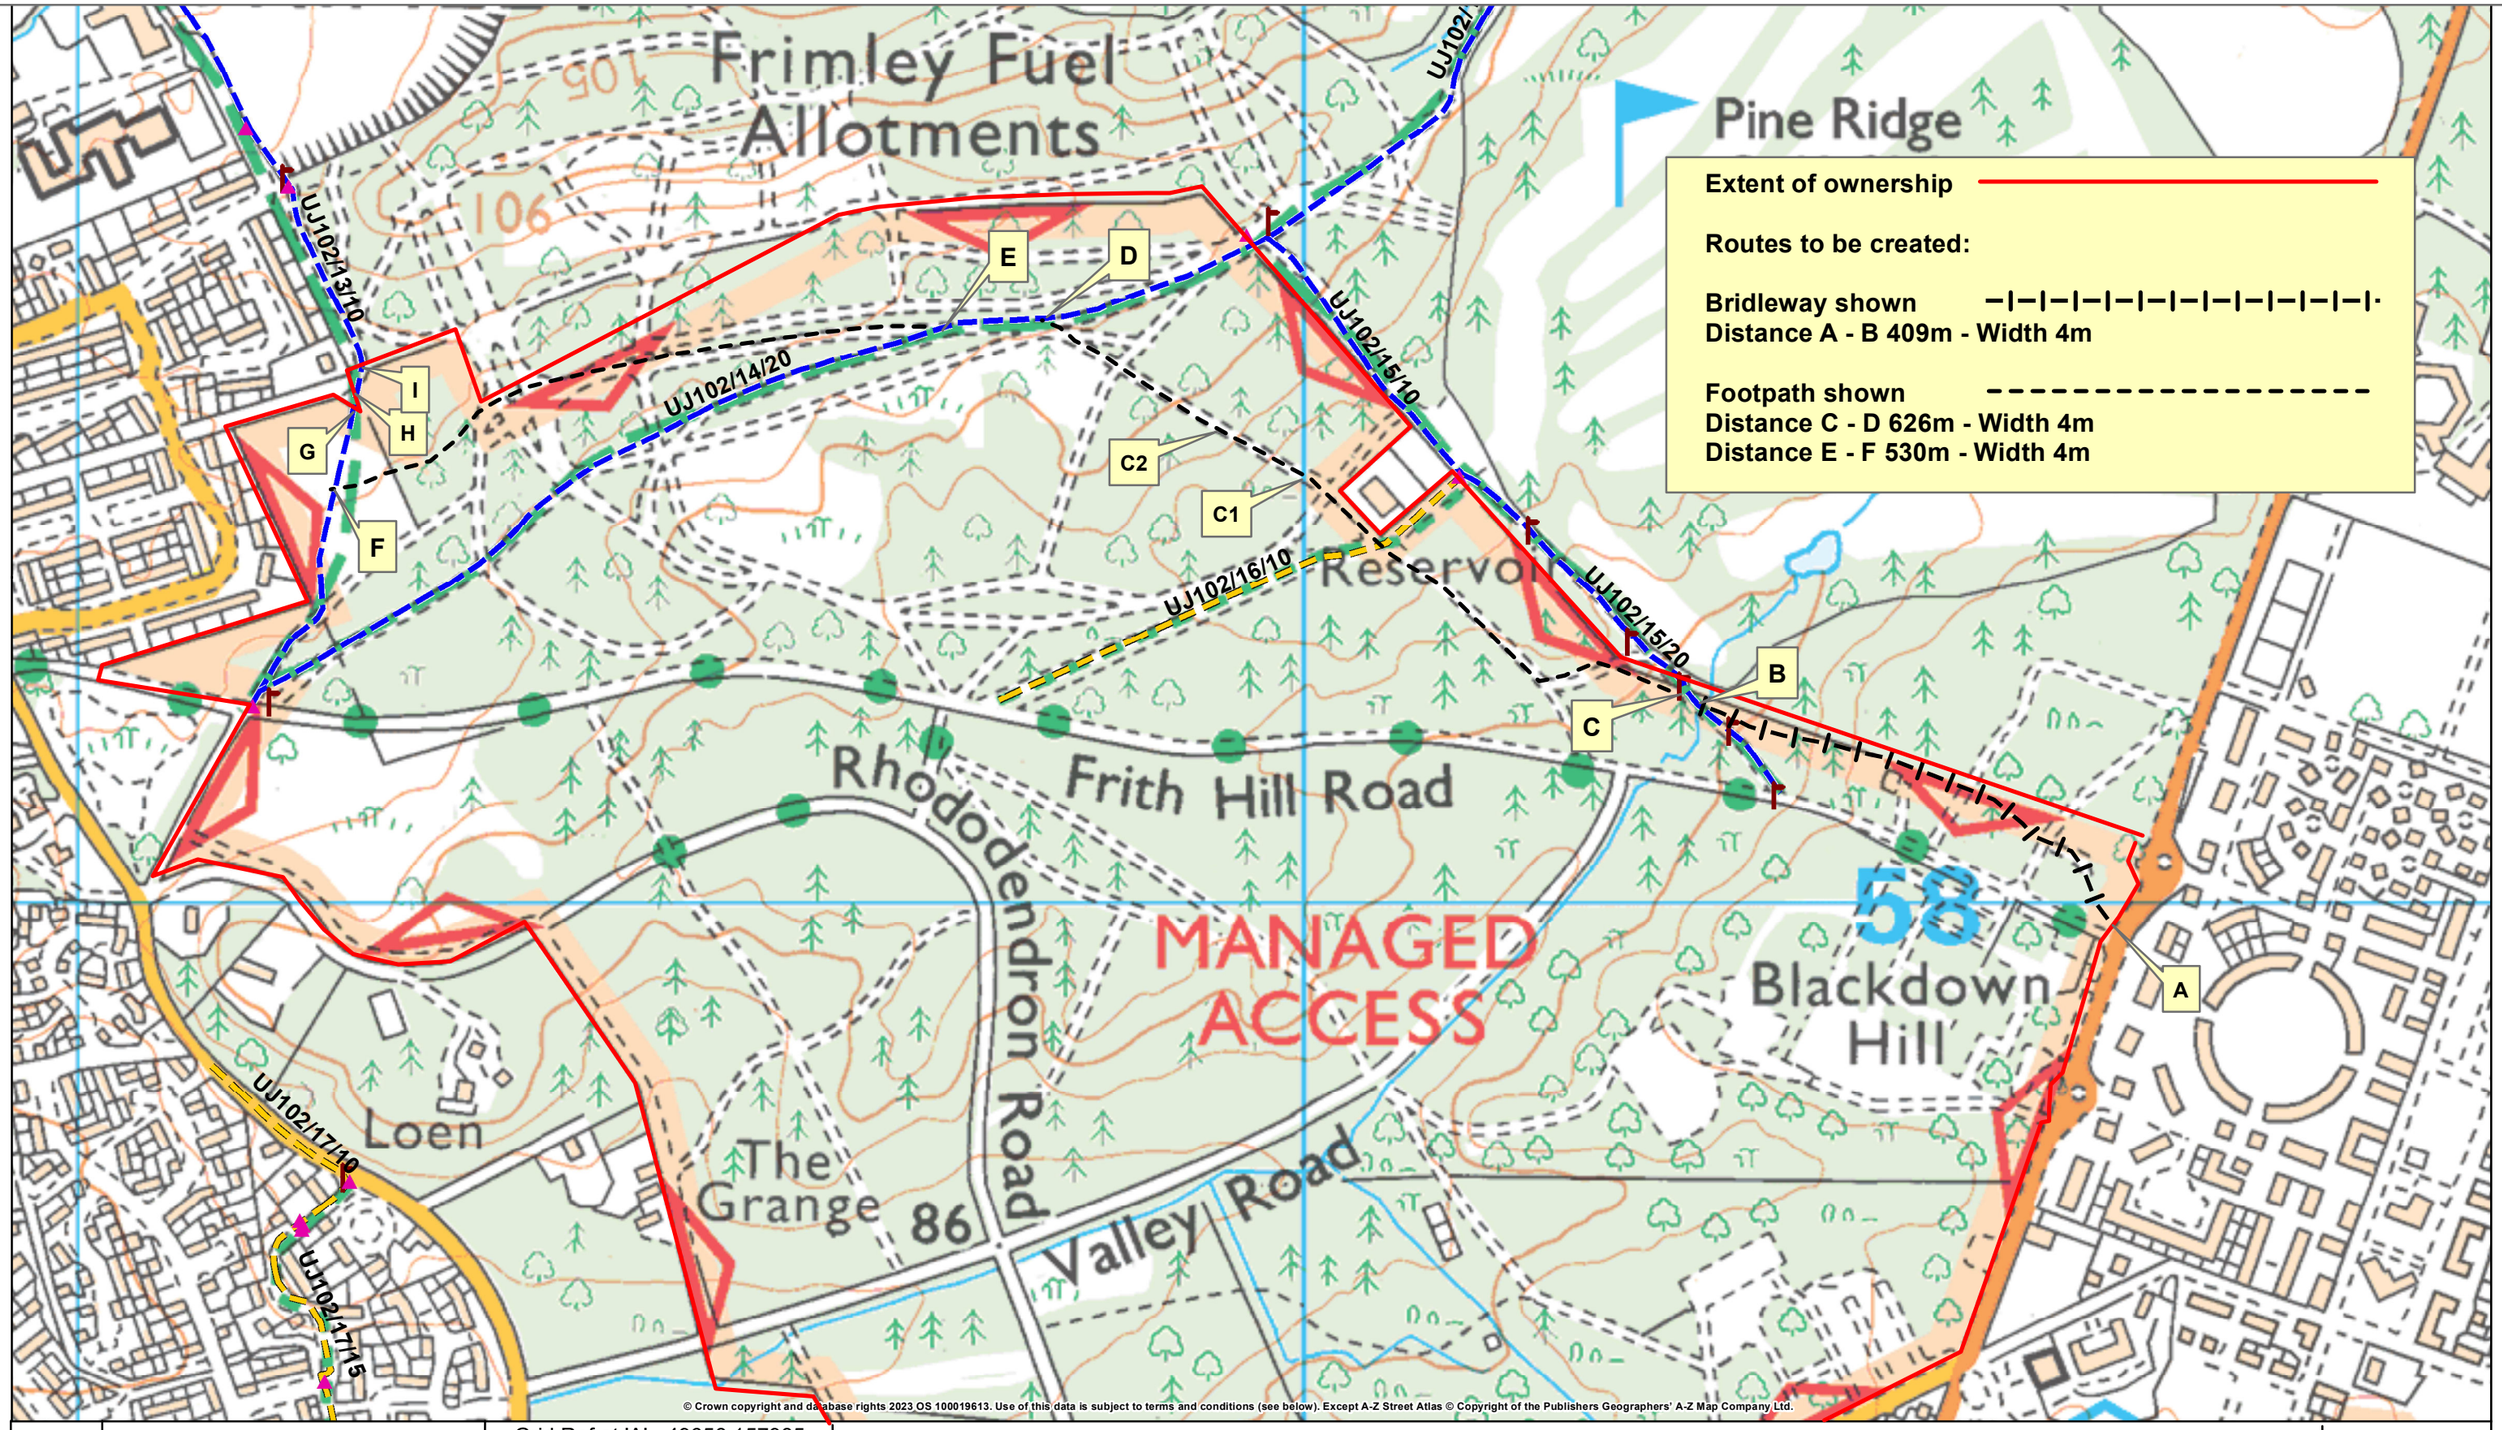

© Crown copyright and database rights 2023 OS 100019613. Use of this data is subject to terms and conditions (see below). Except A-Z Street Atlas © Copyright of the Publishers Geographers' A-Z Map Company Ltd.

N

OS terms & conditions: You are granted a non-exclusive, royalty free, revocable licence solely to view the Licensed Data for non-commercial purposes for the period during which Surrey County Council makes it available. You are not permitted to copy, sub-license, distribute, sell or otherwise make available the Licensed Data to third parties in any form. Third party rights to enforce the terms of this licence shall be reserved to OS.

Grid Ref at 'A' - 49658 157985
Drawing No. 3/1/84/H21
Drawn by: AW 05/23
Scale: 1:5000 @ A3

Borough of Surrey Heath - Parish of Camberley & Frimley

SURREY