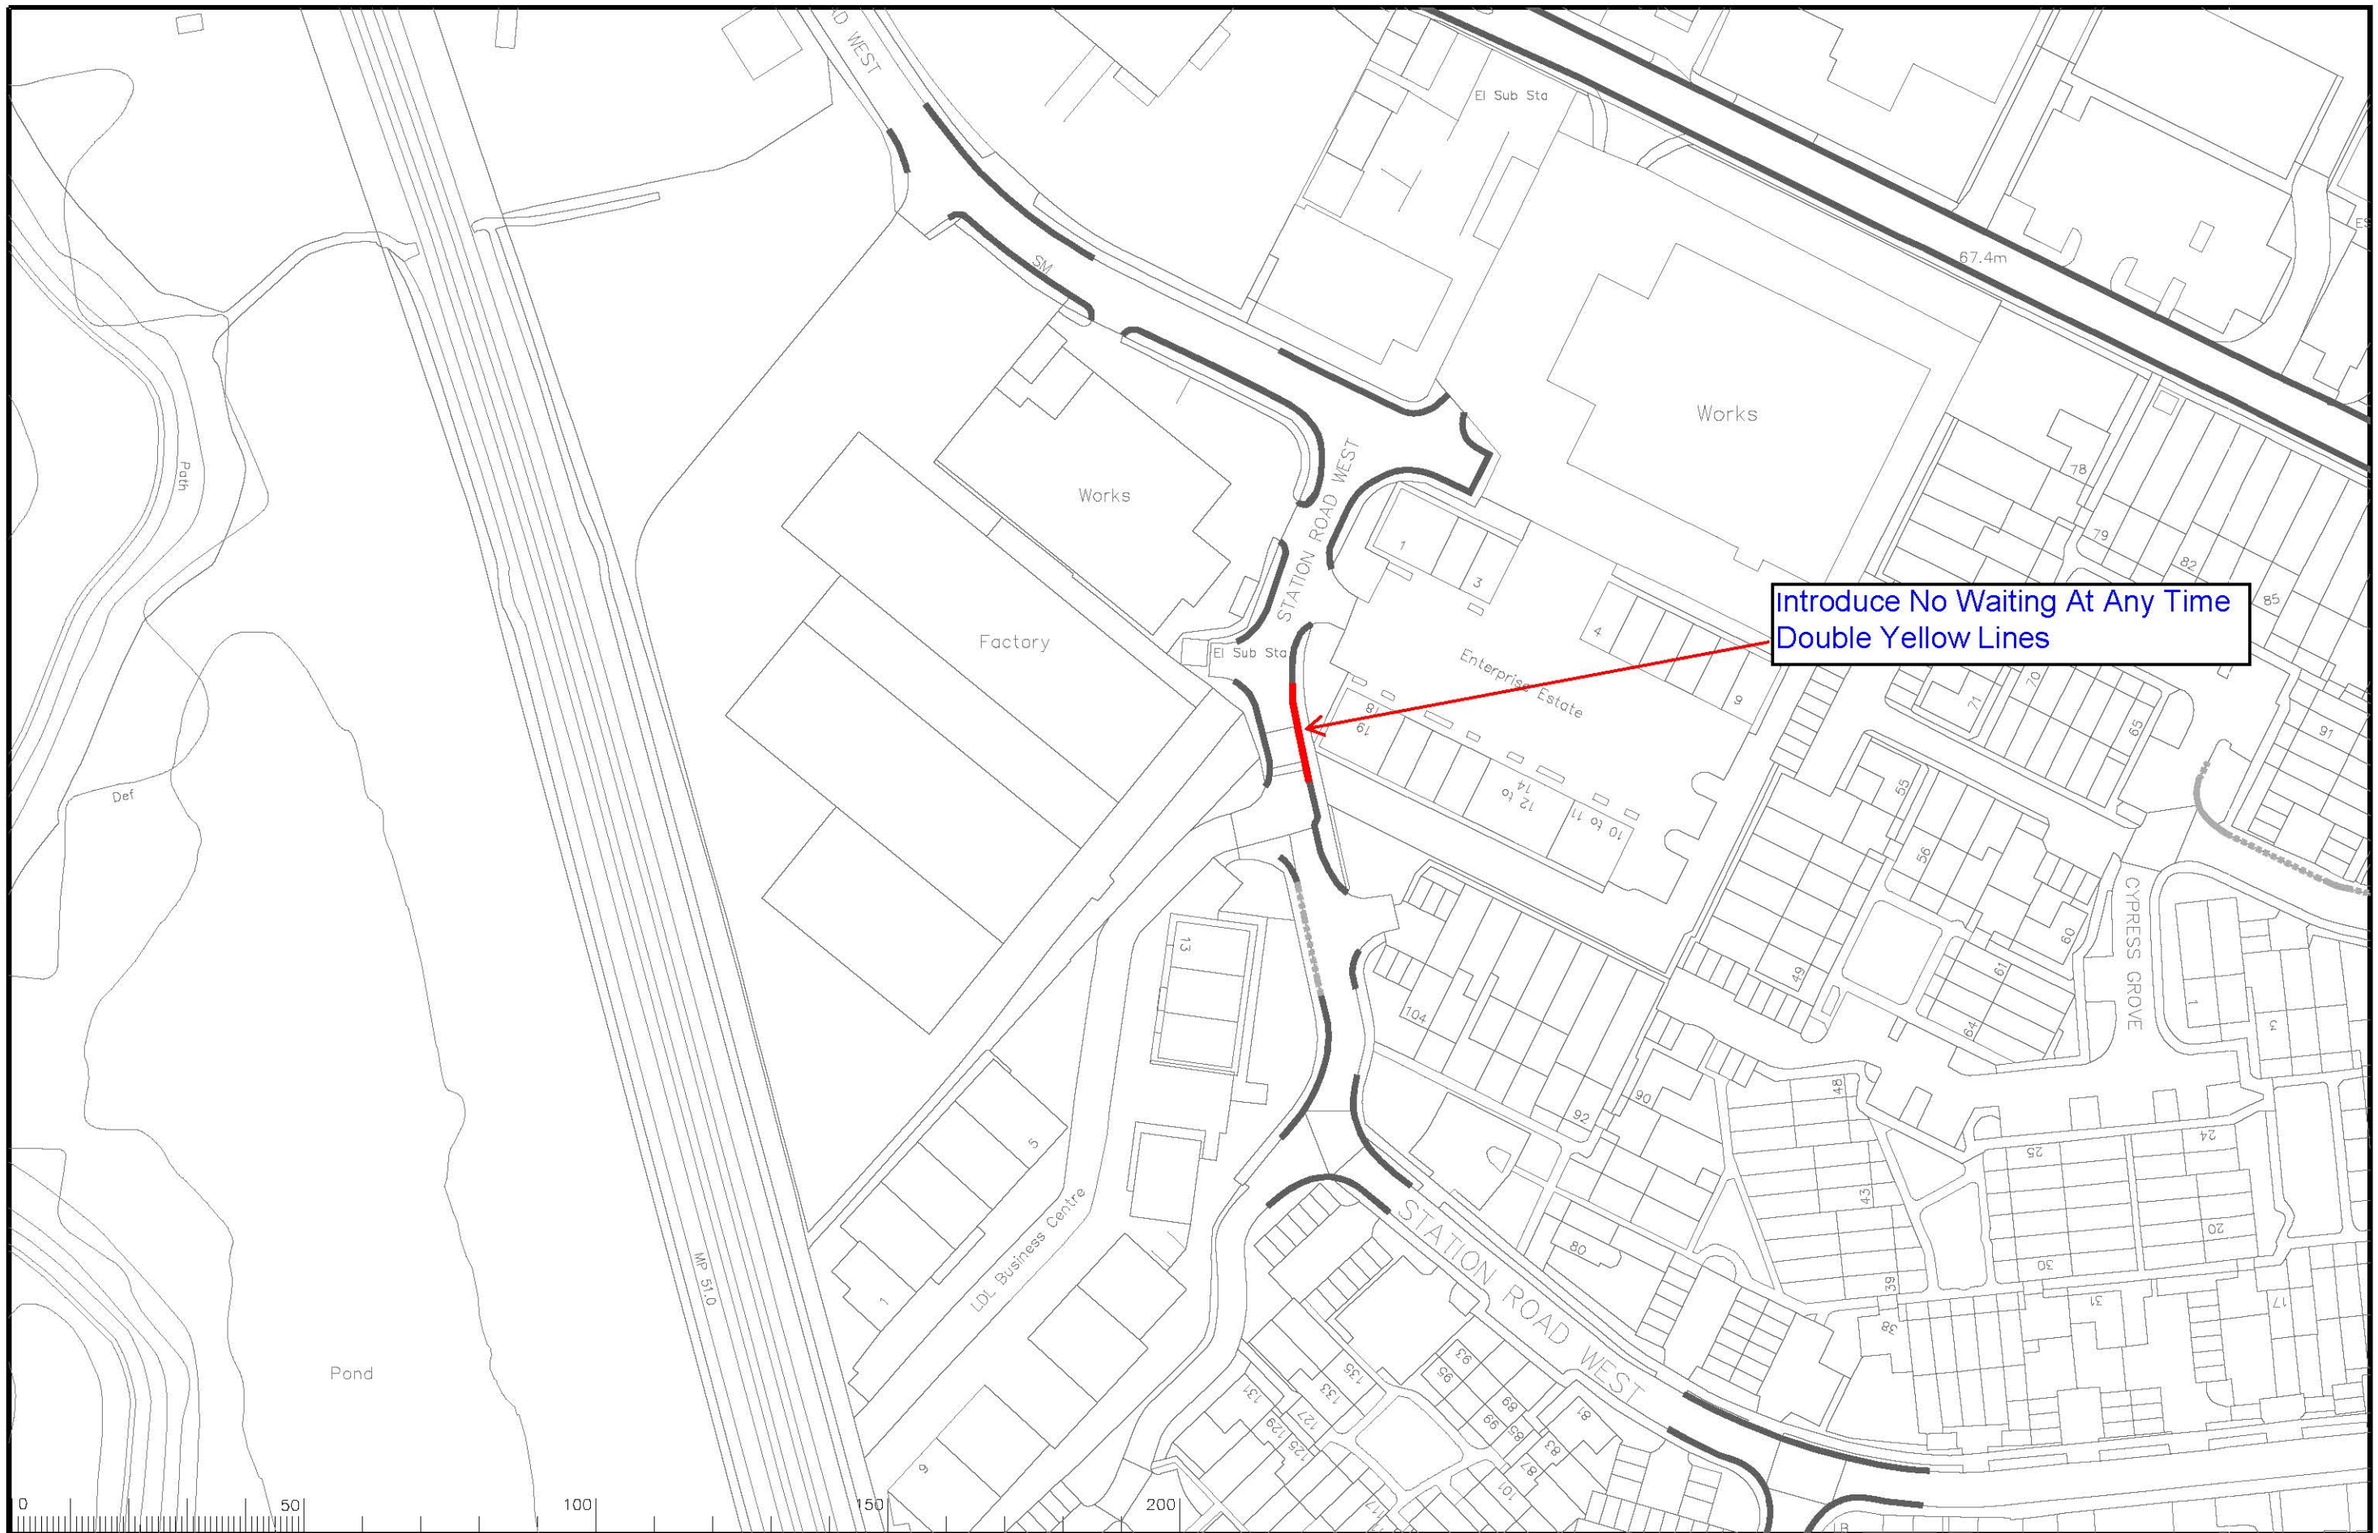


Notes

# GFD 45 Station Road West, Ash Vale

| Rev. | Description | Drwn | Sig. | Date | Chkd | Sig. | Date | Appr | Sig. | Date |
|---|---|---|---|---|---|---|---|---|---|---|
| | | | | | | | | | | |

File Name

Scale 1:1250

North Point

'Based upon the Ordnance Survey mapping with the permission of the Controller of Her Majesty's Stationery Office © Crown copyright. Unauthorised reproduction infringes Crown copyright and may lead to prosecution or civil proceedings.' Surrey County Council LA 076572 1996.

| | | | |
|---|---|---|---|
| Drawn by | RB | Sig. RB | Date 03.23 |
| Checked by originator | RH | Sig. RH | Date 03.23 |
| Approved by | DC | Sig. DC | Date 03.23 |

Project: GUILDFORD DPE
ASH

Drawing: IMPLEMENTED TRAFFIC ORDERS

SHEET OF

SURREY COUNTY COUNCIL

Project No. 3282/GUI
Contract Sheet No.
Drawing No. F38
Rev. -
Classification AS MADE

A3

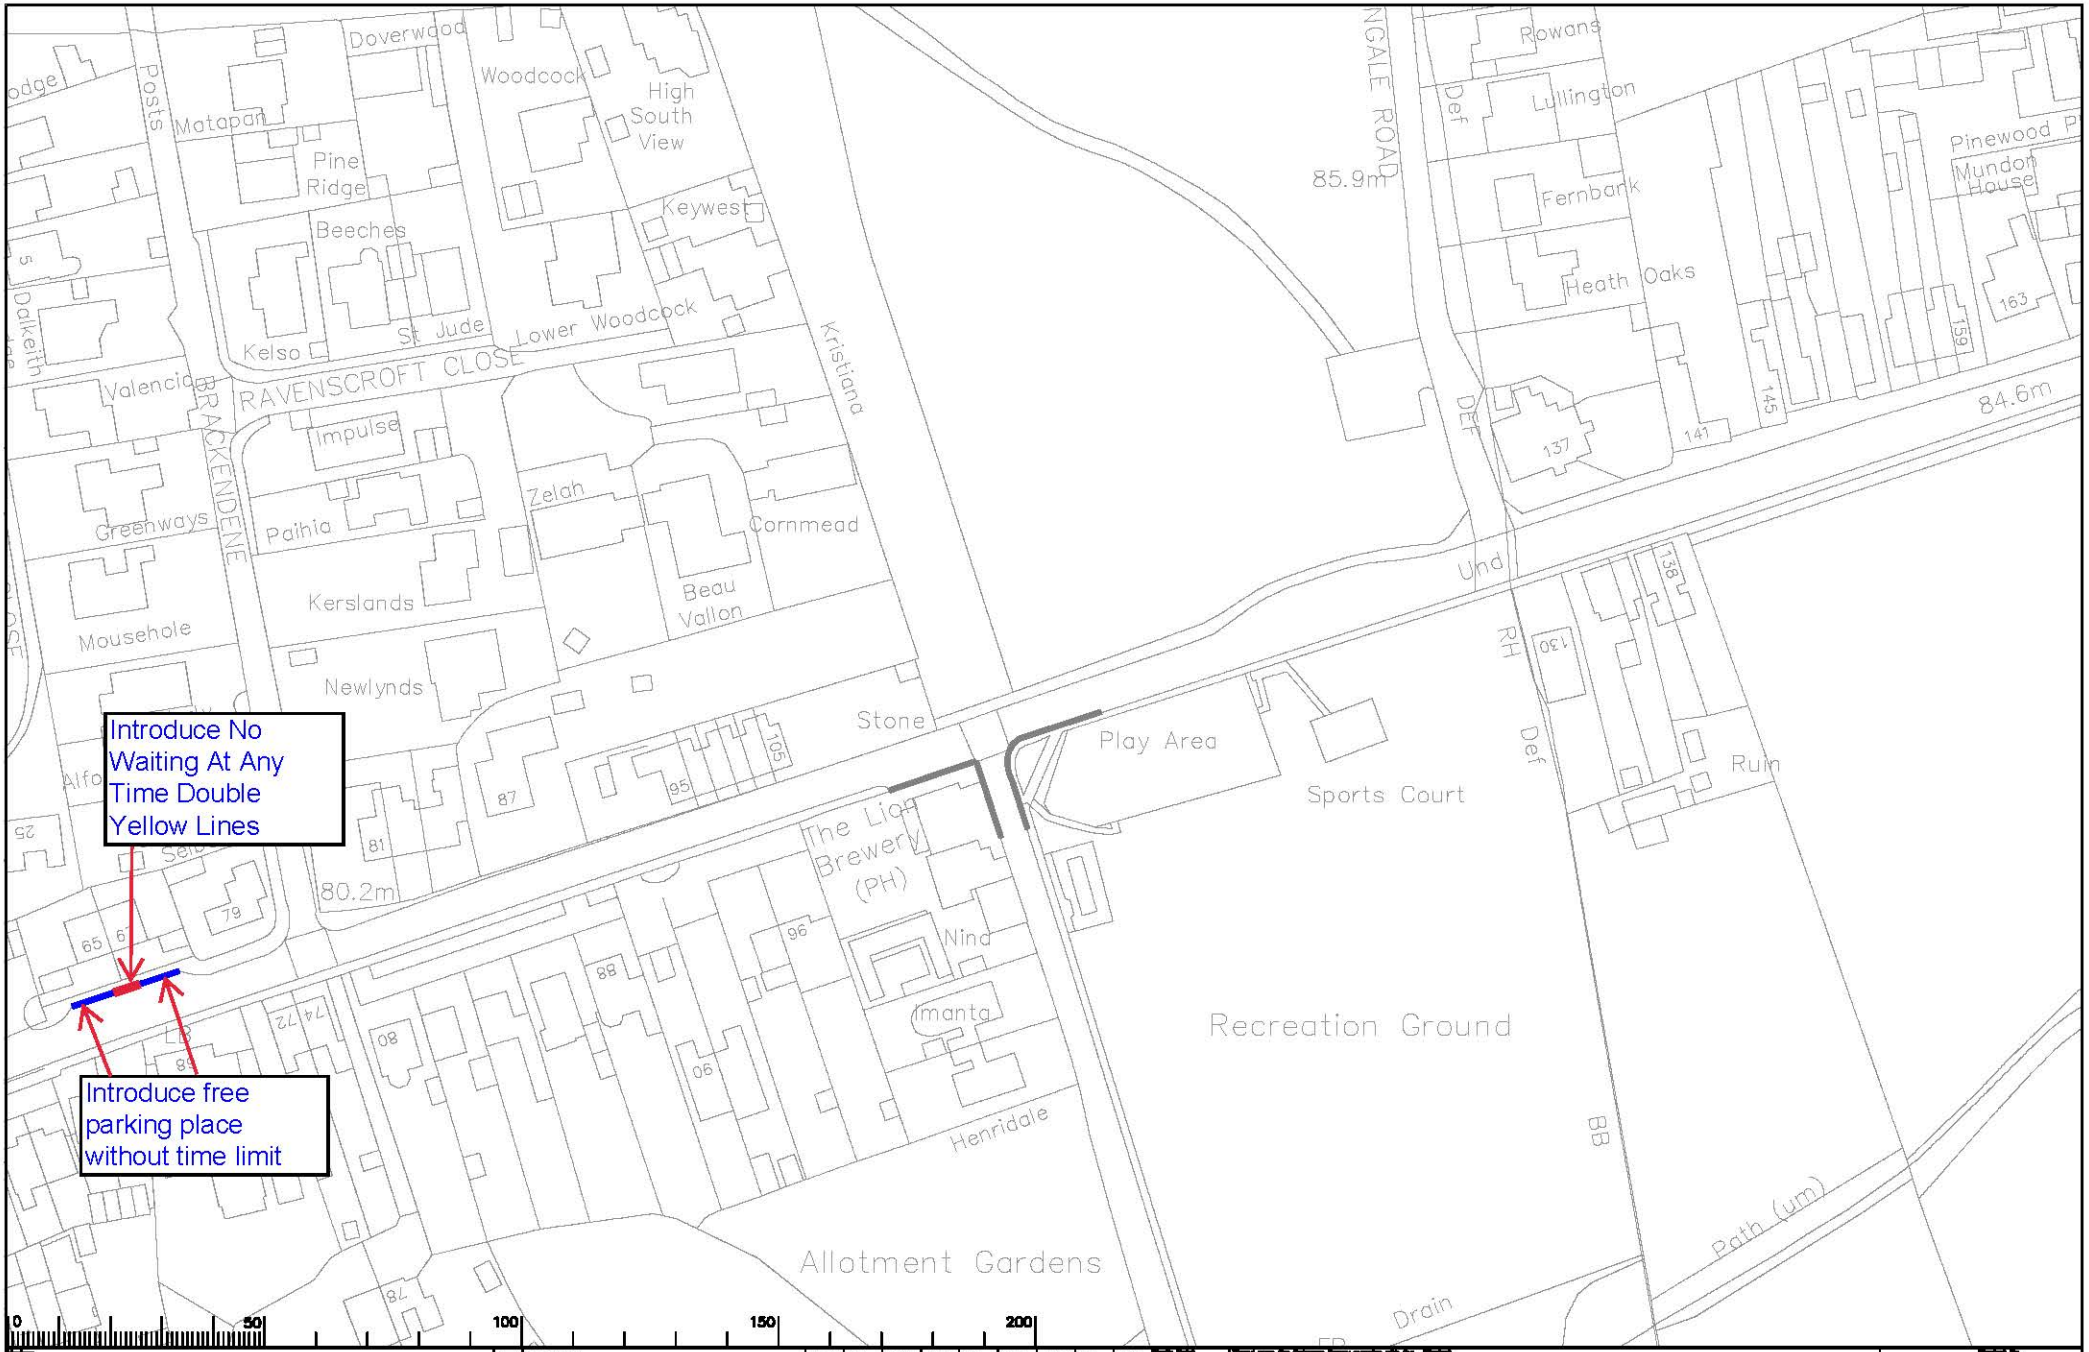


Drawing GFD 1
Guildford Road, Ash

| Rev. | Description | Drwn | Sig. | Date | Chkd | Sig. | Date | Appr | Sig. | Date |
|---|---|---|---|---|---|---|---|---|---|---|

GUILDFORD DPE
ASH

IMPLEMENTED TRAFFIC ORDERS

SURREY COUNTY COUNCIL

Project No. 3282/GUI
Drawing No. J47
Rev. -
AS MADE

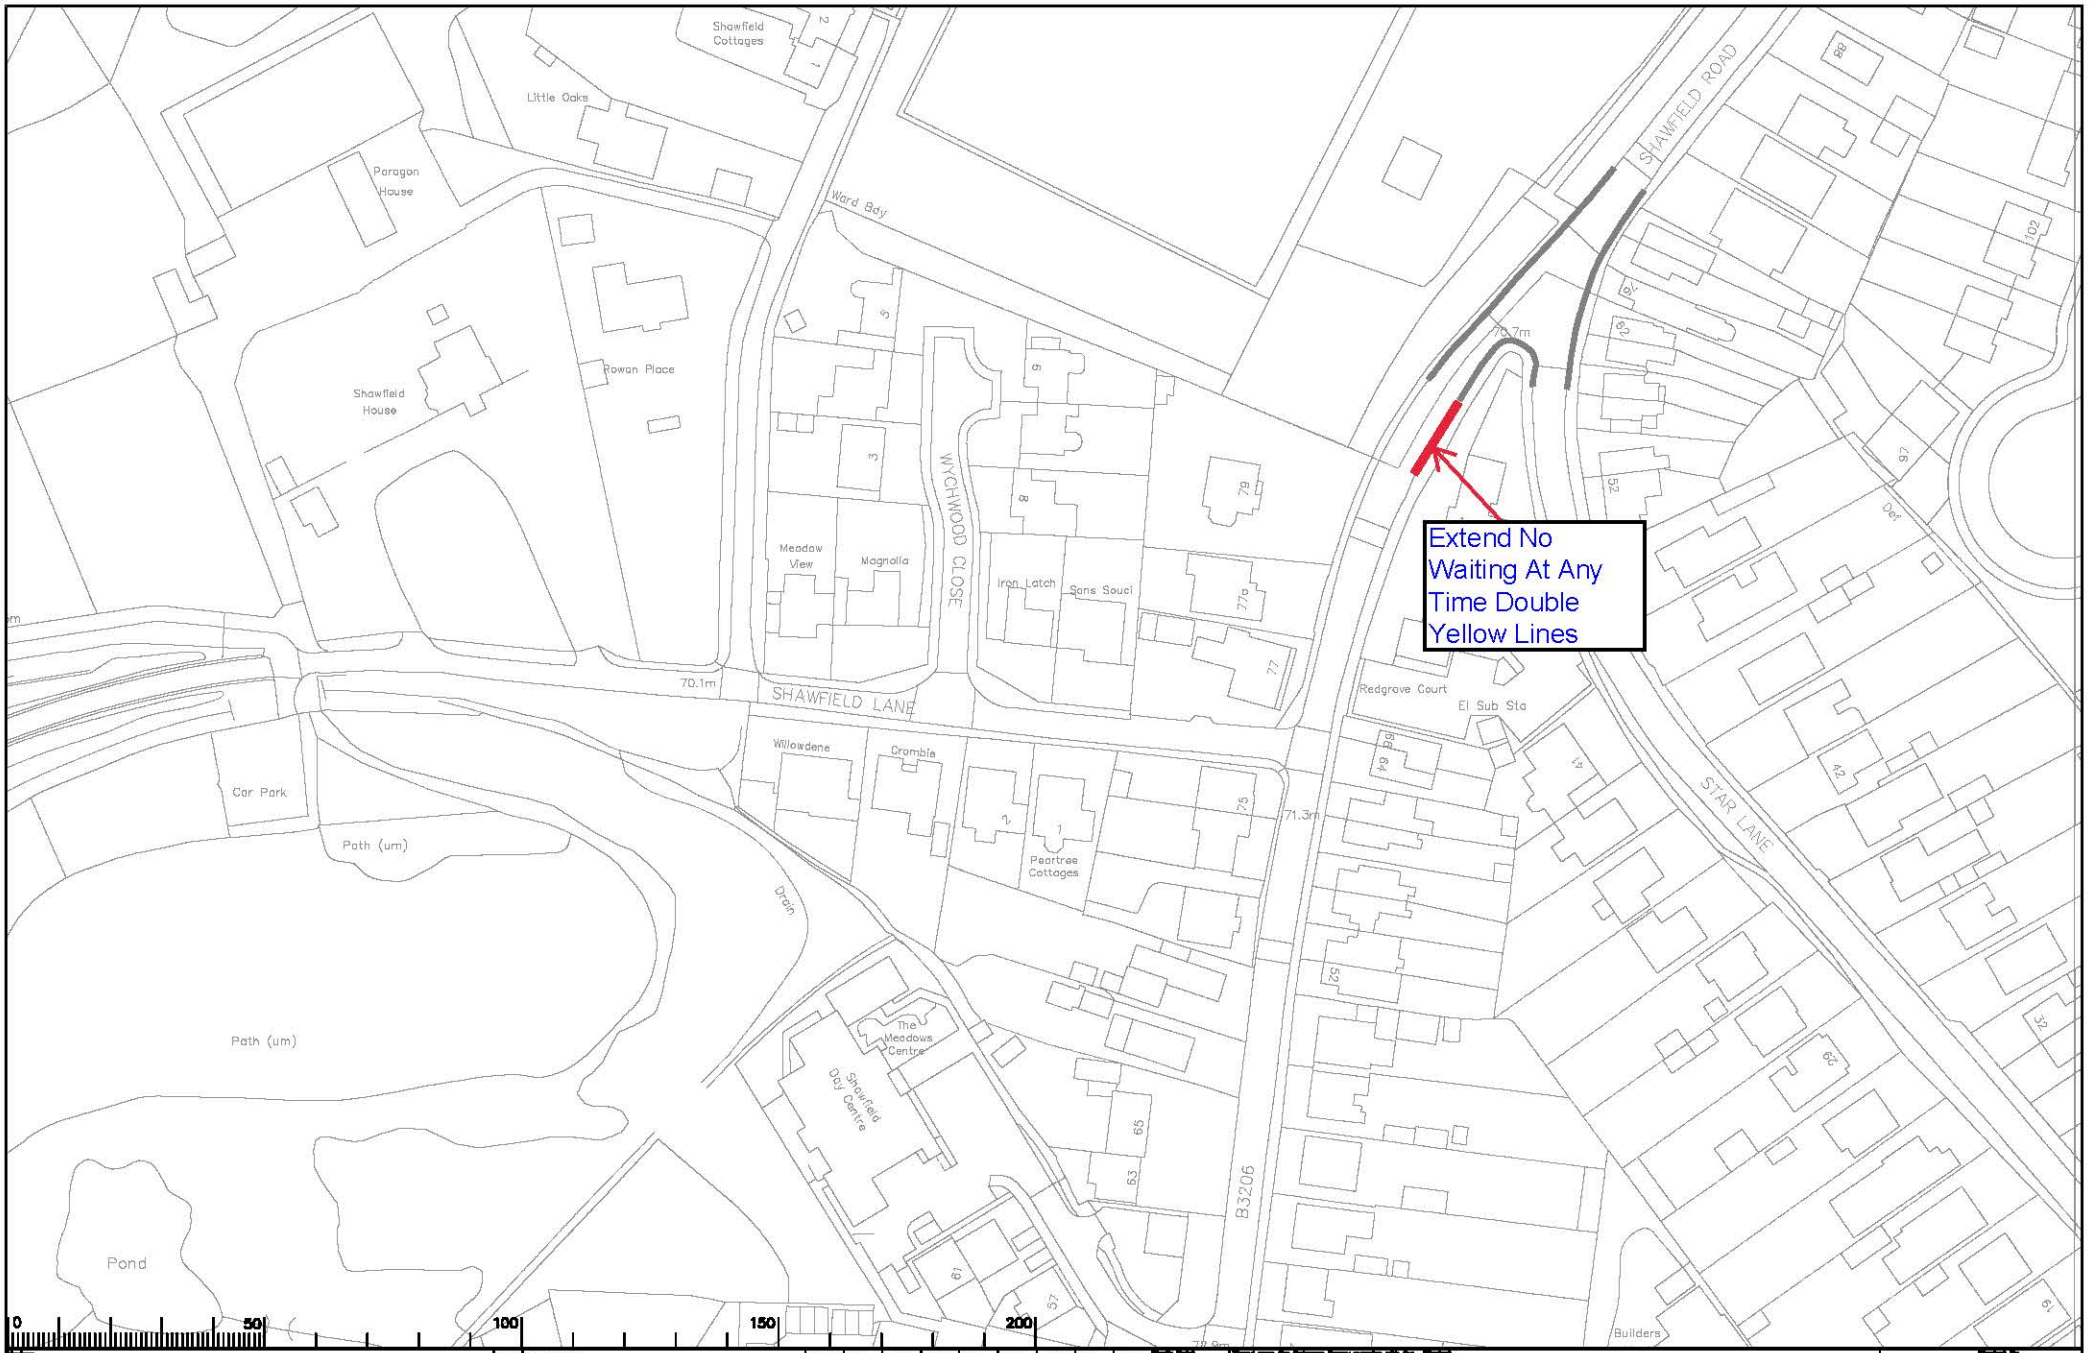


Drawing GFD 2
Shawfield Road, Ash

| Rev. | Description | Drwn | Sig. | Date | Chkd | Sig. | Date | Appr | Sig. | Date |
|---|---|---|---|---|---|---|---|---|---|---|

GUILDFORD DPE
ASH

IMPLEMENTED TRAFFIC ORDERS

SURREY COUNTY COUNCIL

Project No. 3282/GUI
Drawing No. F49
Rev. -
AS MADE

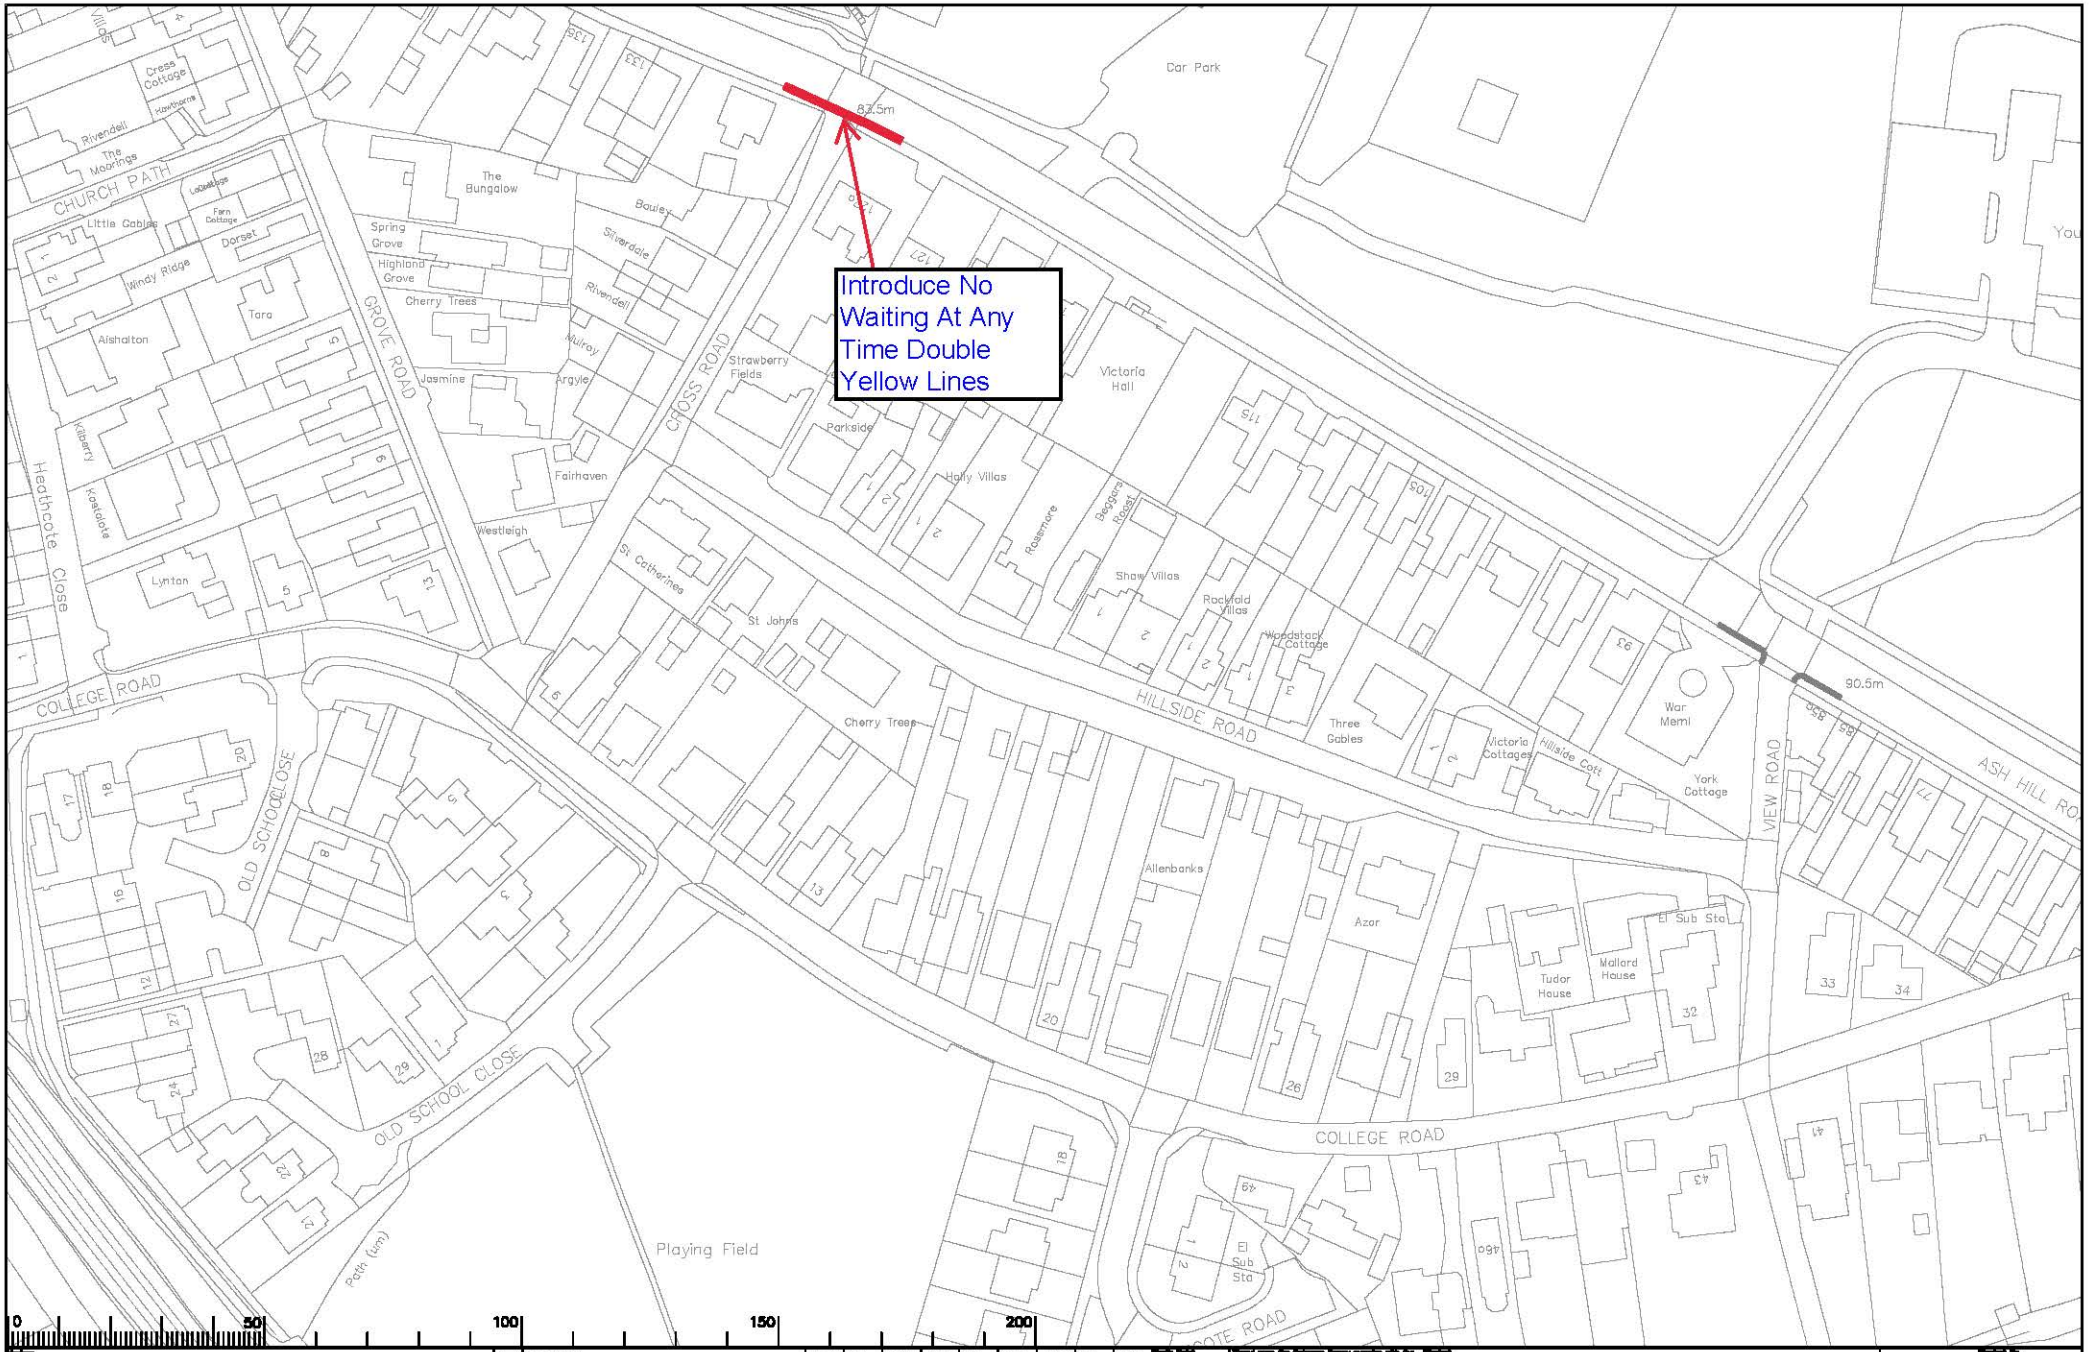


Drawing GFD 3
Ash Hill Road / Cross Lane

| Rev. | Description | Drwn | Sig. | Date | Chkd | Sig. | Date | Appr | Sig. | Date |
|---|---|---|---|---|---|---|---|---|---|---|
| | | | | | | | | | | |

Scale 1:1250

GUILDFORD DPE
ASH

IMPLEMENTED TRAFFIC ORDERS

SURREY COUNTY COUNCIL

Project No. 3282/GUI
Drawing No. H46
Rev. -
AS MADE