Introduce a permit parking area, where only permit holders can park except in signed bays, operating on Monday to Saturday, from 8:30am to 6pm.

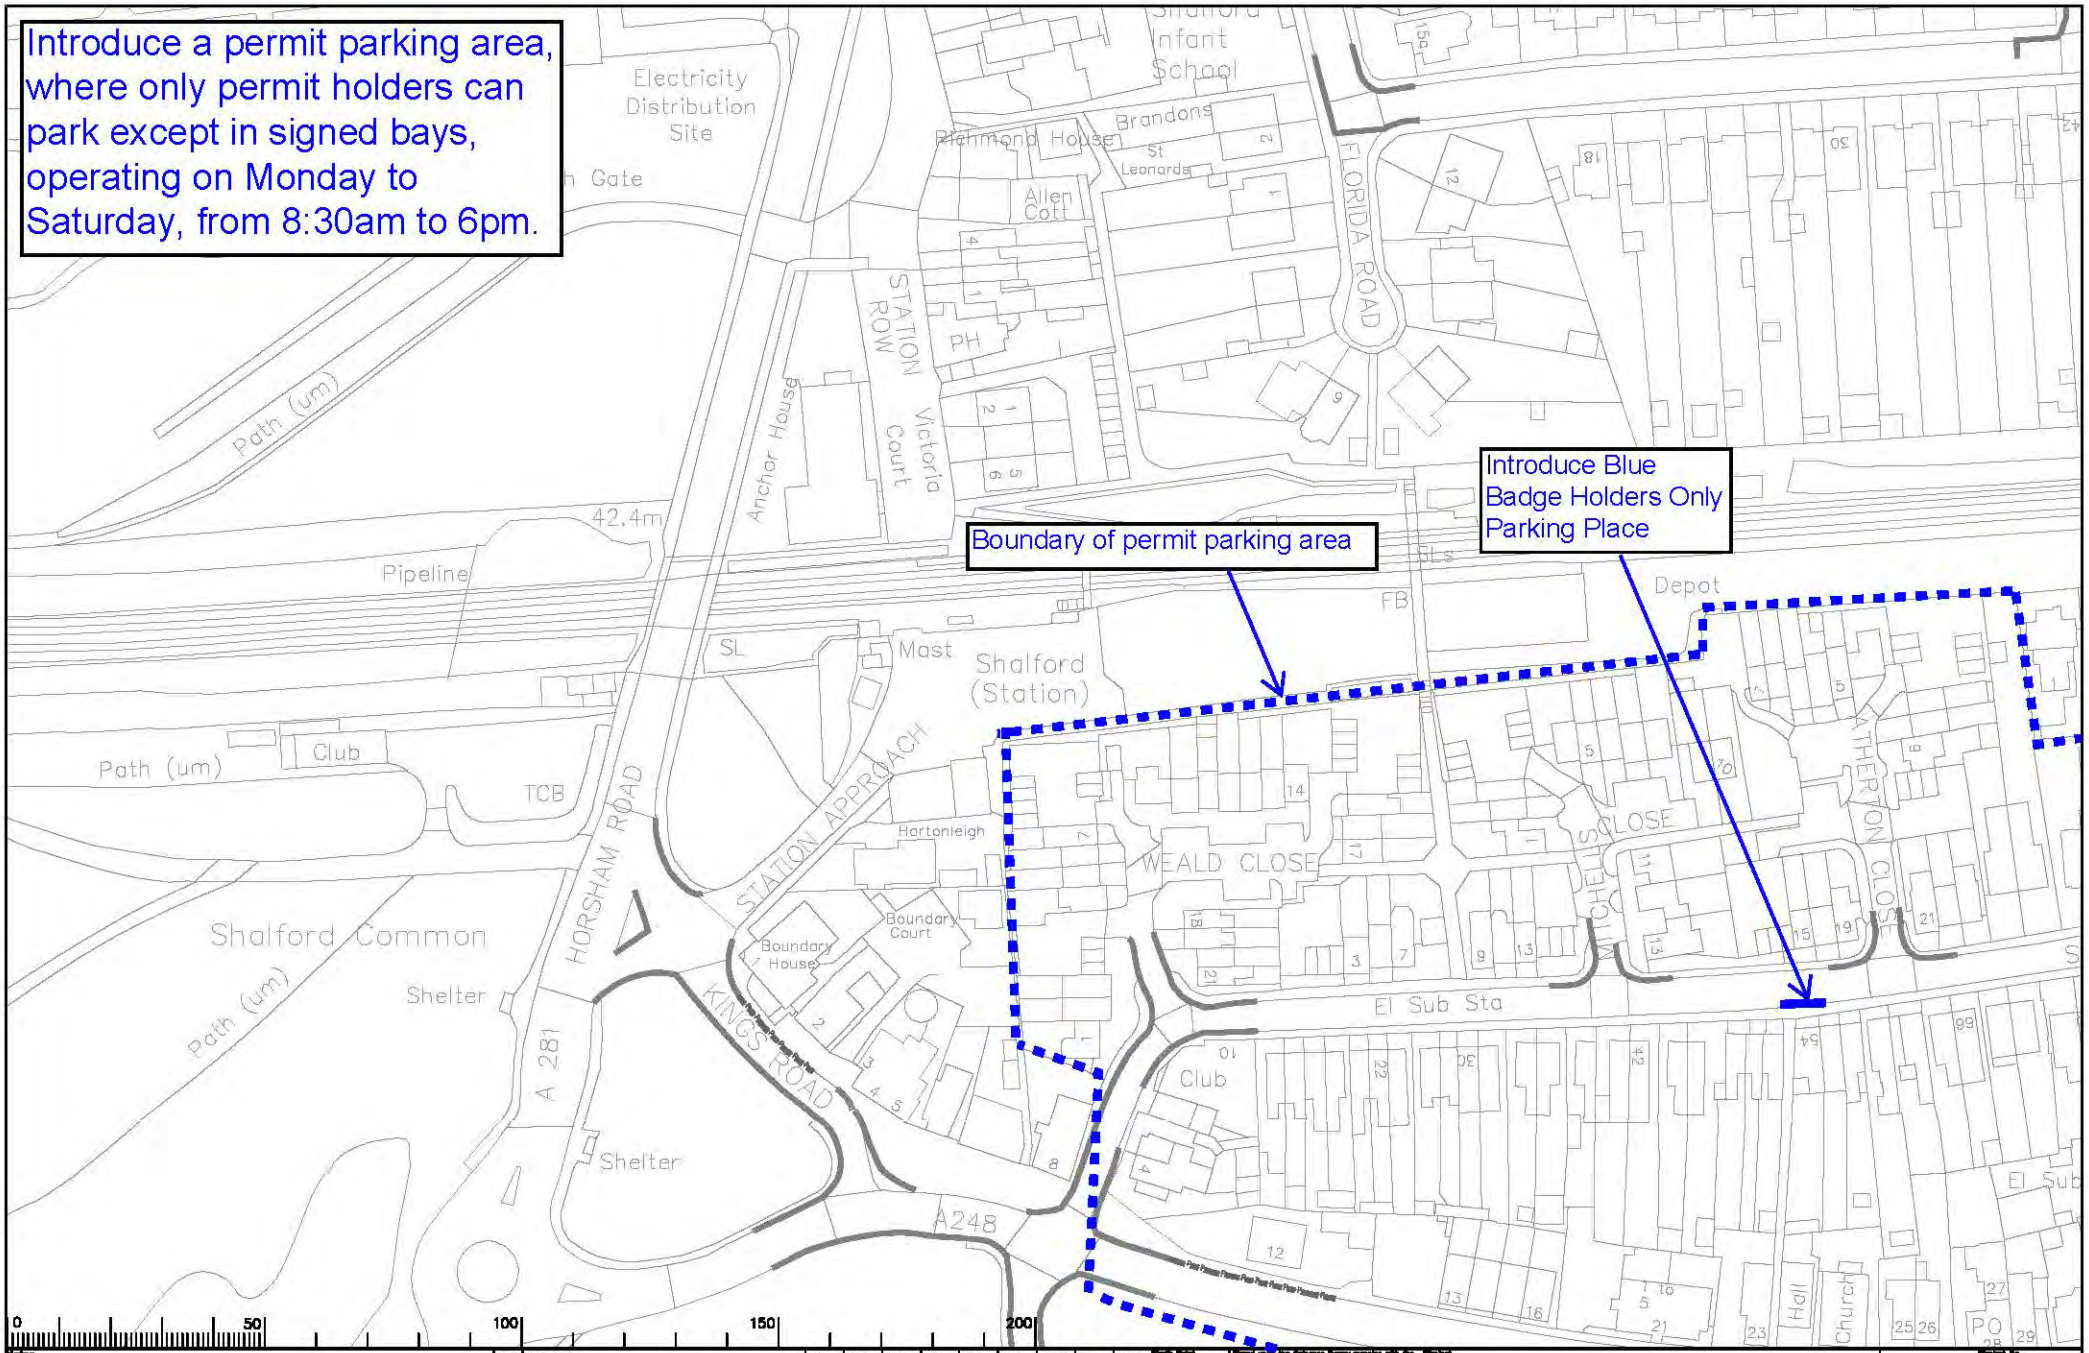

Drawing SHAL1
King's Road / Station Road, Shalford
Permit Parking Area

Rev.	Description	Drwn	Sig.	Date	Chkd	Sig.	Date	Appr	Sig.	Date

Scale 1:1250

GUILDFORD DPE
GUILDFORD SOUTH EAST

IMPLEMENTED TRAFFIC ORDERS

SURREY COUNTY COUNCIL

Project No. 3282/GUI
Drawing No. AD63
Rev. -
AS MADE

Introduce a permit parking area, where only permit holders can park except in signed bays, operating on Monday to Saturday, from 8:30am to 6pm.

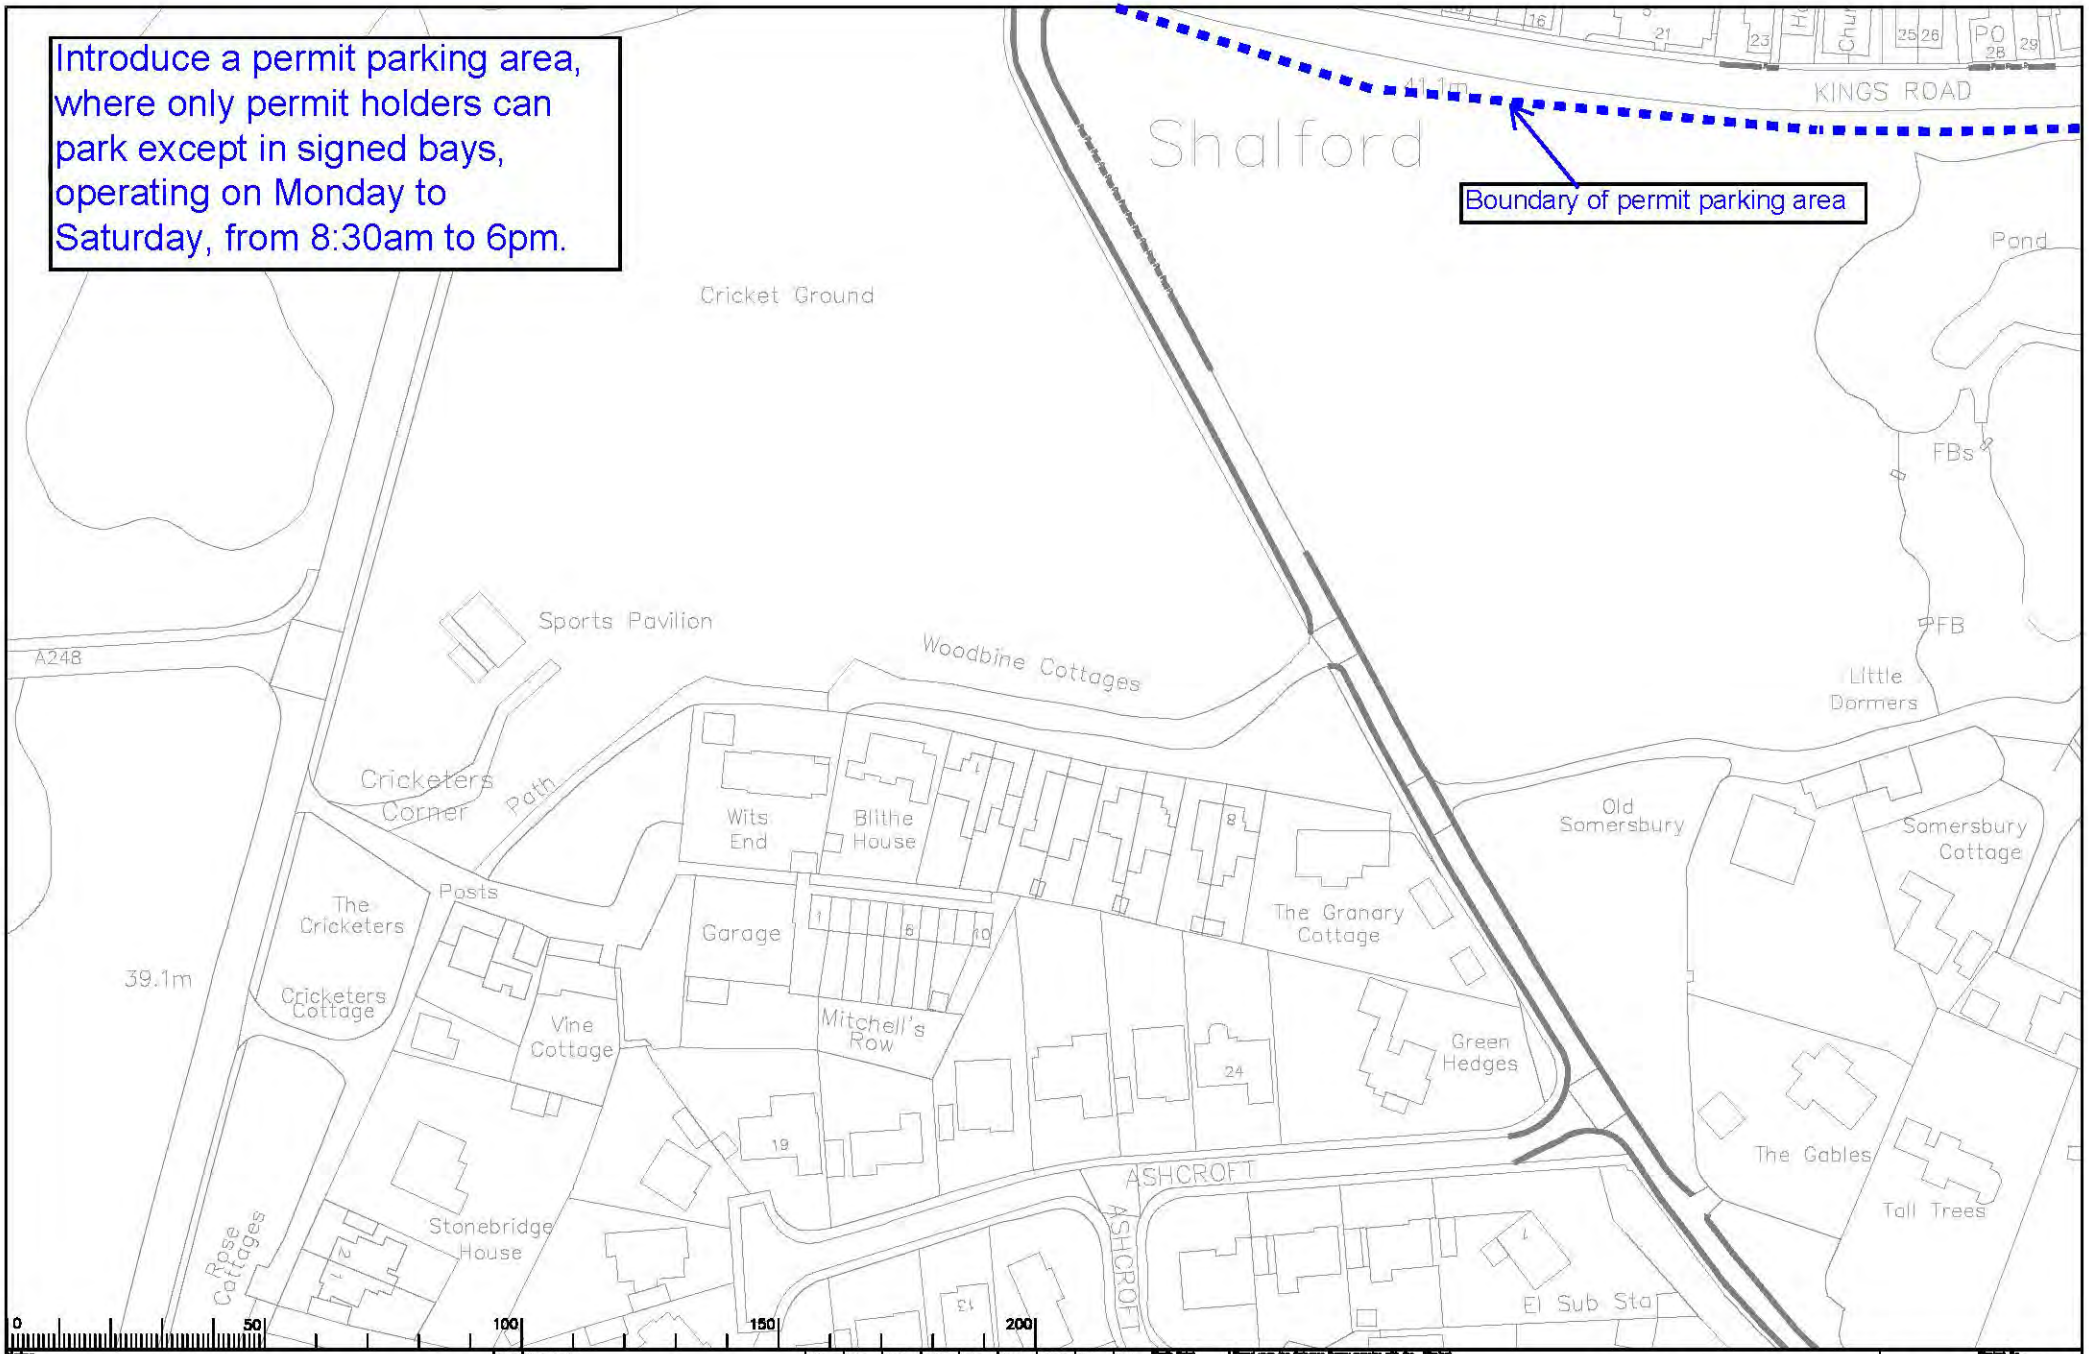

Drawing SHAL2
King's Road / Station Road,
Shalford Permit Parking Area

Rev.	Description	Drwn	Sig.	Date	Chkd	Sig.	Date	Appr	Sig.	Date

Scale 1:1250

GUILDFORD DPE
GUILDFORD SOUTH EAST

IMPLEMENTED TRAFFIC ORDERS

SURREY COUNTY COUNCIL

Project No. 3282/GUI
Drawing No. AD64
Rev. -
AS MADE

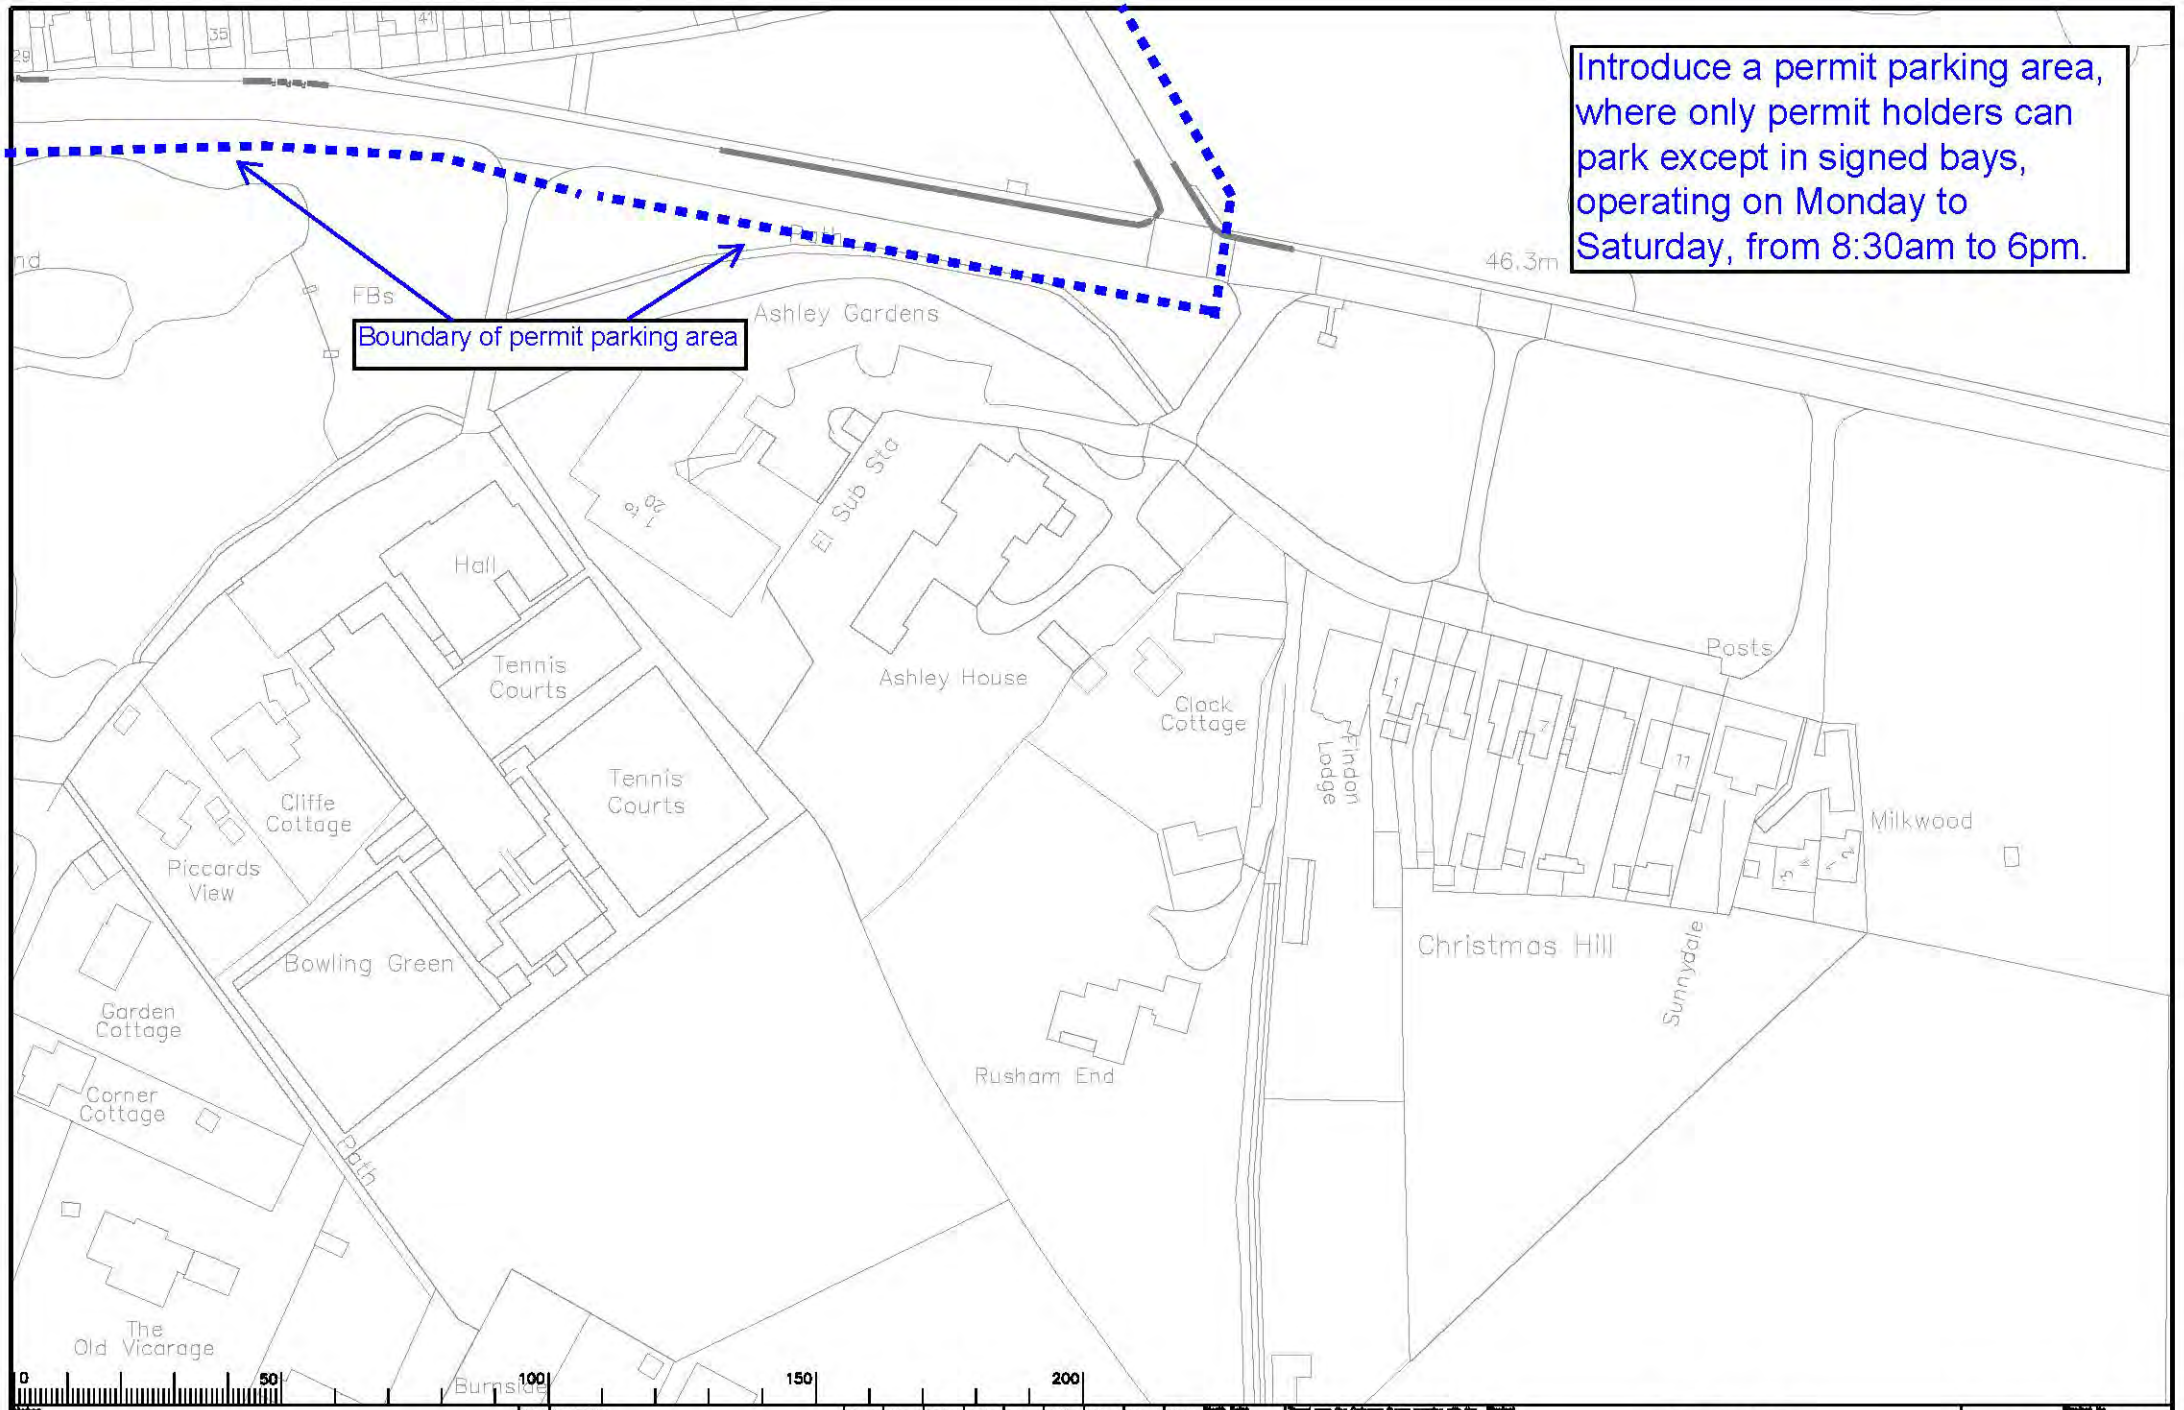

Drawing SHAL3
King's Road / Station Road,
Shalford Permit Parking Area

Rev.	Description	Drawn	Sig.	Date	Chkd	Sig.	Date	Appr	Sig.	Date

GUILDFORD DPE
GUILDFORD SOUTH EAST

IMPLEMENTED TRAFFIC ORDERS

SURREY COUNTY COUNCIL

Project No. 3282/GUI
Drawing No. AE64
Rev. -
AS MADE

A3

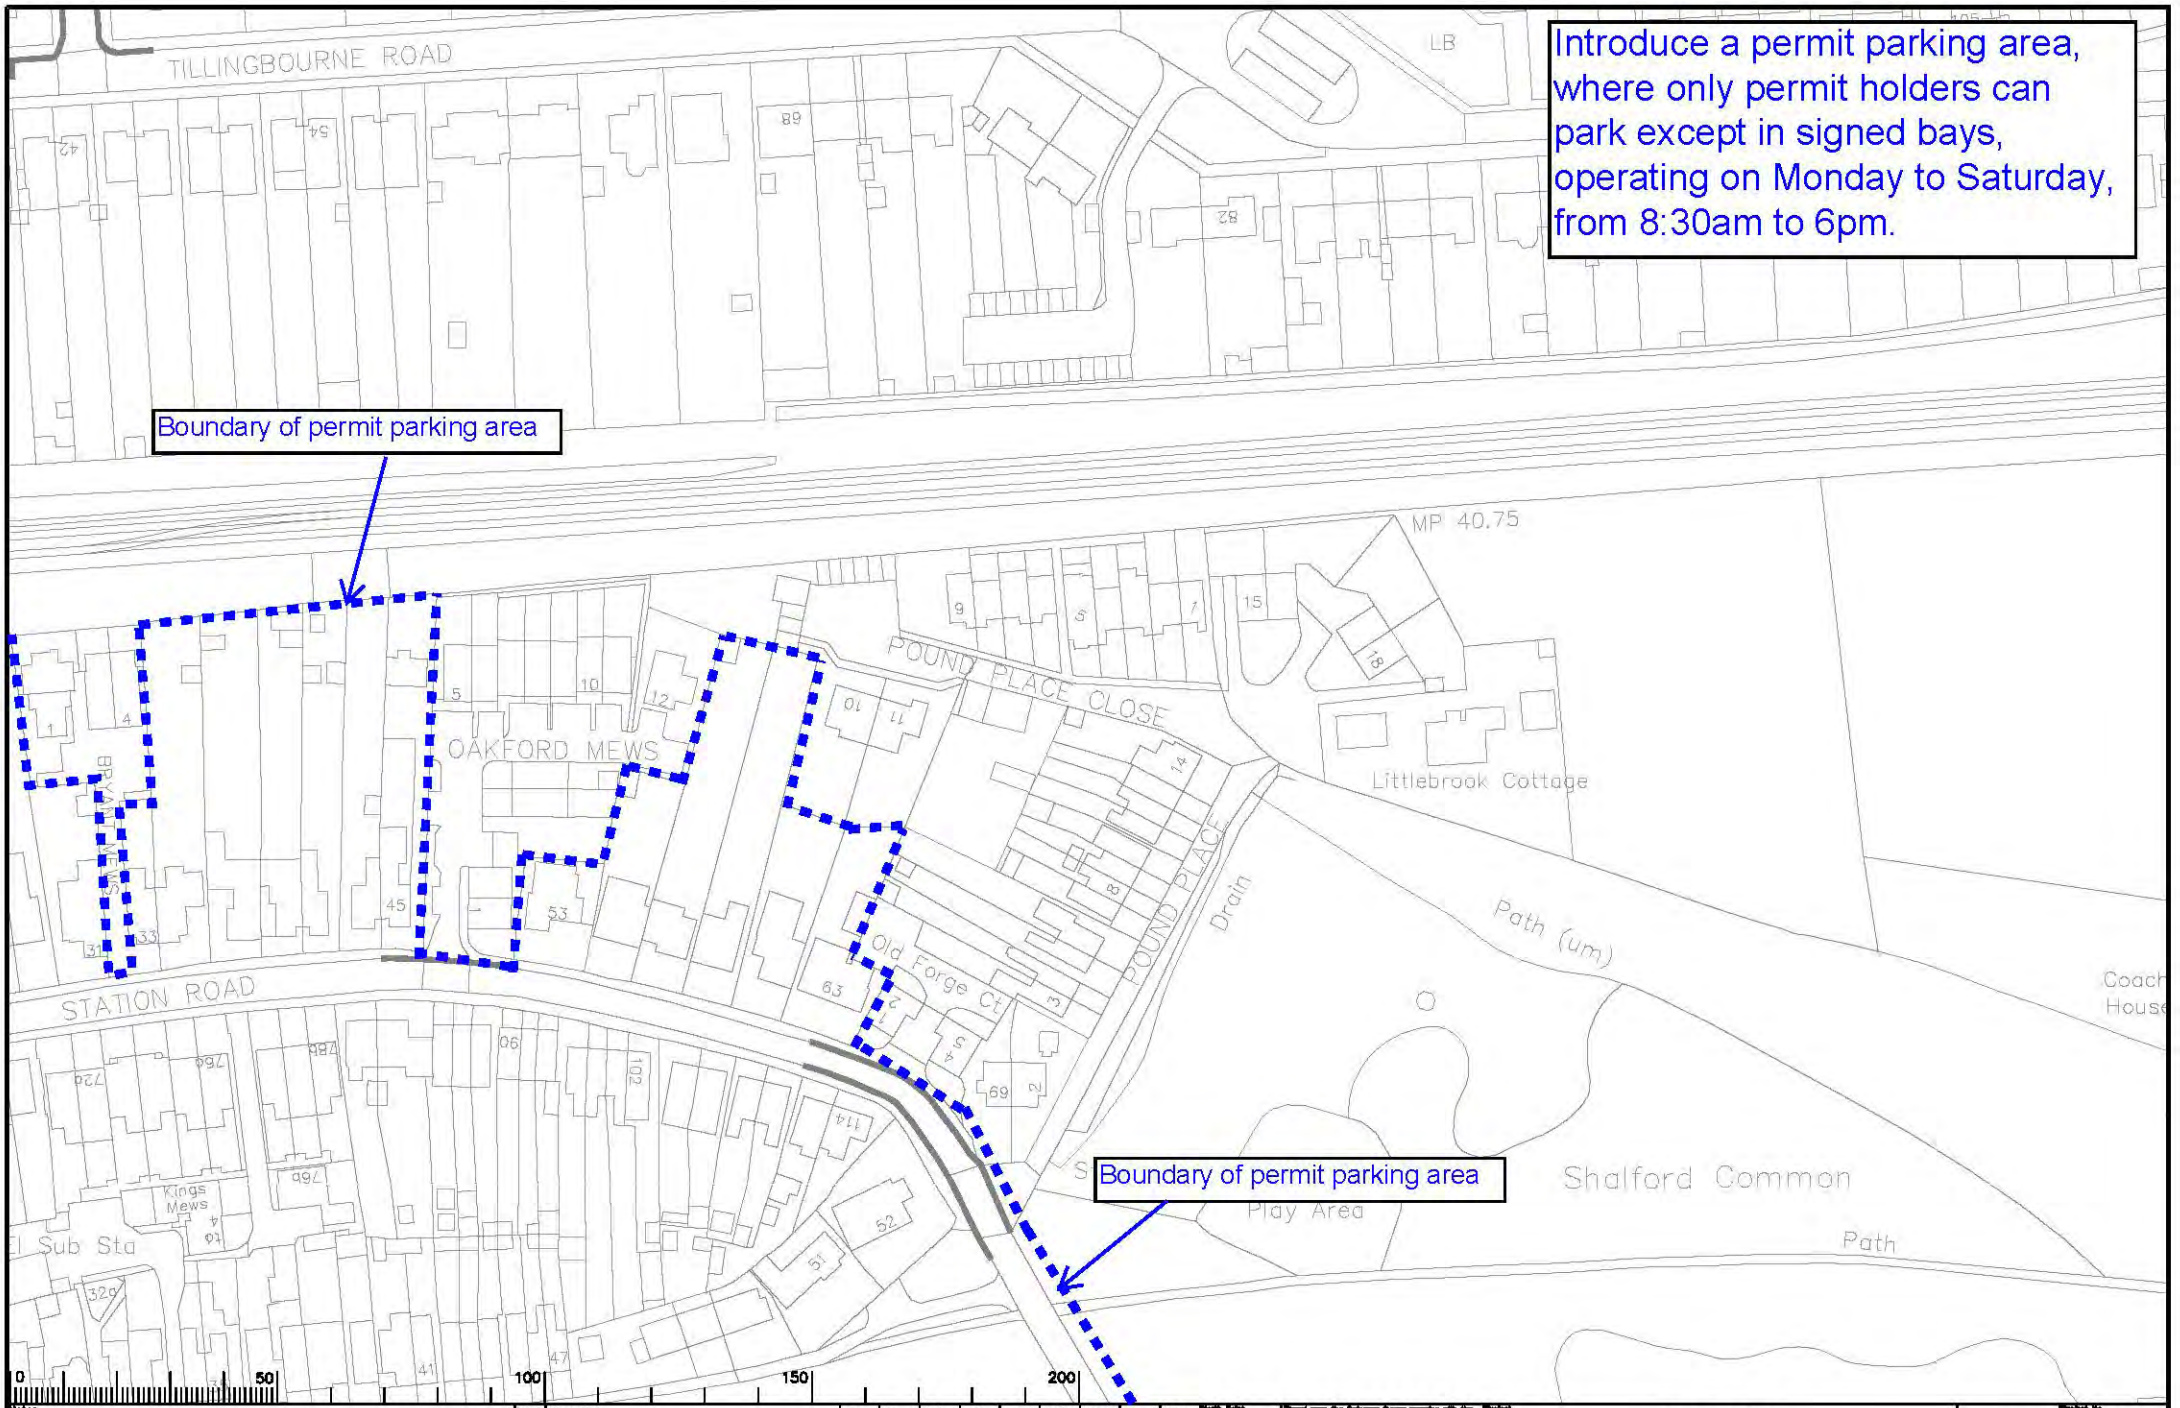

Drawing SHAL4
King's Road / Station Road,
Shalford Permit Parking Area

Rev.	Description	Drawn	Sig.	Date	Chkd	Sig.	Date	Appr	Sig.	Date

GUILDFORD DPE
GUILDFORD SOUTH EAST

IMPLEMENTED TRAFFIC ORDERS

SURREY COUNTY COUNCIL

Project No. 3282/GUI
Drawing No. AE63
Rev. -
AS MADE

A3