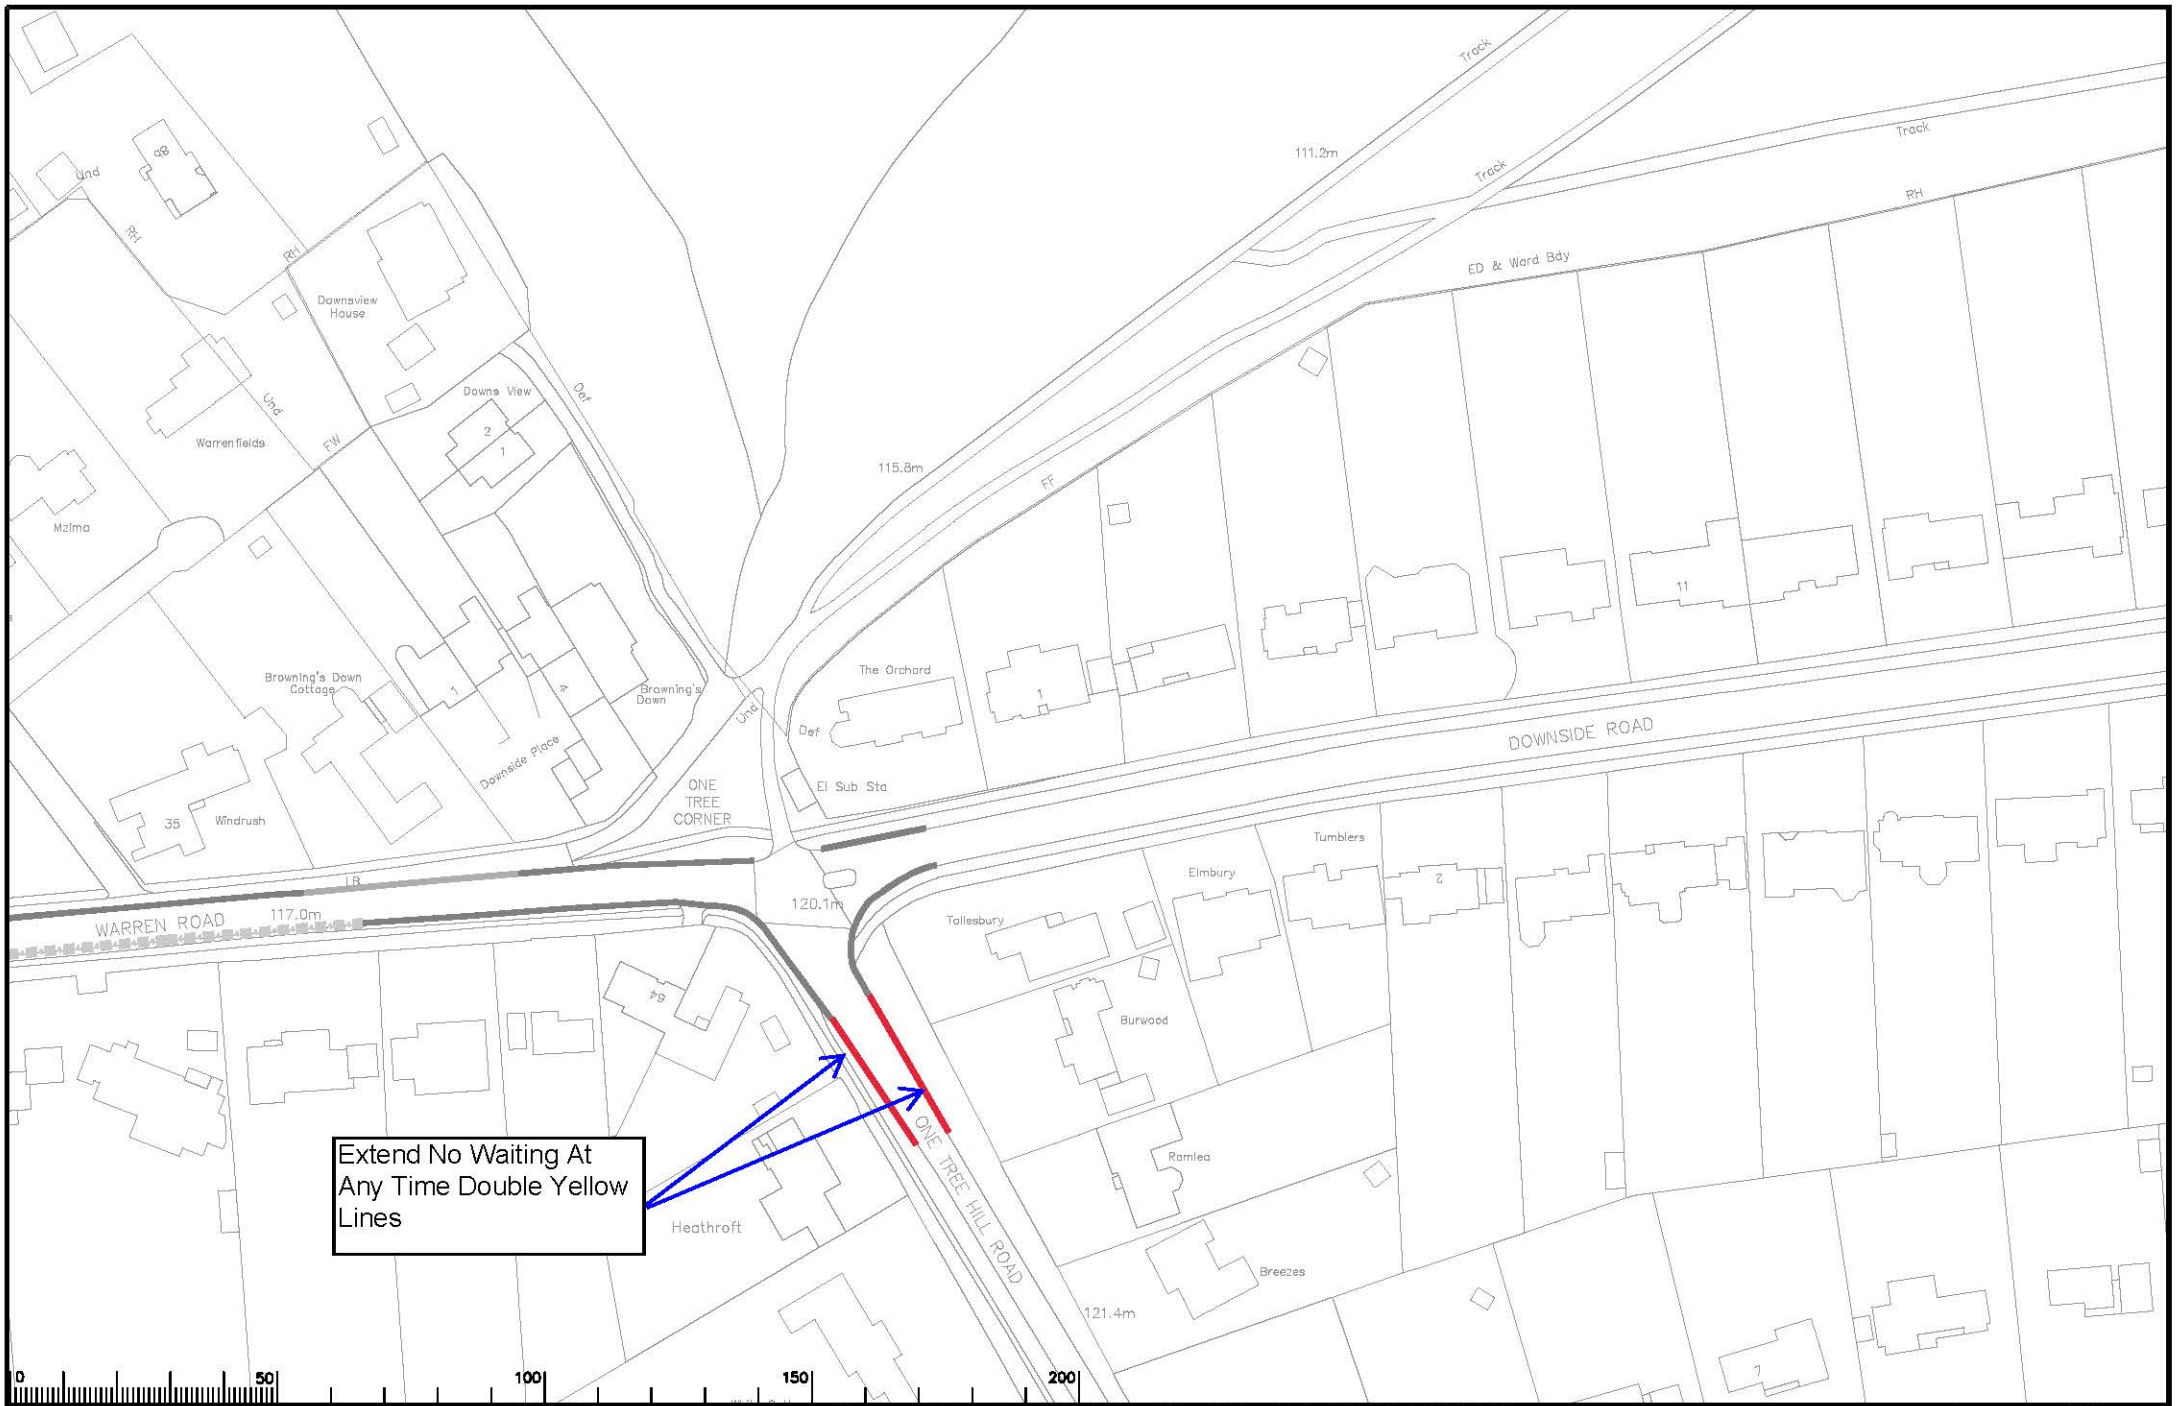

Drawing GFD 14
One Tree Hill Road, Guildford

Rev.	Description	Drwn	Sig.	Date	Chkd	Sig.	Date	Appr	Sig.	Date

Scale 1:1250

GUILDFORD DPE
GUILDFORD

IMPLEMENTED TRAFFIC ORDERS

SURREY COUNTY COUNCIL

Project No. 3282/GUI
Drawing No. AH53
Rev. -
AS MADE

A3

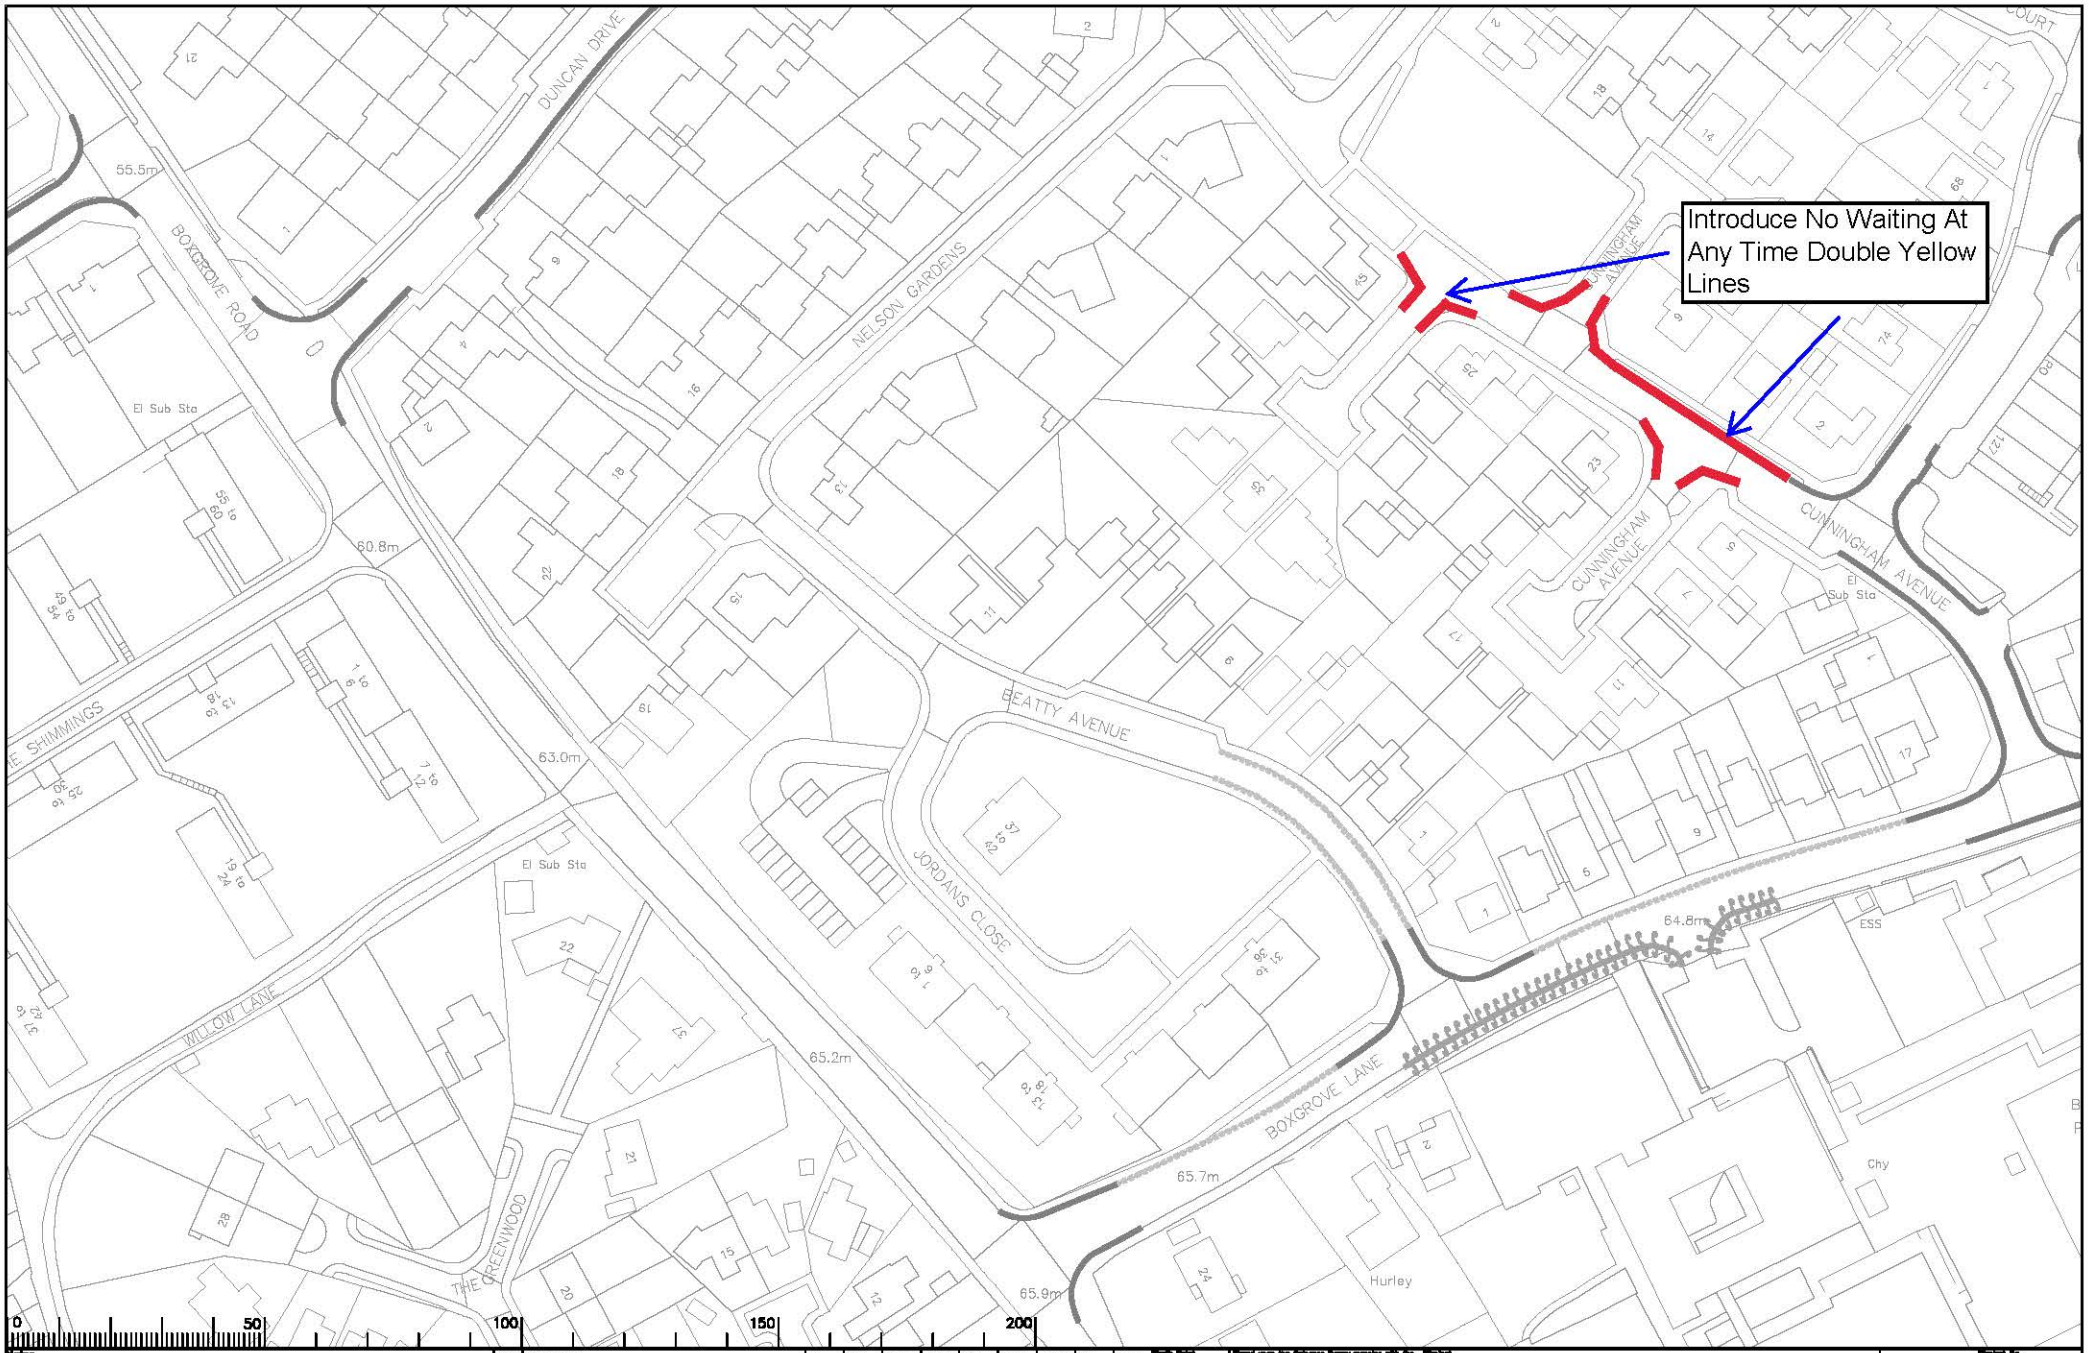

Drawing GFD 17
Cunningham Avenue

Rev.	Description	Drwn	Stg.	Date	Chkd	Stg.	Date	Appr	Stg.	Date

Scale 1:1250

North Point

Drawn by RS Stg. RS Date 13.19
Checked by colleague RH Stg. RH Date 13.19
Approved by DC Stg. DC Date 13.19

Project: GUILDFORD DPE
GUILDFORD

Drawing: IMPLEMENTED TRAFFIC ORDERS

SURREY COUNTY COUNCIL

Project No. 3282/GUI
Drawing No. AG49
Rev. -
AS MADE