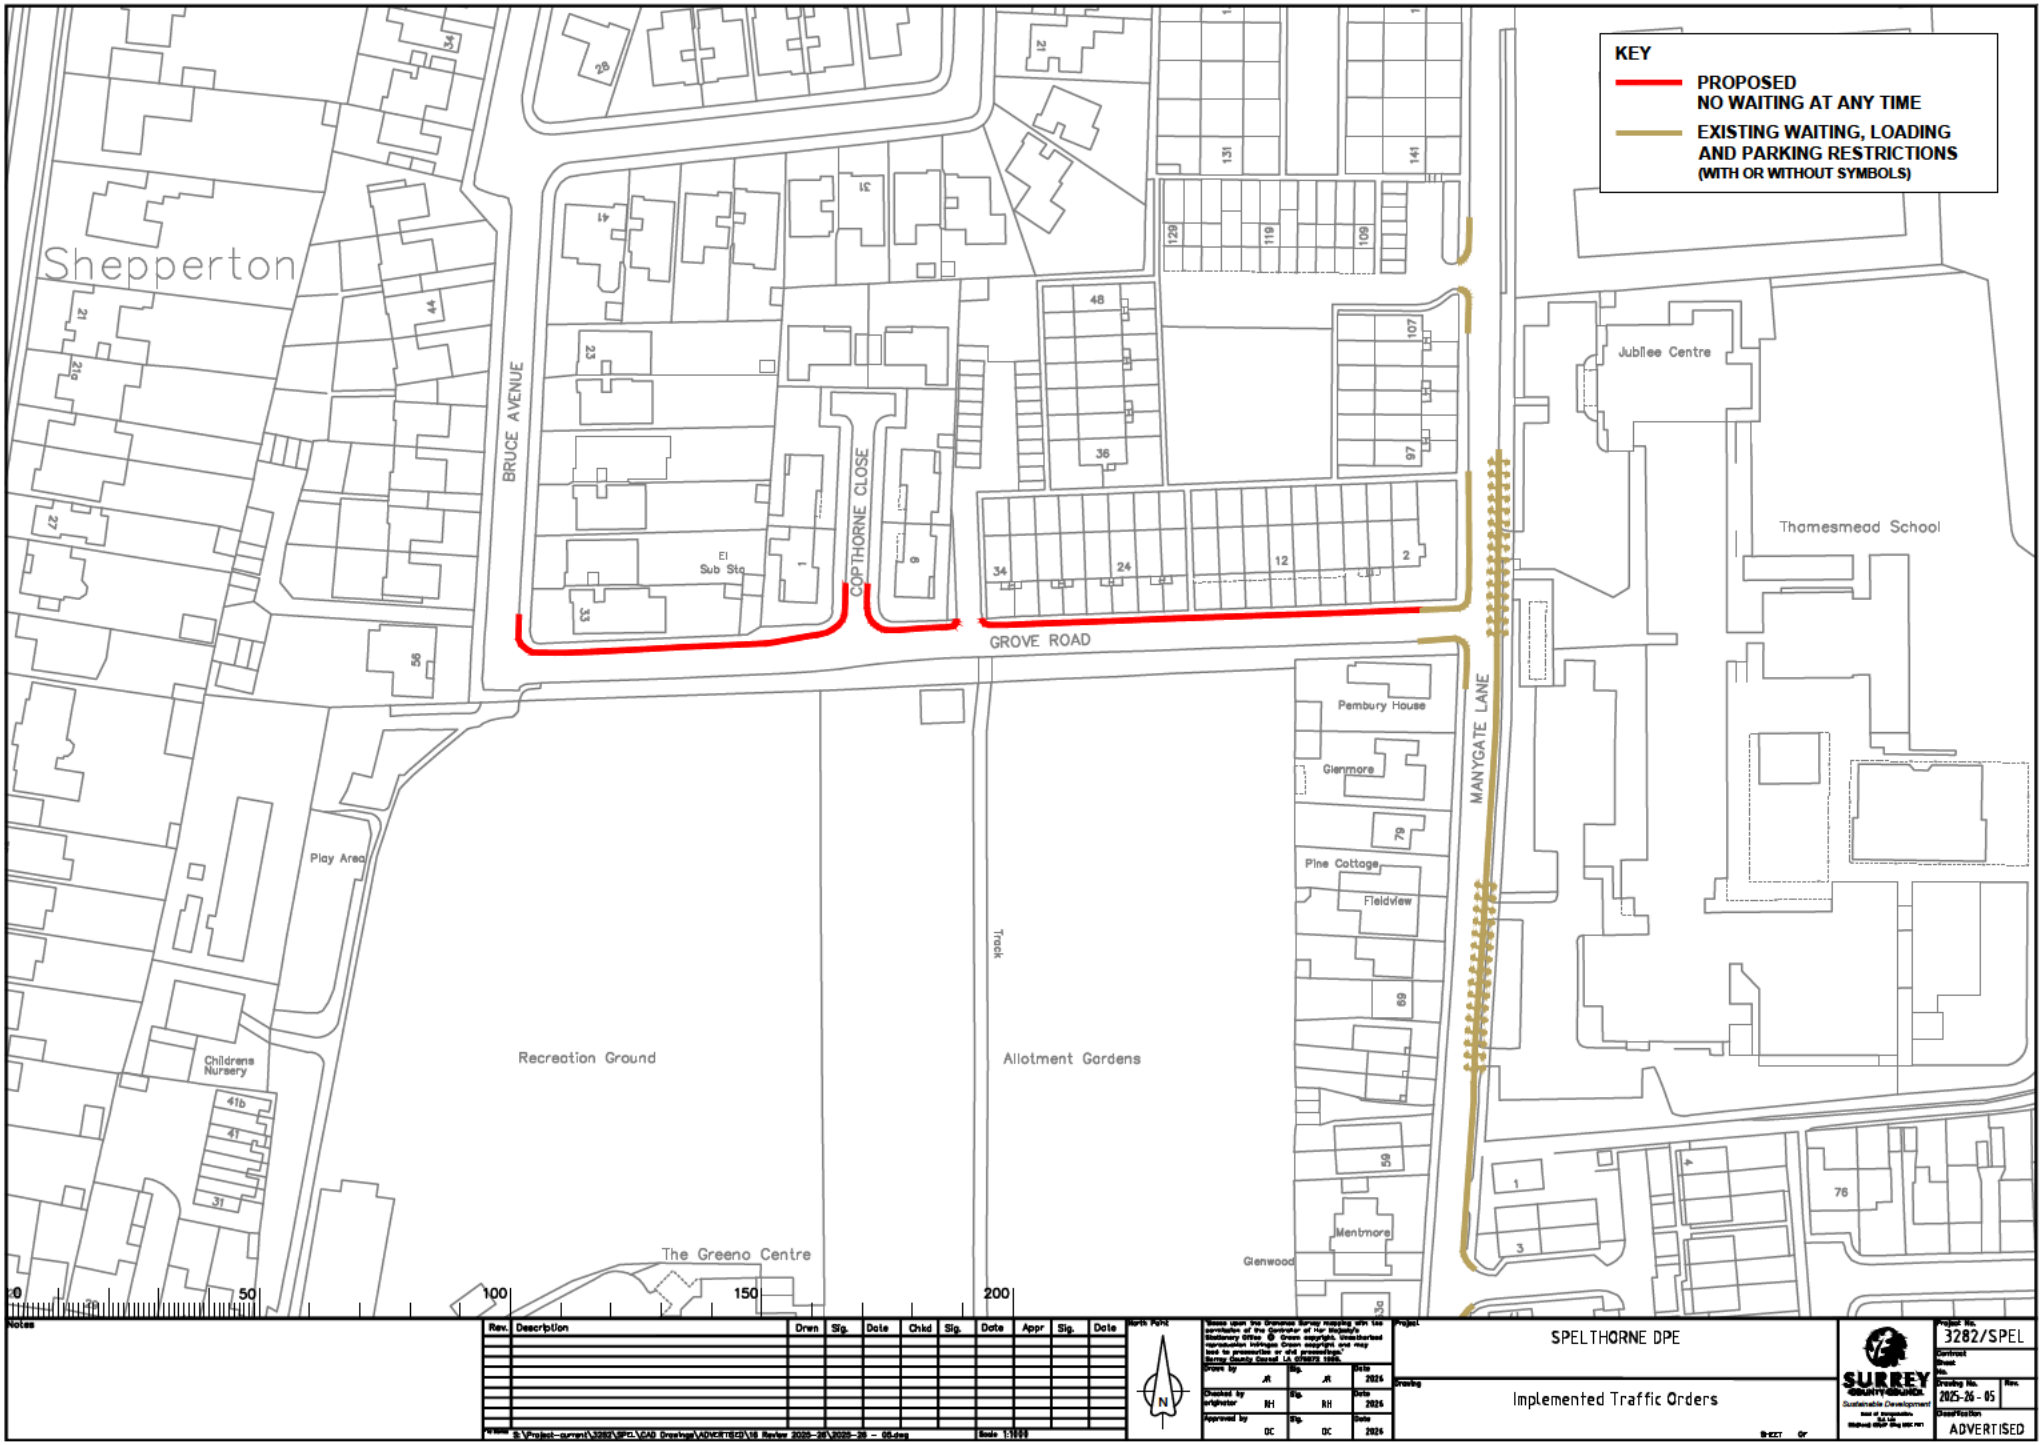
KEY
PROPOSED
NO WAITING AT ANY TIME
EXISTING WAITING, LOADING
AND PARKING RESTRICTIONS
(WITH OR WITHOUT SYMBOLS)
Shepperton
BRUCE AVENUE
COPTHORNE CLOSE
GROVE ROAD
MANYGATE LANE
Jubilee Centre
Thamesmead School
Pembury House
Glenmore
Pine Cottage
Fieldview
Mentmore
Glenwood
Play Area
Childrens Nursery
Recreation Ground
Allotment Gardens
Track
The Greeno Centre
El Sub Sta
0
50
100
150
200
Notes
Rev.
Description
Drwn
Chkd
Appr
Date
North Point
Project
SPELTHORNE DPE
Drawing
Implemented Traffic Orders
SURREY COUNTY COUNCIL
Project No.
3282/SPEL
Drawing No.
2025-26 - 05
Rev.
Classification
ADVERTISED

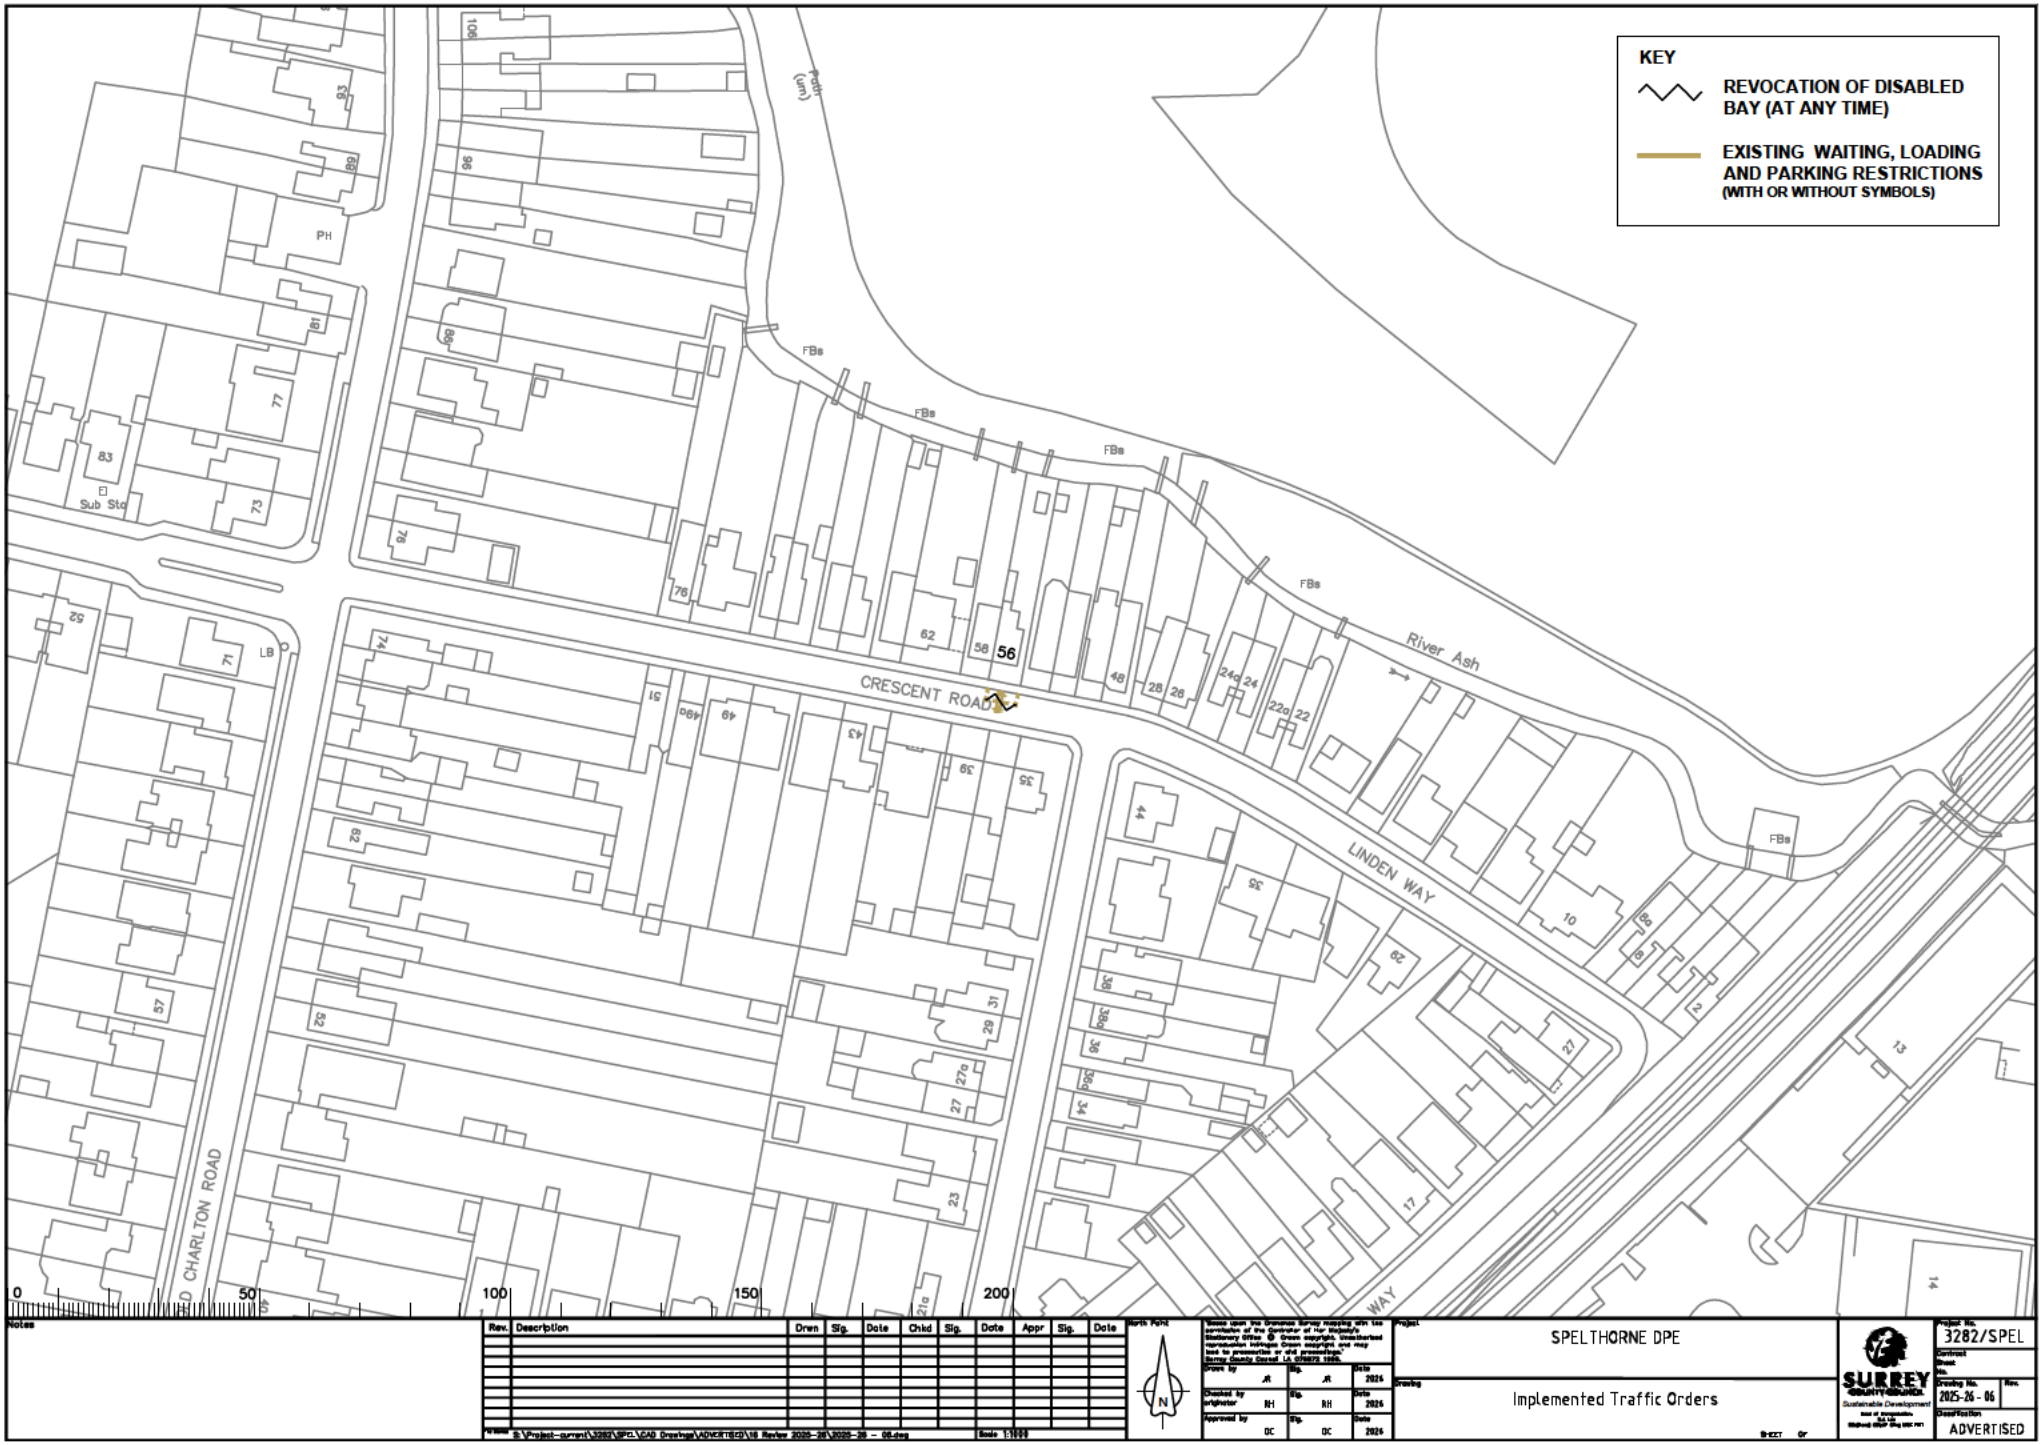

Notes

Rev.	Description	Drwn	Sig.	Date	Chkd	Sig.	Date	Appr	Sig.	Date

North Point

Project: SPELTHORNE DPE

Drawing: Implemented Traffic Orders

SURREY COUNTY COUNCIL

Project No. 3282/SPEL

Drawing No. 2025-26 - 06

Classification ADVERTISED