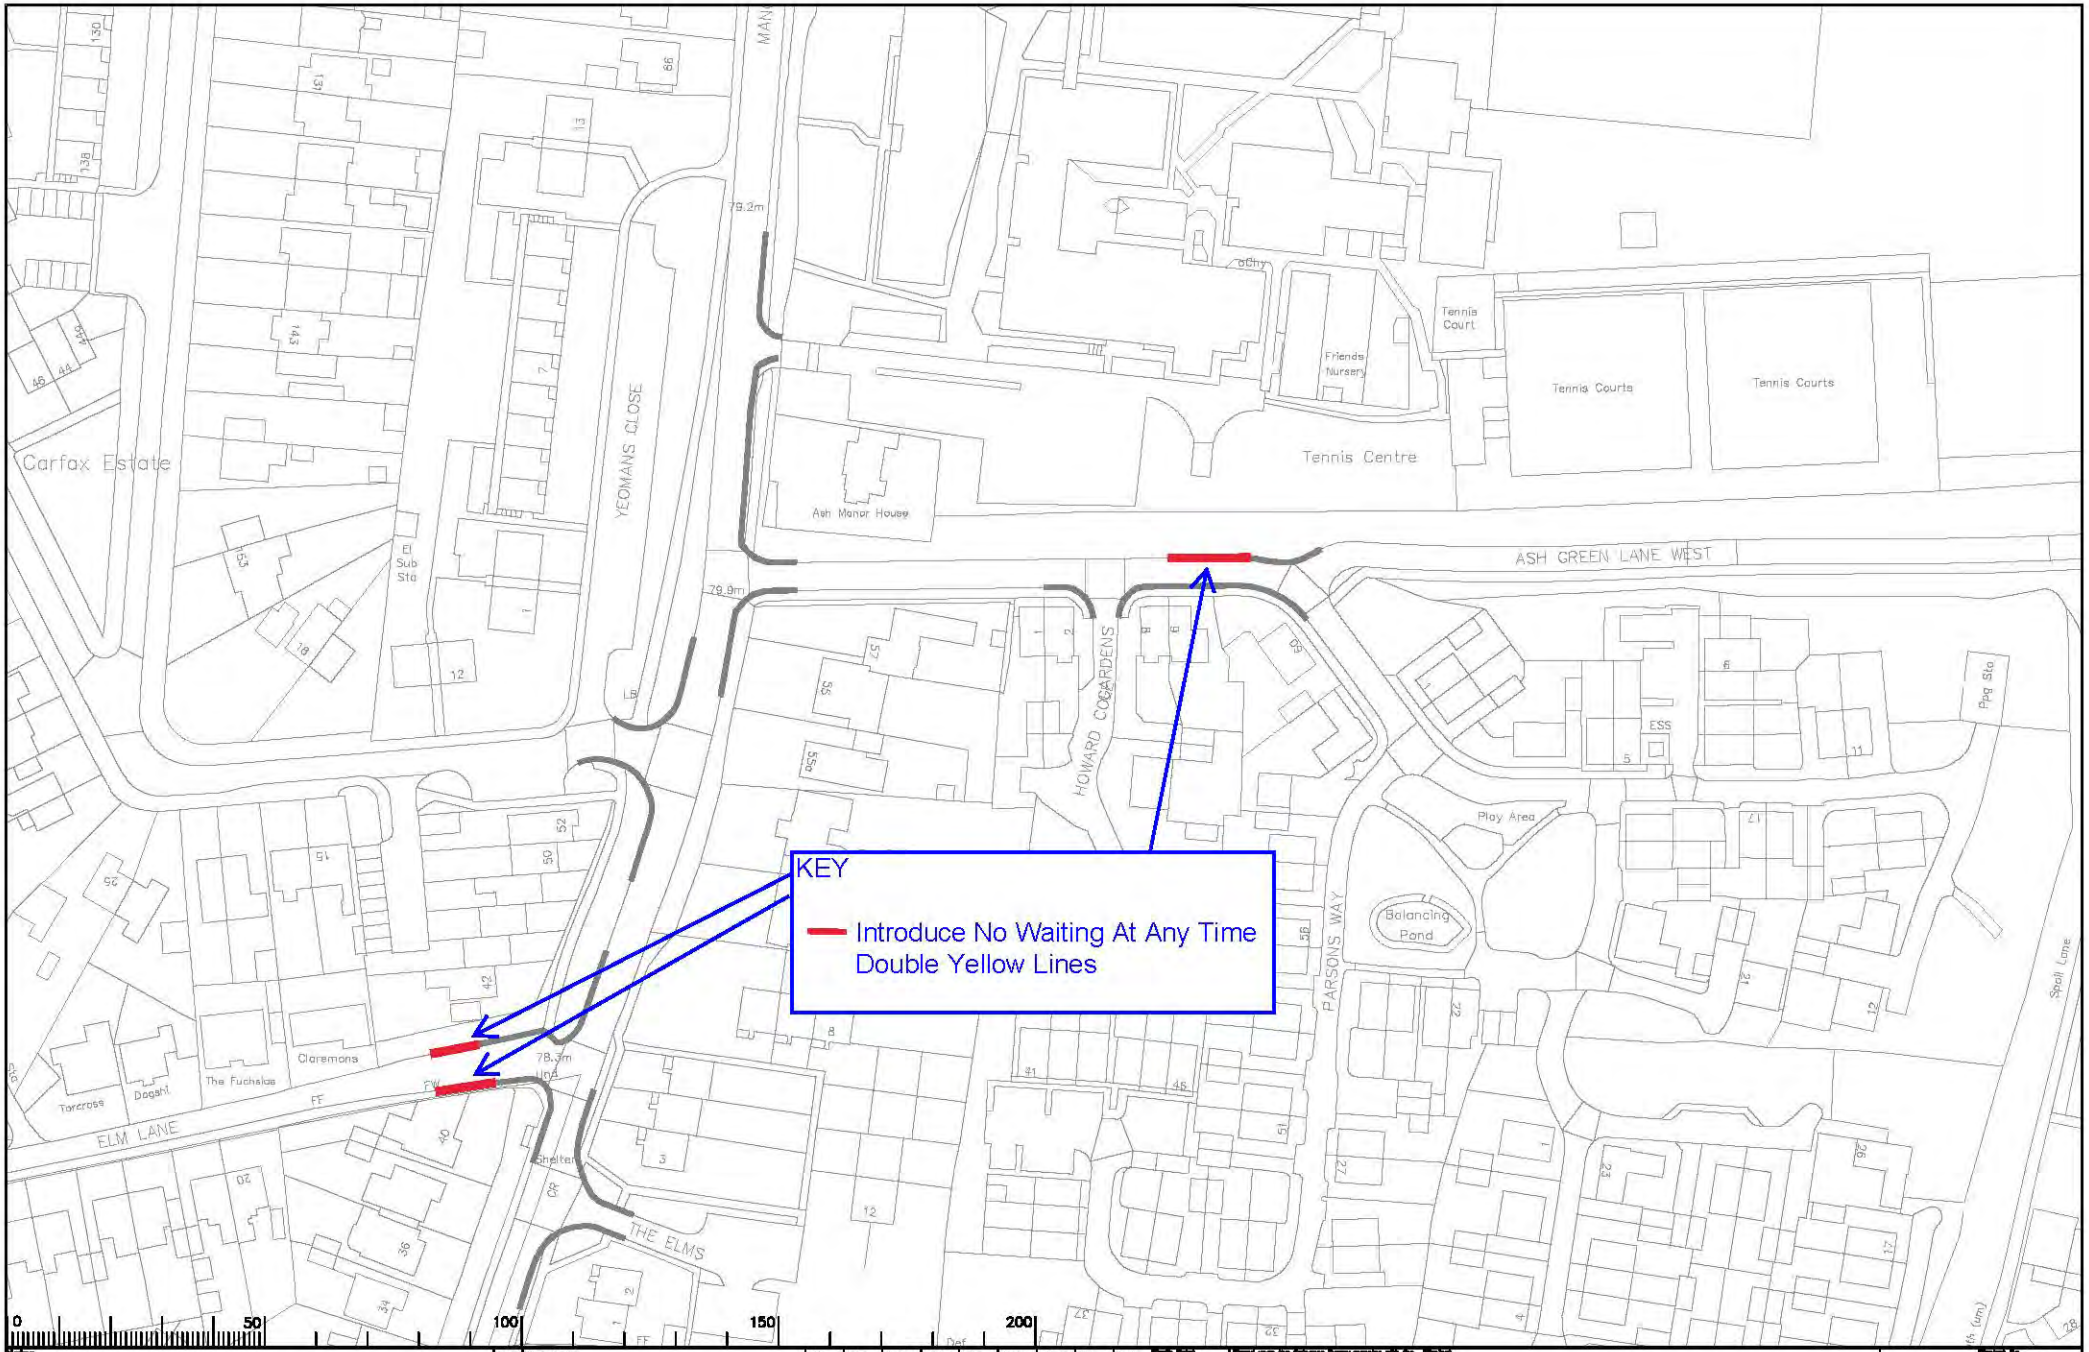

Drawing GFD 35 -
Ash Green Lane West / Elm Lane,
Tongham

GUILDFORD DPE
ASH

IMPLEMENTED TRAFFIC ORDERS

SURREY COUNTY COUNCIL

3282/GUI

F53

AS MADE

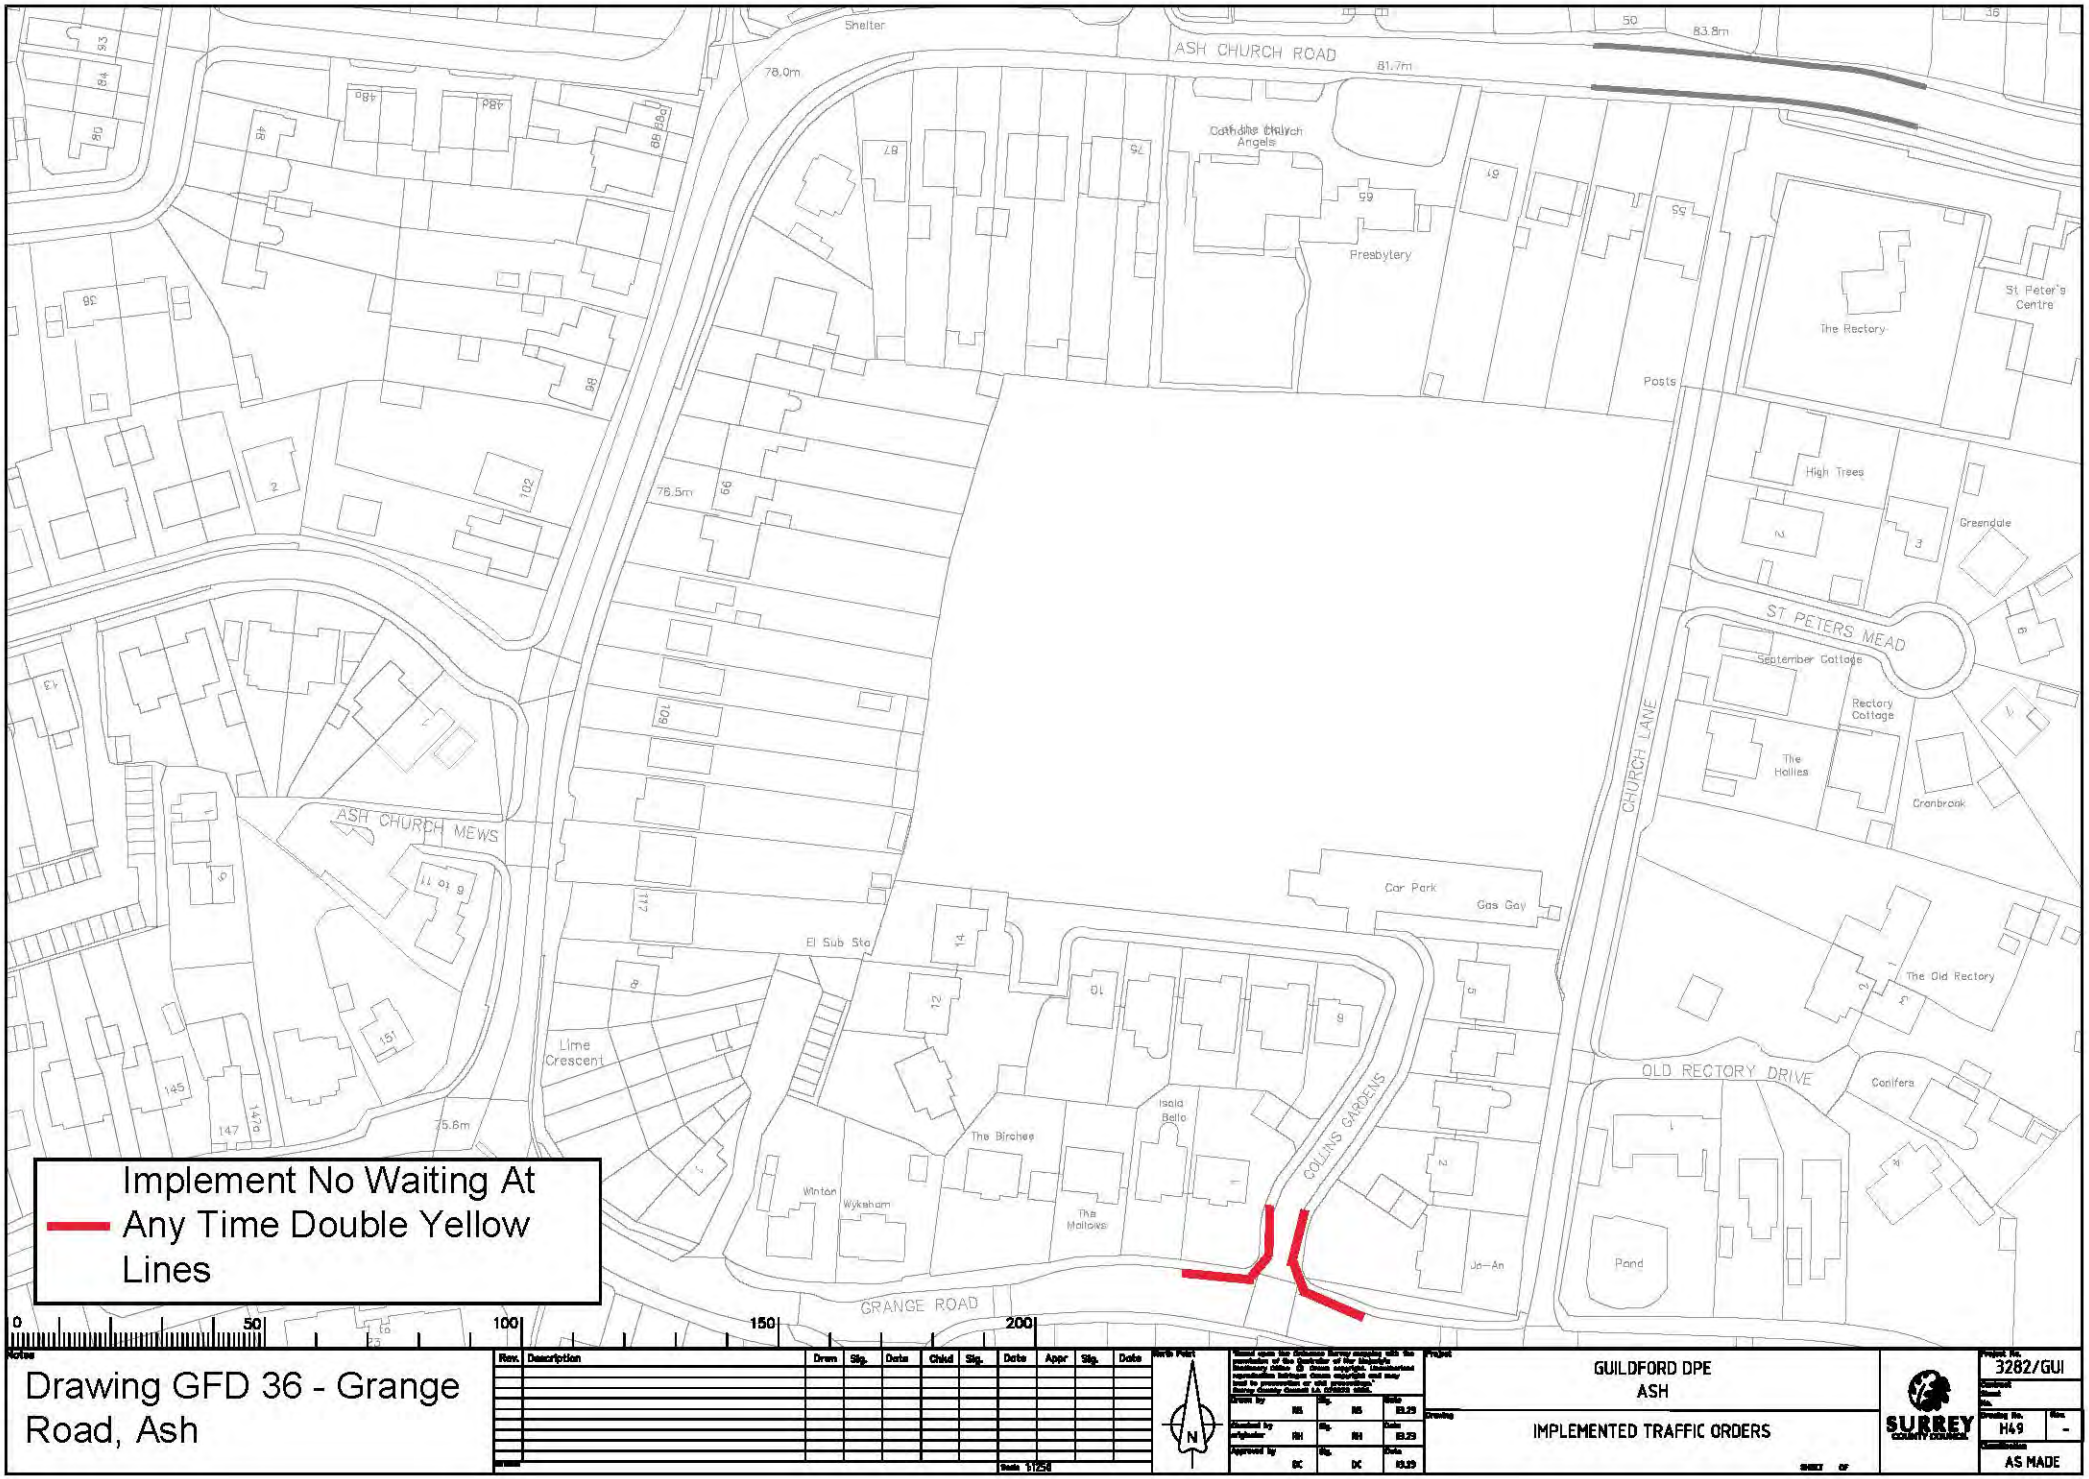

Notes

Drawing GFD 36 - Grange Road, Ash

Rev.	Description	Drawn	Sig.	Date	Chkd	Sig.	Date	Appr	Sig.	Date

Scale 1:1250

North Point

"Based upon the Ordnance Survey mapping with the permission of the Controller of Her Majesty's Stationery Office © Crown copyright. Unauthorised reproduction infringes Crown copyright and may lead to prosecution or civil proceedings." Surrey County Council LA 076569 2005.

		Sig.	Date
Drawn by	NS	NS	03.09
Checked by originator	RH	RH	03.09
Approved by	DC	DC	03.09

Project: GUILDFORD DPE
ASH

Drawing: IMPLEMENTED TRAFFIC ORDERS

SURREY COUNTY COUNCIL

Project No. 3282/GUI
Contract
Sheet
No.
Drawing No. H49
Rev. -
AS MADE

SHEET OF

The Limes
Lynams
Country Rustics
45
The Old Forge
Pilgrims View
Forge End House
11
5
FOWLERS CROFT
5
1
7
1
5
1
22
12
2
SPICEALL
Play Area
Recreation Ground
Club
ESS
SPICEALL
66.2m
Oak Lodge
1
2
3
4
Beech Cottage
Tyrone Cottage
The Harrow (PH)
FB
THE STREET
Shelter
Yew Tree Cottages
1
2
The Old Congregational Church
Compton Village Hall
Harrow End
Field Cottage
Coombe Cottage
Jasmine Cott
Cherry Tree Cottage
Field Place Cottage
The Lodge
TCB
Introduce No Waiting At Any Time Double Yellow Lines
0
50
100
150
200
Notes
Drawing GFD 37 - Spiceall / B3000
Rev. | Description | Drwn | Sig. | Date | Chkd | Sig. | Date | Appr | Sig. | Date
Scale 1:1250
North Point
"Based upon the Ordnance Survey mapping with the permission of the Controller of Her Majesty's Stationery Office © Crown copyright. Unauthorised reproduction infringes Crown copyright and may lead to prosecution or civil proceedings." Surrey County Council LA 078372 1999.
Drawn by RS Sig. RS Date 03.23
Checked by originator RH Sig. RH Date 03.23
Approved by ASH Sig. DC Date 03.23
Project: GUILDFORD DPE
GUILDFORD NORTH
Drawing: IMPLEMENTED TRAFFIC ORDERS
SHEET OF
SURREY COUNTY COUNCIL
Project No. 3282/GUI
Contract No.
Sheet No.
Drawing No. S64
Rev. -
Classification AS MADE
A3

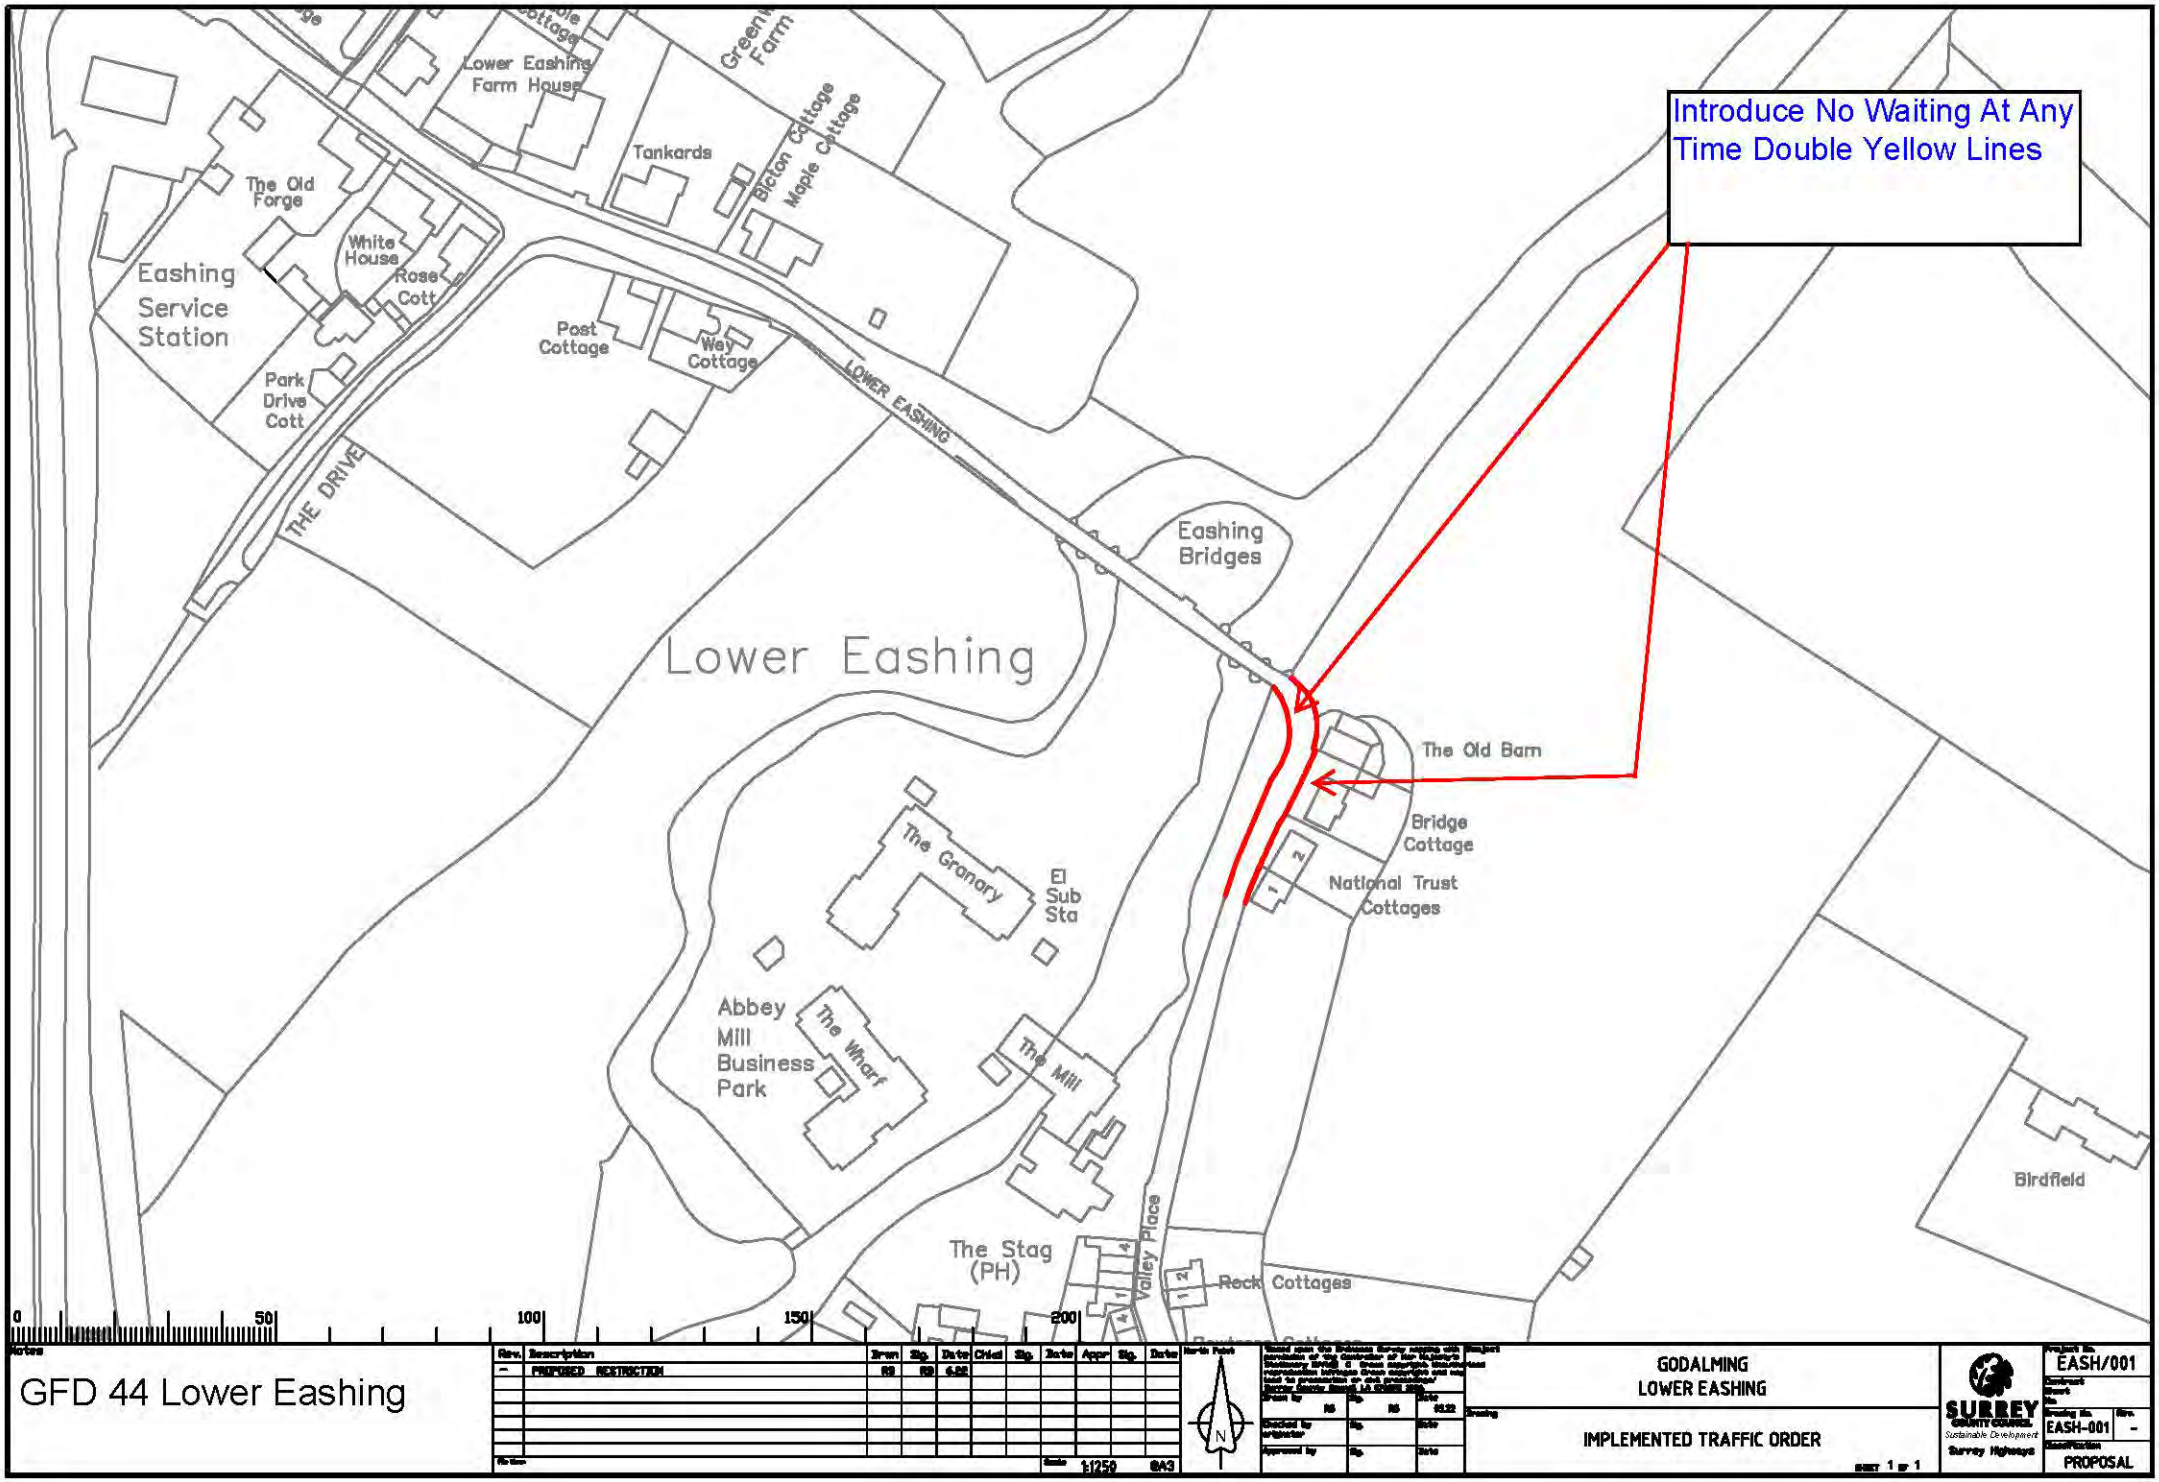

GFD 44 Lower Eashing

Rev.	Description	Drwn	Dip.	Date	Chkd	Dip.	Date	Appr	Dip.	Date
–	PROPOSED RESTRICTION	RS	RS	6.02						

Scale 1:1250 @A3

GODALMING
LOWER EASHING

IMPLEMENTED TRAFFIC ORDER

SHEET 1 of 1

SURREY COUNTY COUNCIL
Sustainable Development
Surrey Highways

Project No. EASH/001
Contract Work No.
Drawing No. EASH-001 Rev. –
Classification PROPOSAL

A3

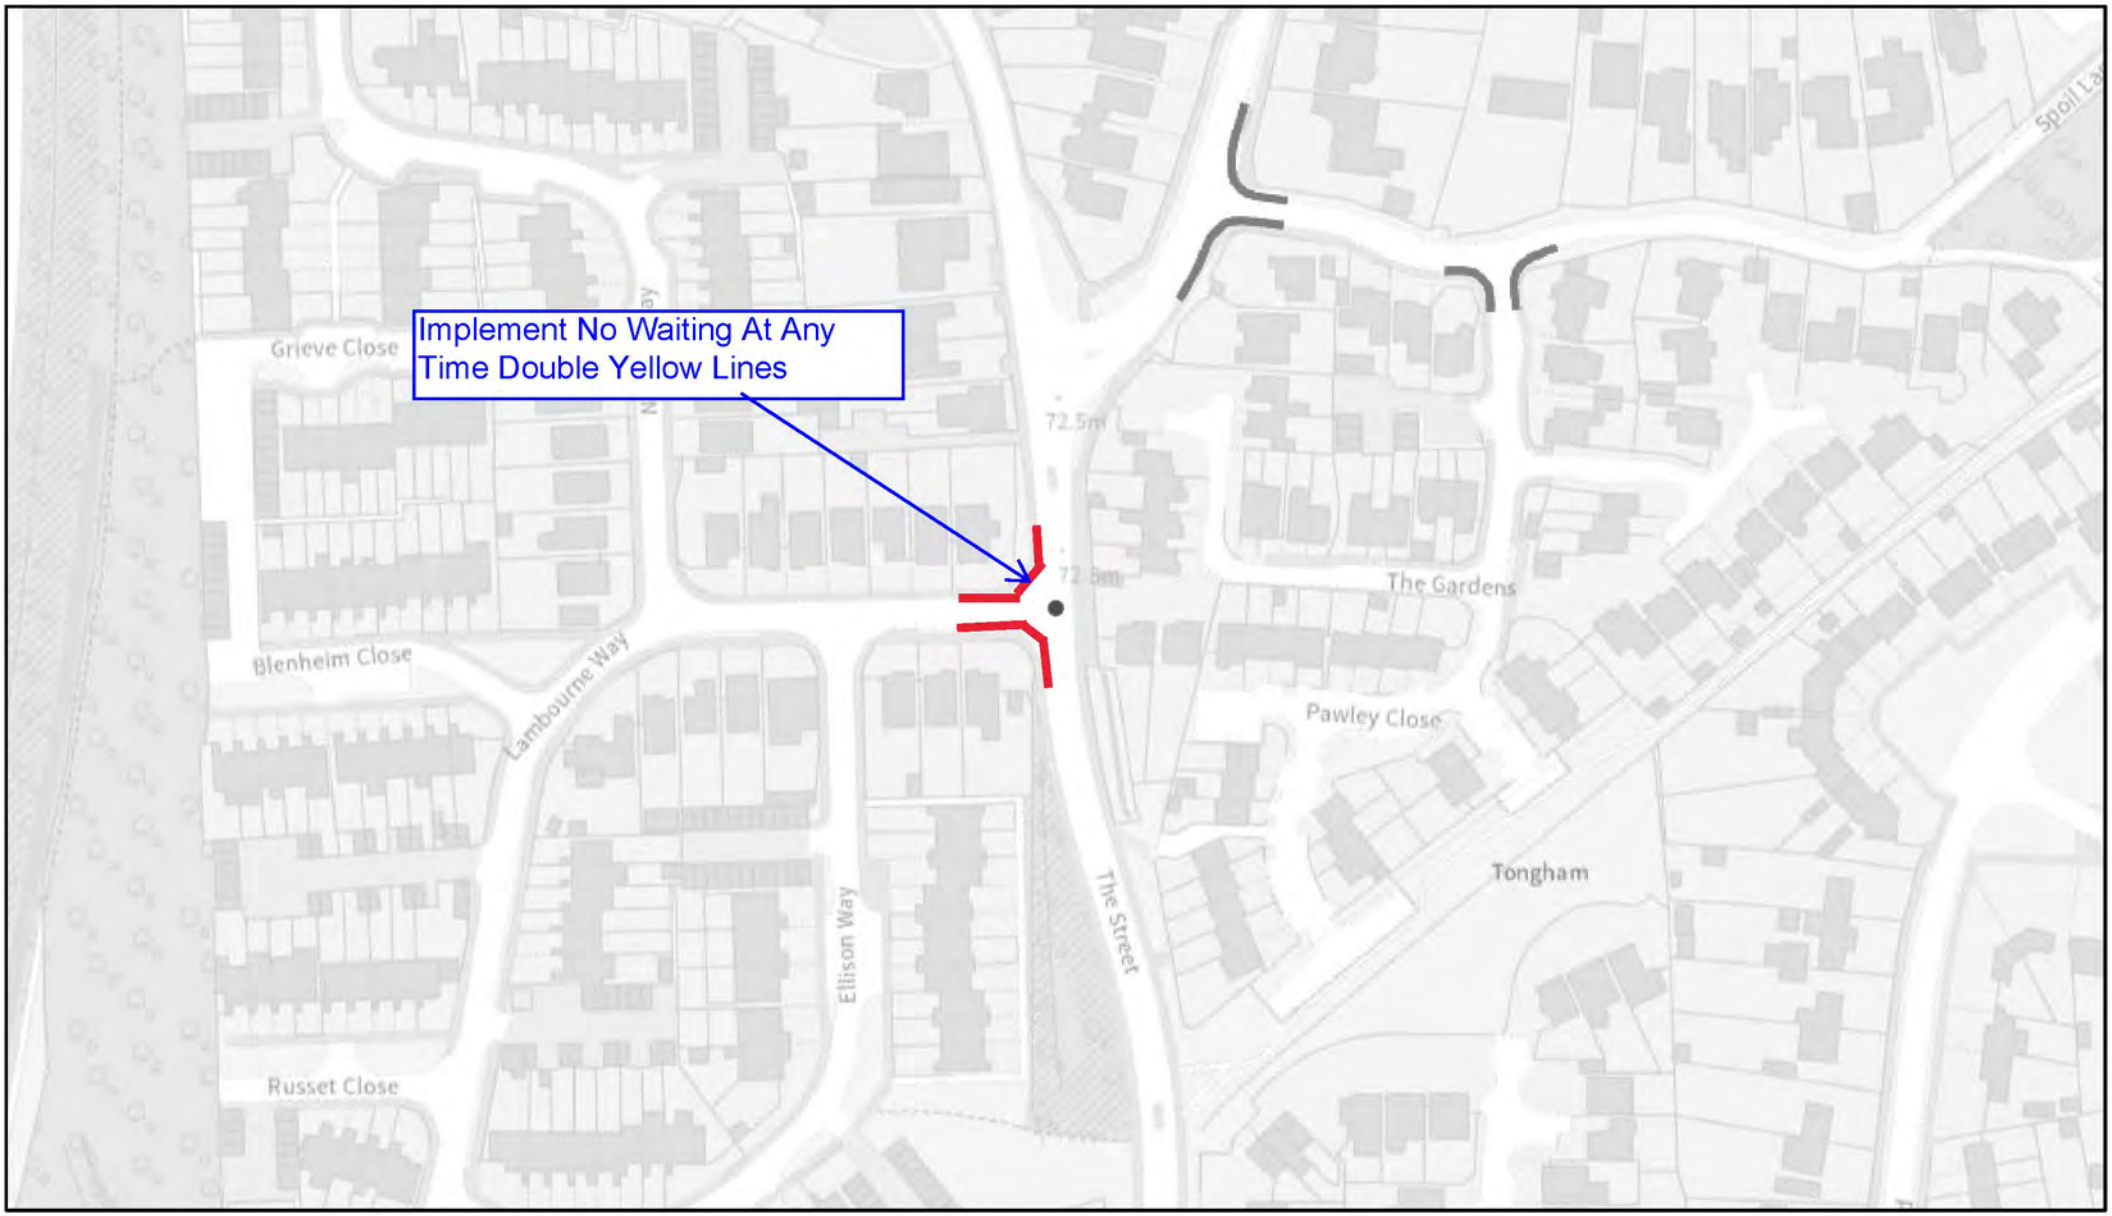

1:1,654

0 0.01 0.03 0.05 mi

0 0.02 0.04 0.08 km

Drawing GFD 38 - Lamborne Way, Tongham

Surrey County Council Highways

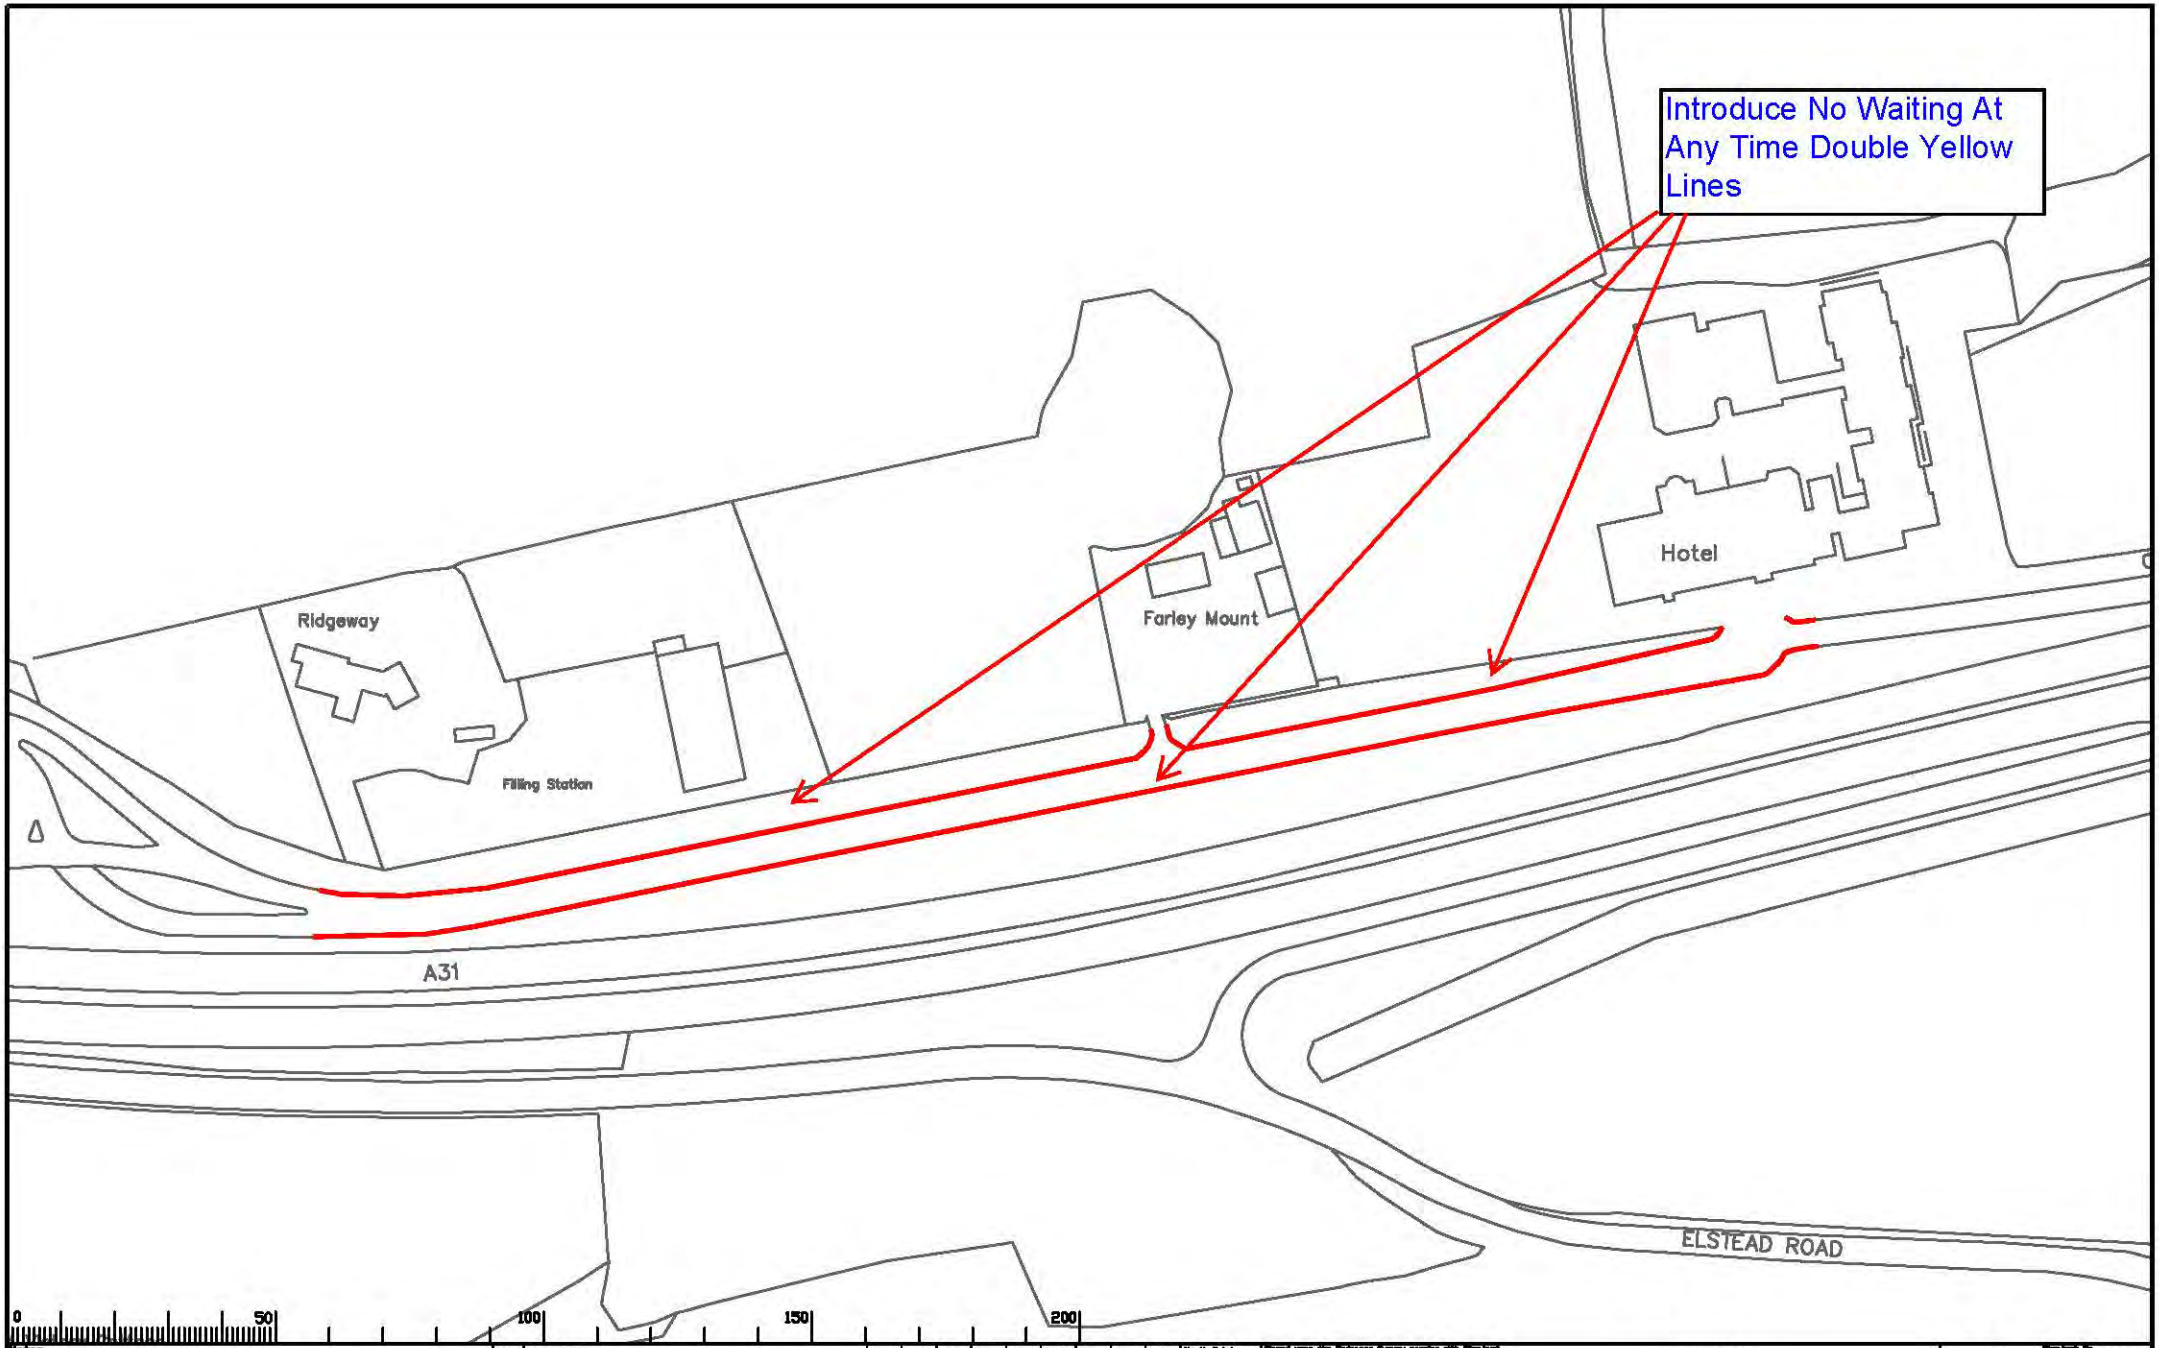

Drawing GFD 43
A31 Hog's Back, Tongham

Rev.	Description	Drawn	Sig.	Date	Chkd	Sig.	Date	Appr	Sig.	Date
–	PROPOSED RESTRUCTION	RB	RB	6.02						

Scale 1:1250 @A3

TONGHAM
HOGS BACK (A321)

IMPLEMENTED TRAFFIC ORDER

SHEET 1 OF 1

SURREY COUNTY COUNCIL
Sustainable Development
Surrey Highways

Project No. TONG/001
Drawing No. TONG-001 Rev. –
Classification PROPOSAL

A3