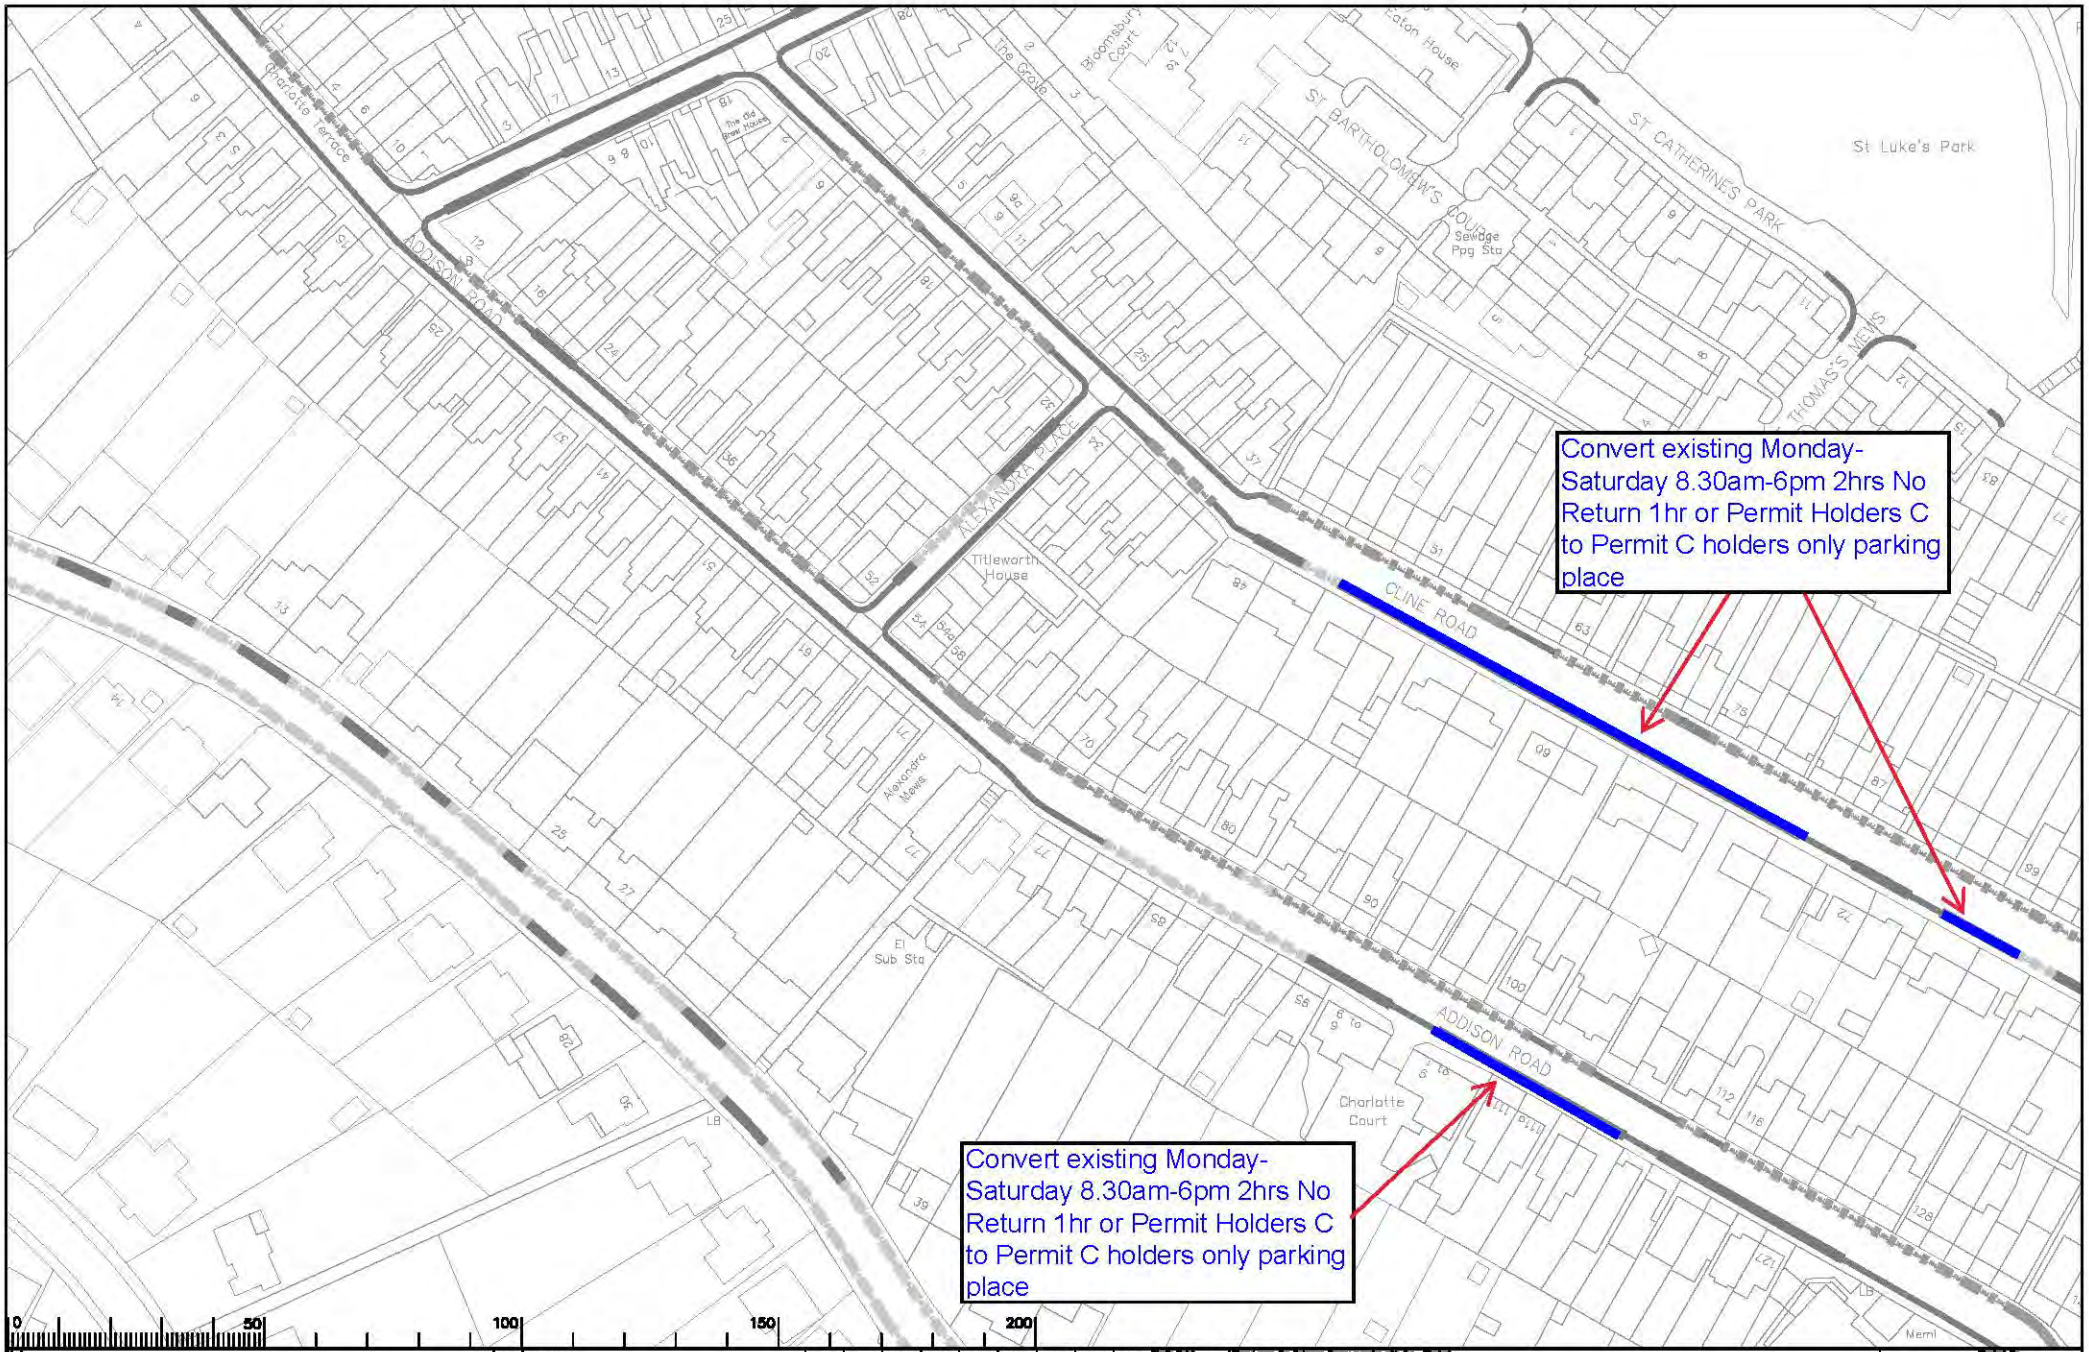


Drawing 10
Cline Road / Addison Road

| Rev. | Description | Drwn | Stg. | Date | Chkd | Stg. | Date | Appr | Stg. | Date |
|---|---|---|---|---|---|---|---|---|---|---|

GUILDFORD DPE
GUILDFORD

IMPLEMENTED TRAFFIC ORDERS

SURREY COUNTY COUNCIL

3282/GUI

AE54

AS MADE

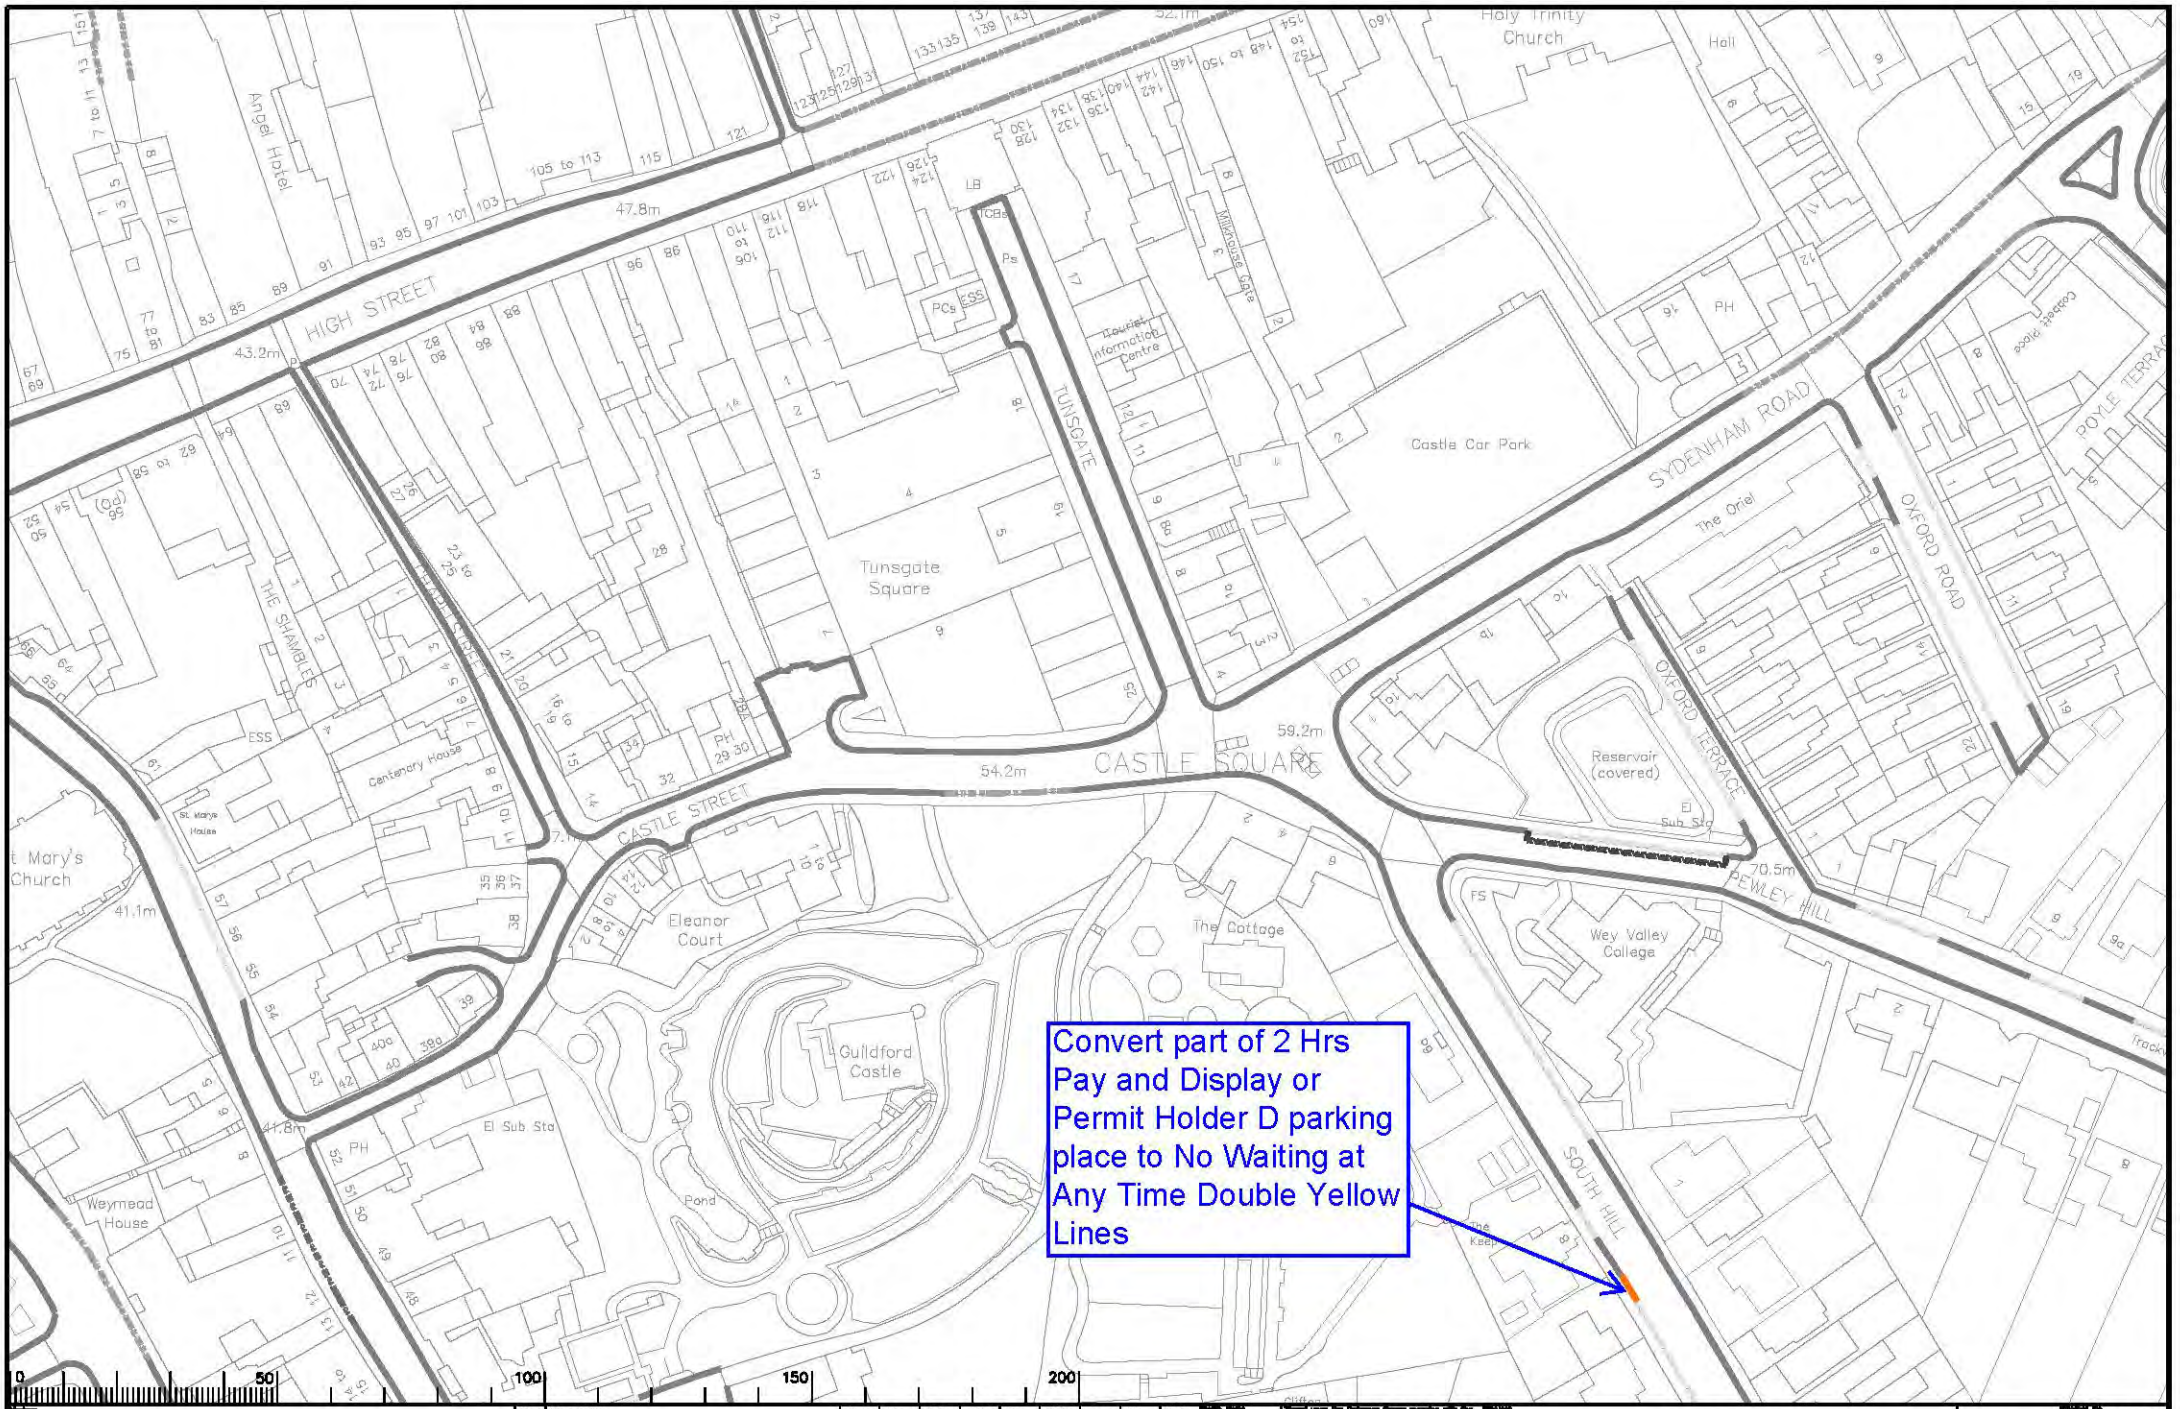


Drawing GFD 11
South Hill, Guildford

| Rev. | Description | Drwn | Sig. | Date | Chkd | Sig. | Date | Appr | Sig. | Date |
|---|---|---|---|---|---|---|---|---|---|---|
| | | | | | | | | | | |

Scale 1:1250

GUILDFORD DPE
GUILDFORD

IMPLEMENTED TRAFFIC ORDERS

SURREY COUNTY COUNCIL

Project No. 3282/GUI
Drawing No. AC54
Rev. -
Classification AS MADE

A3

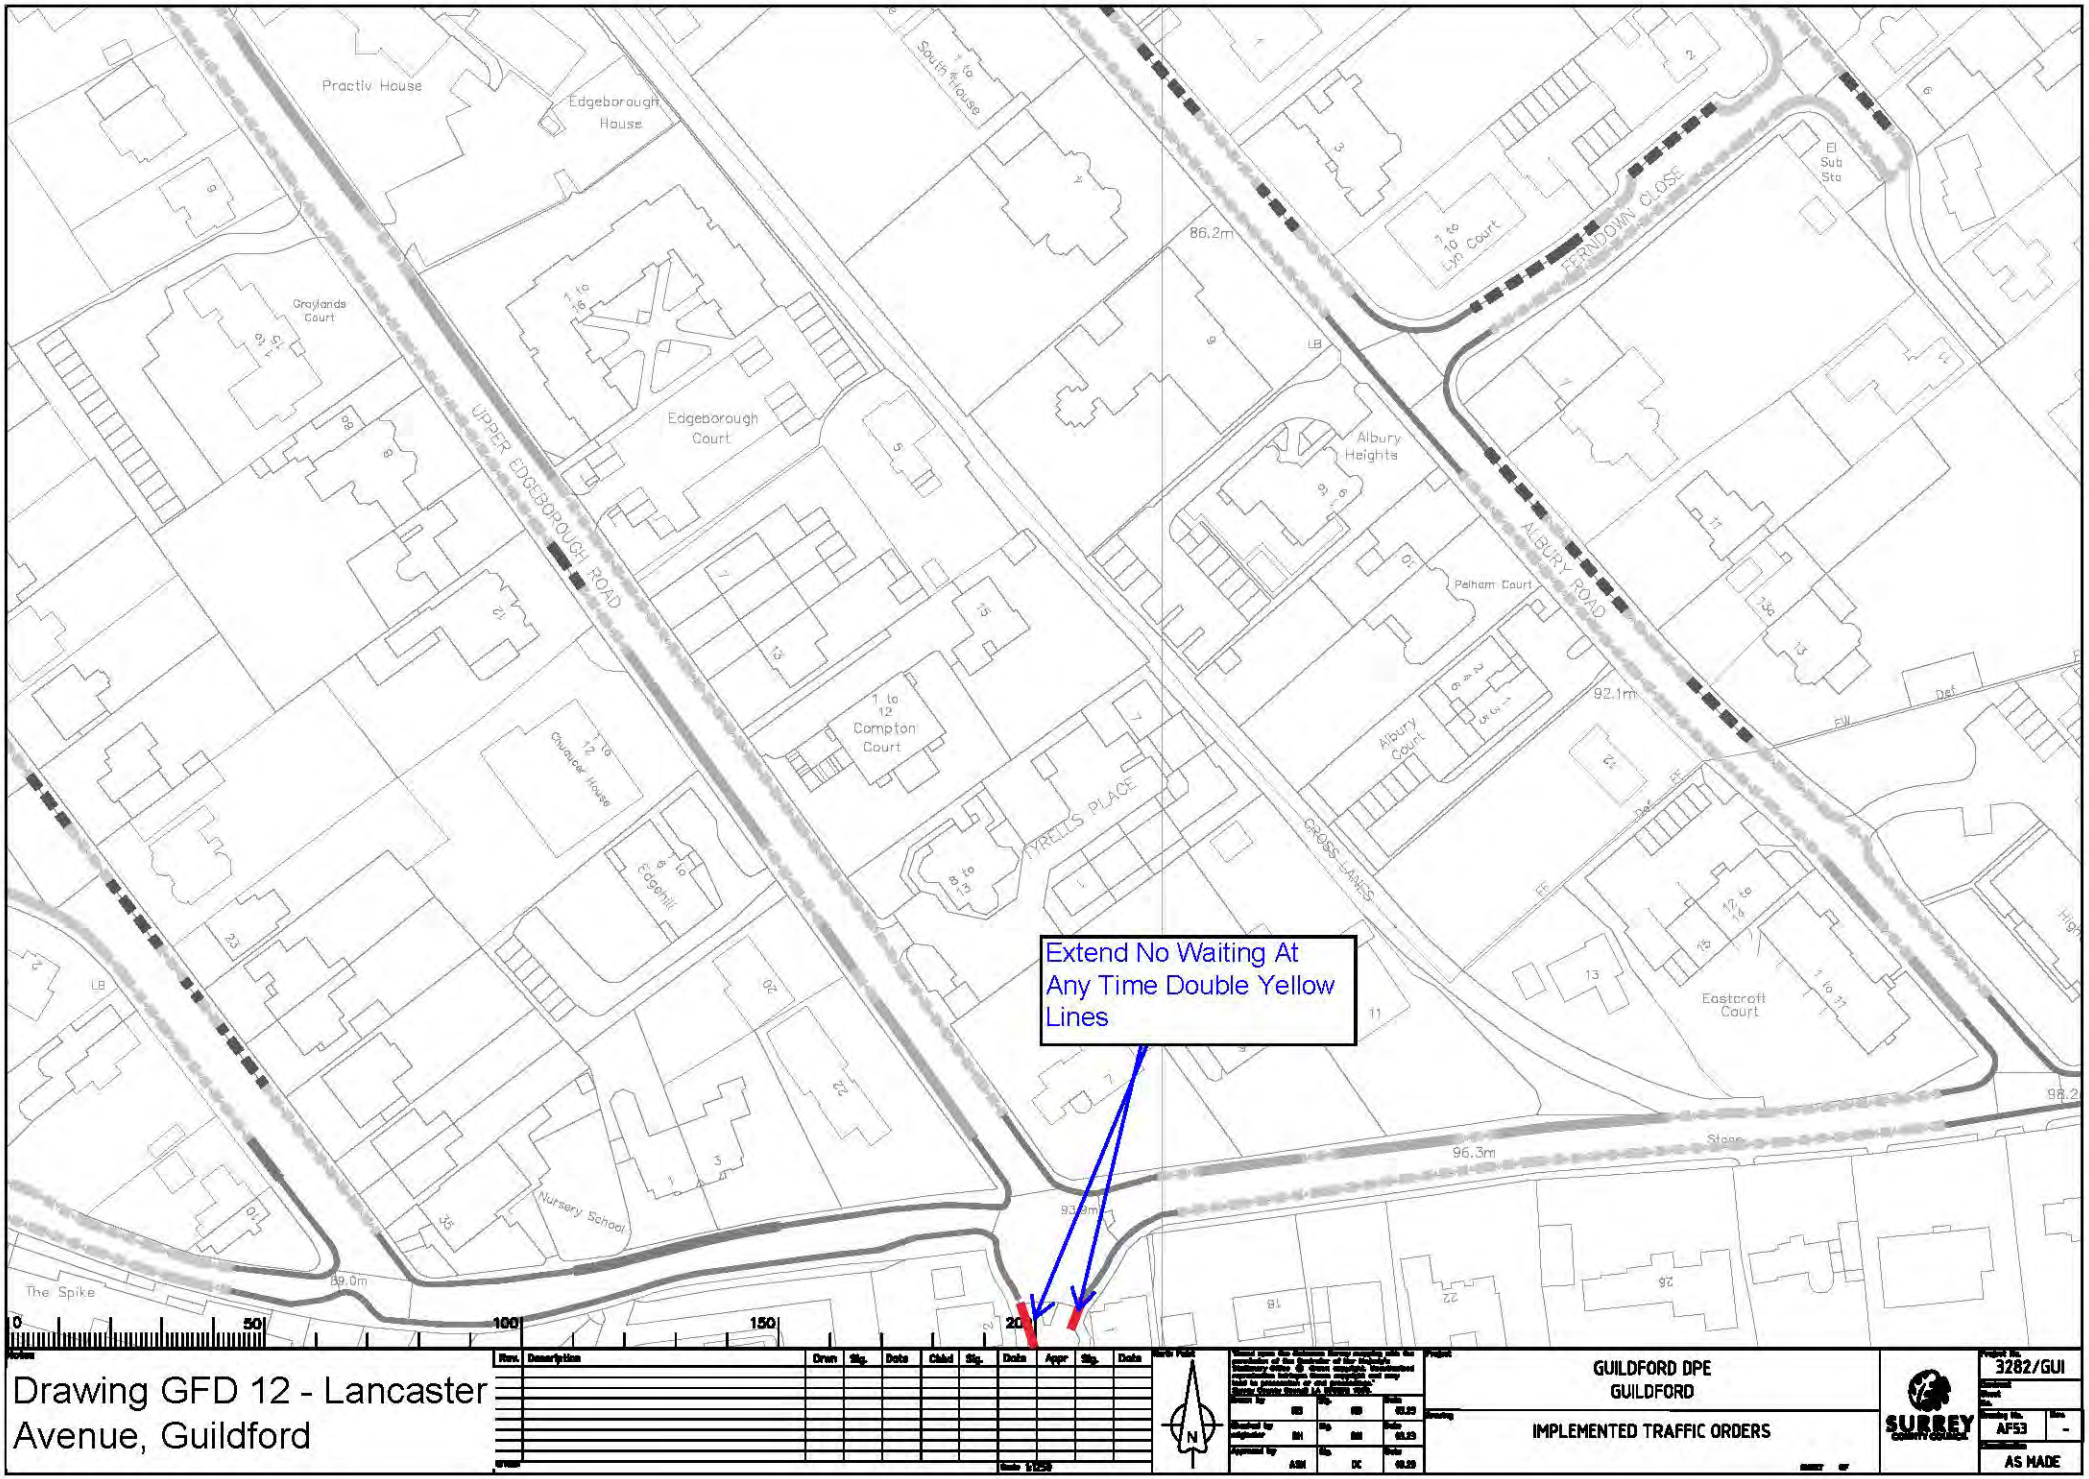


# Drawing GFD 12 - Lancaster Avenue, Guildford

| Rev. | Description | Drwn | Dsg. | Date | Chkd | Dsg. | Date | Appr | Dsg. | Date |
|---|---|---|---|---|---|---|---|---|---|---|

GUILDFORD DPE
GUILDFORD

IMPLEMENTED TRAFFIC ORDERS

SURREY COUNTY COUNCIL

Project No. 3282/GUI
Drawing No. AF53
Rev. -
AS MADE

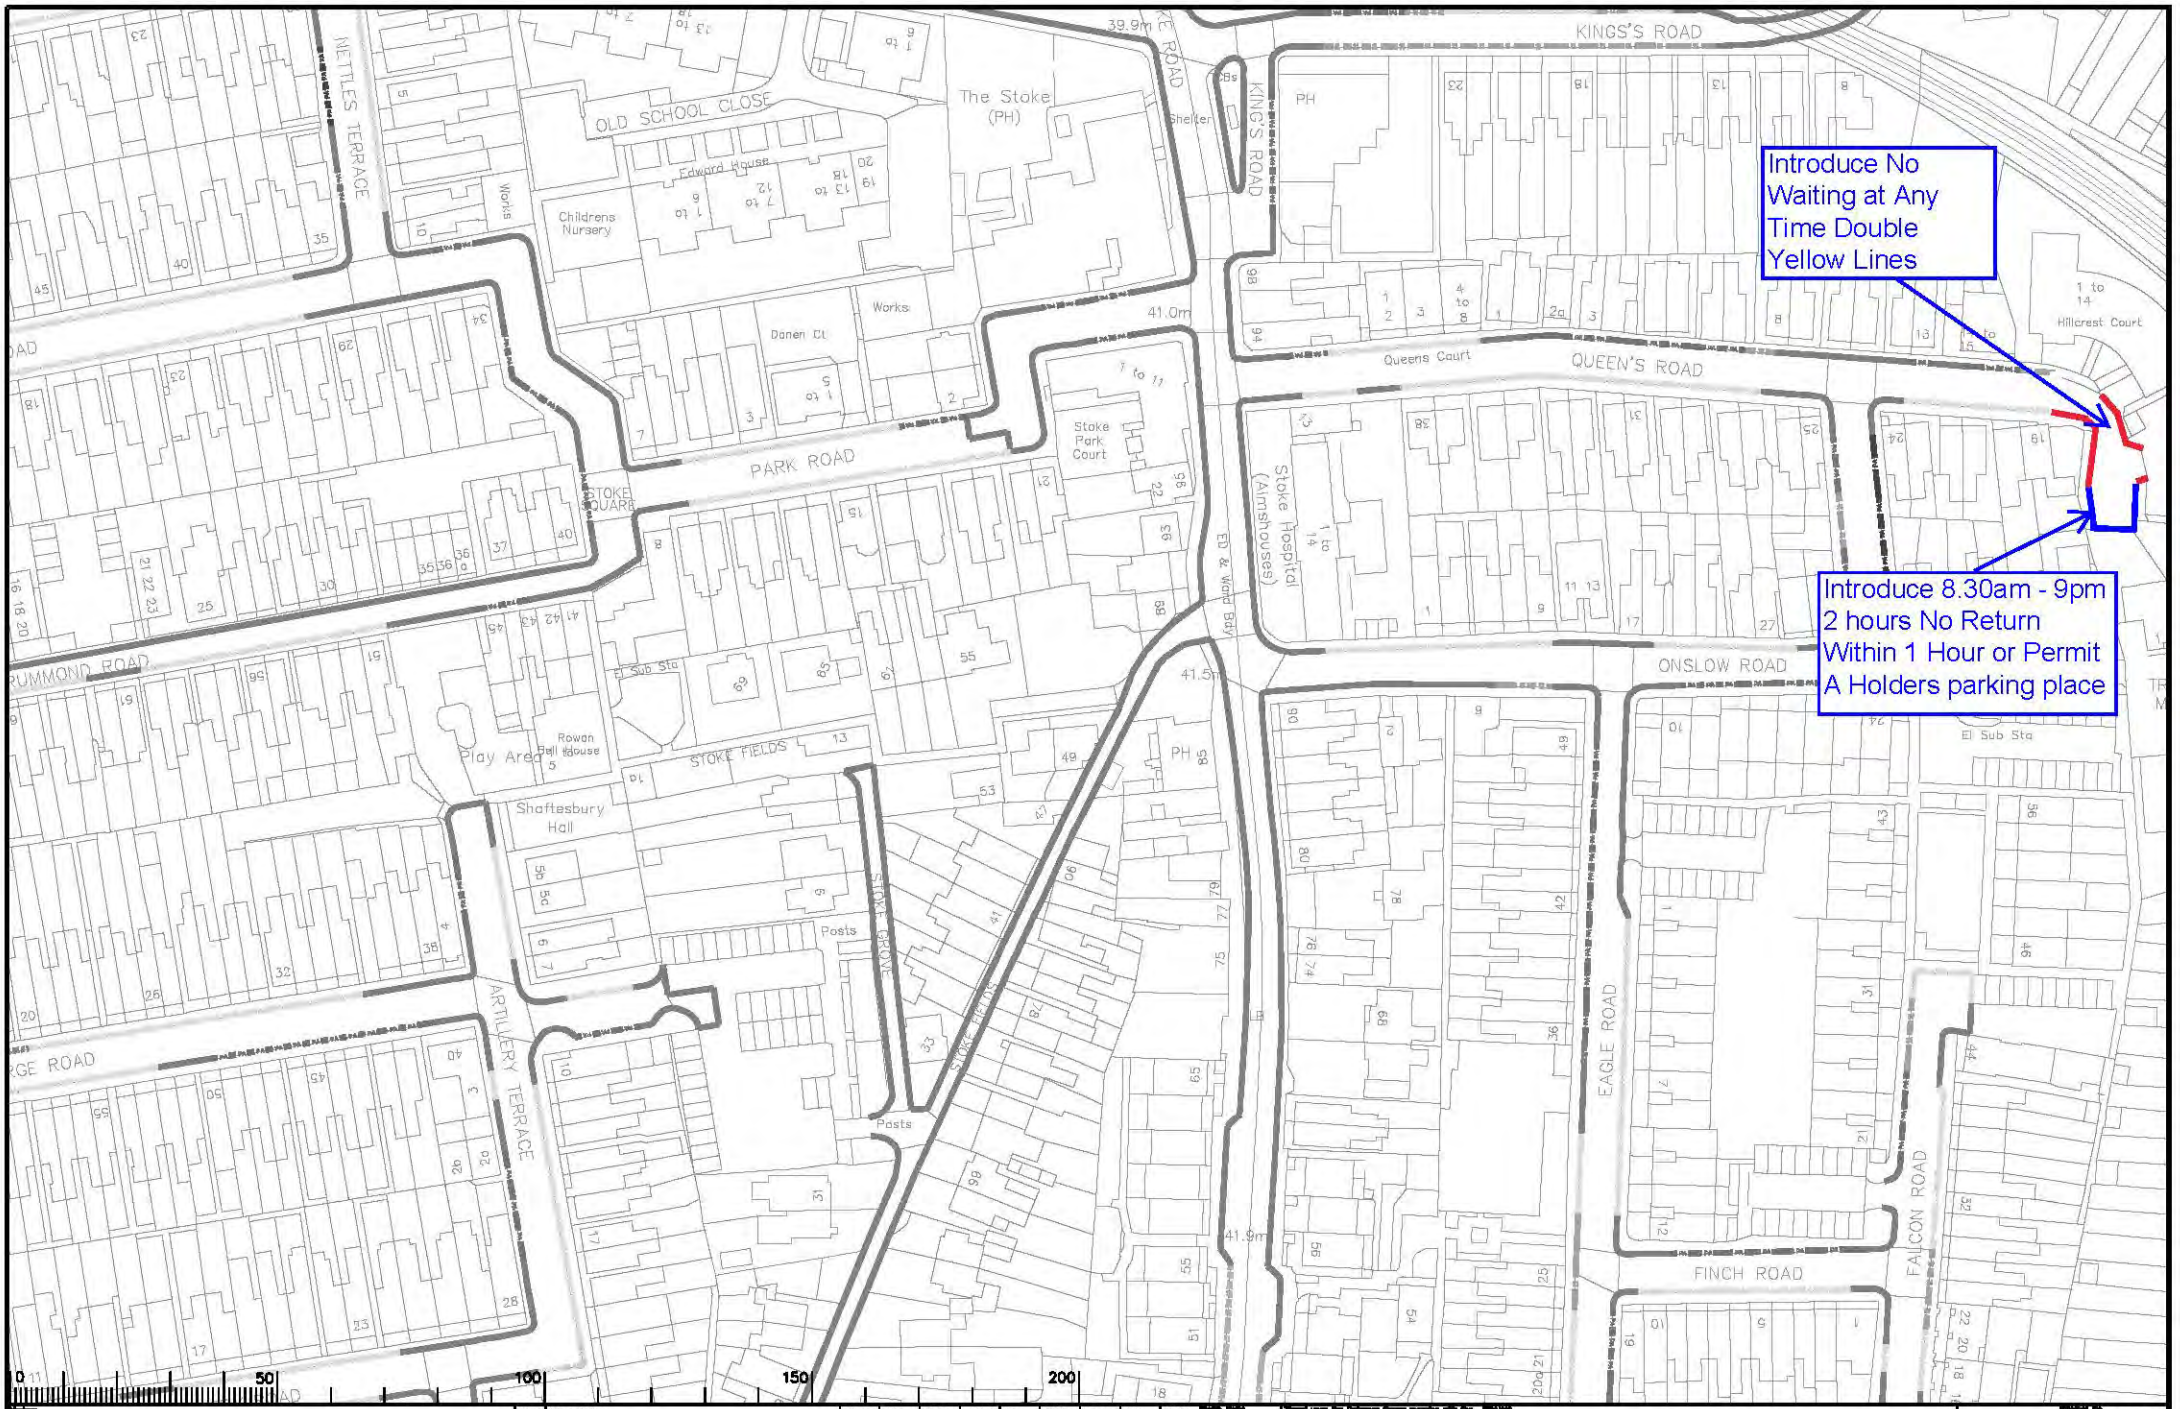


Drawing GFD 13
Queens Road, Guildford

| Rev. | Description | Drwn | Sig. | Date | Chkd | Sig. | Date | Appr | Sig. | Date |
|---|---|---|---|---|---|---|---|---|---|---|

Scale 1:1250

GUILDFORD DPE
GUILDFORD

IMPLEMENTED TRAFFIC ORDERS

SURREY COUNTY COUNCIL

Project No. 3282/GUI
Drawing No. AC51
Rev. -
AS MADE

A3

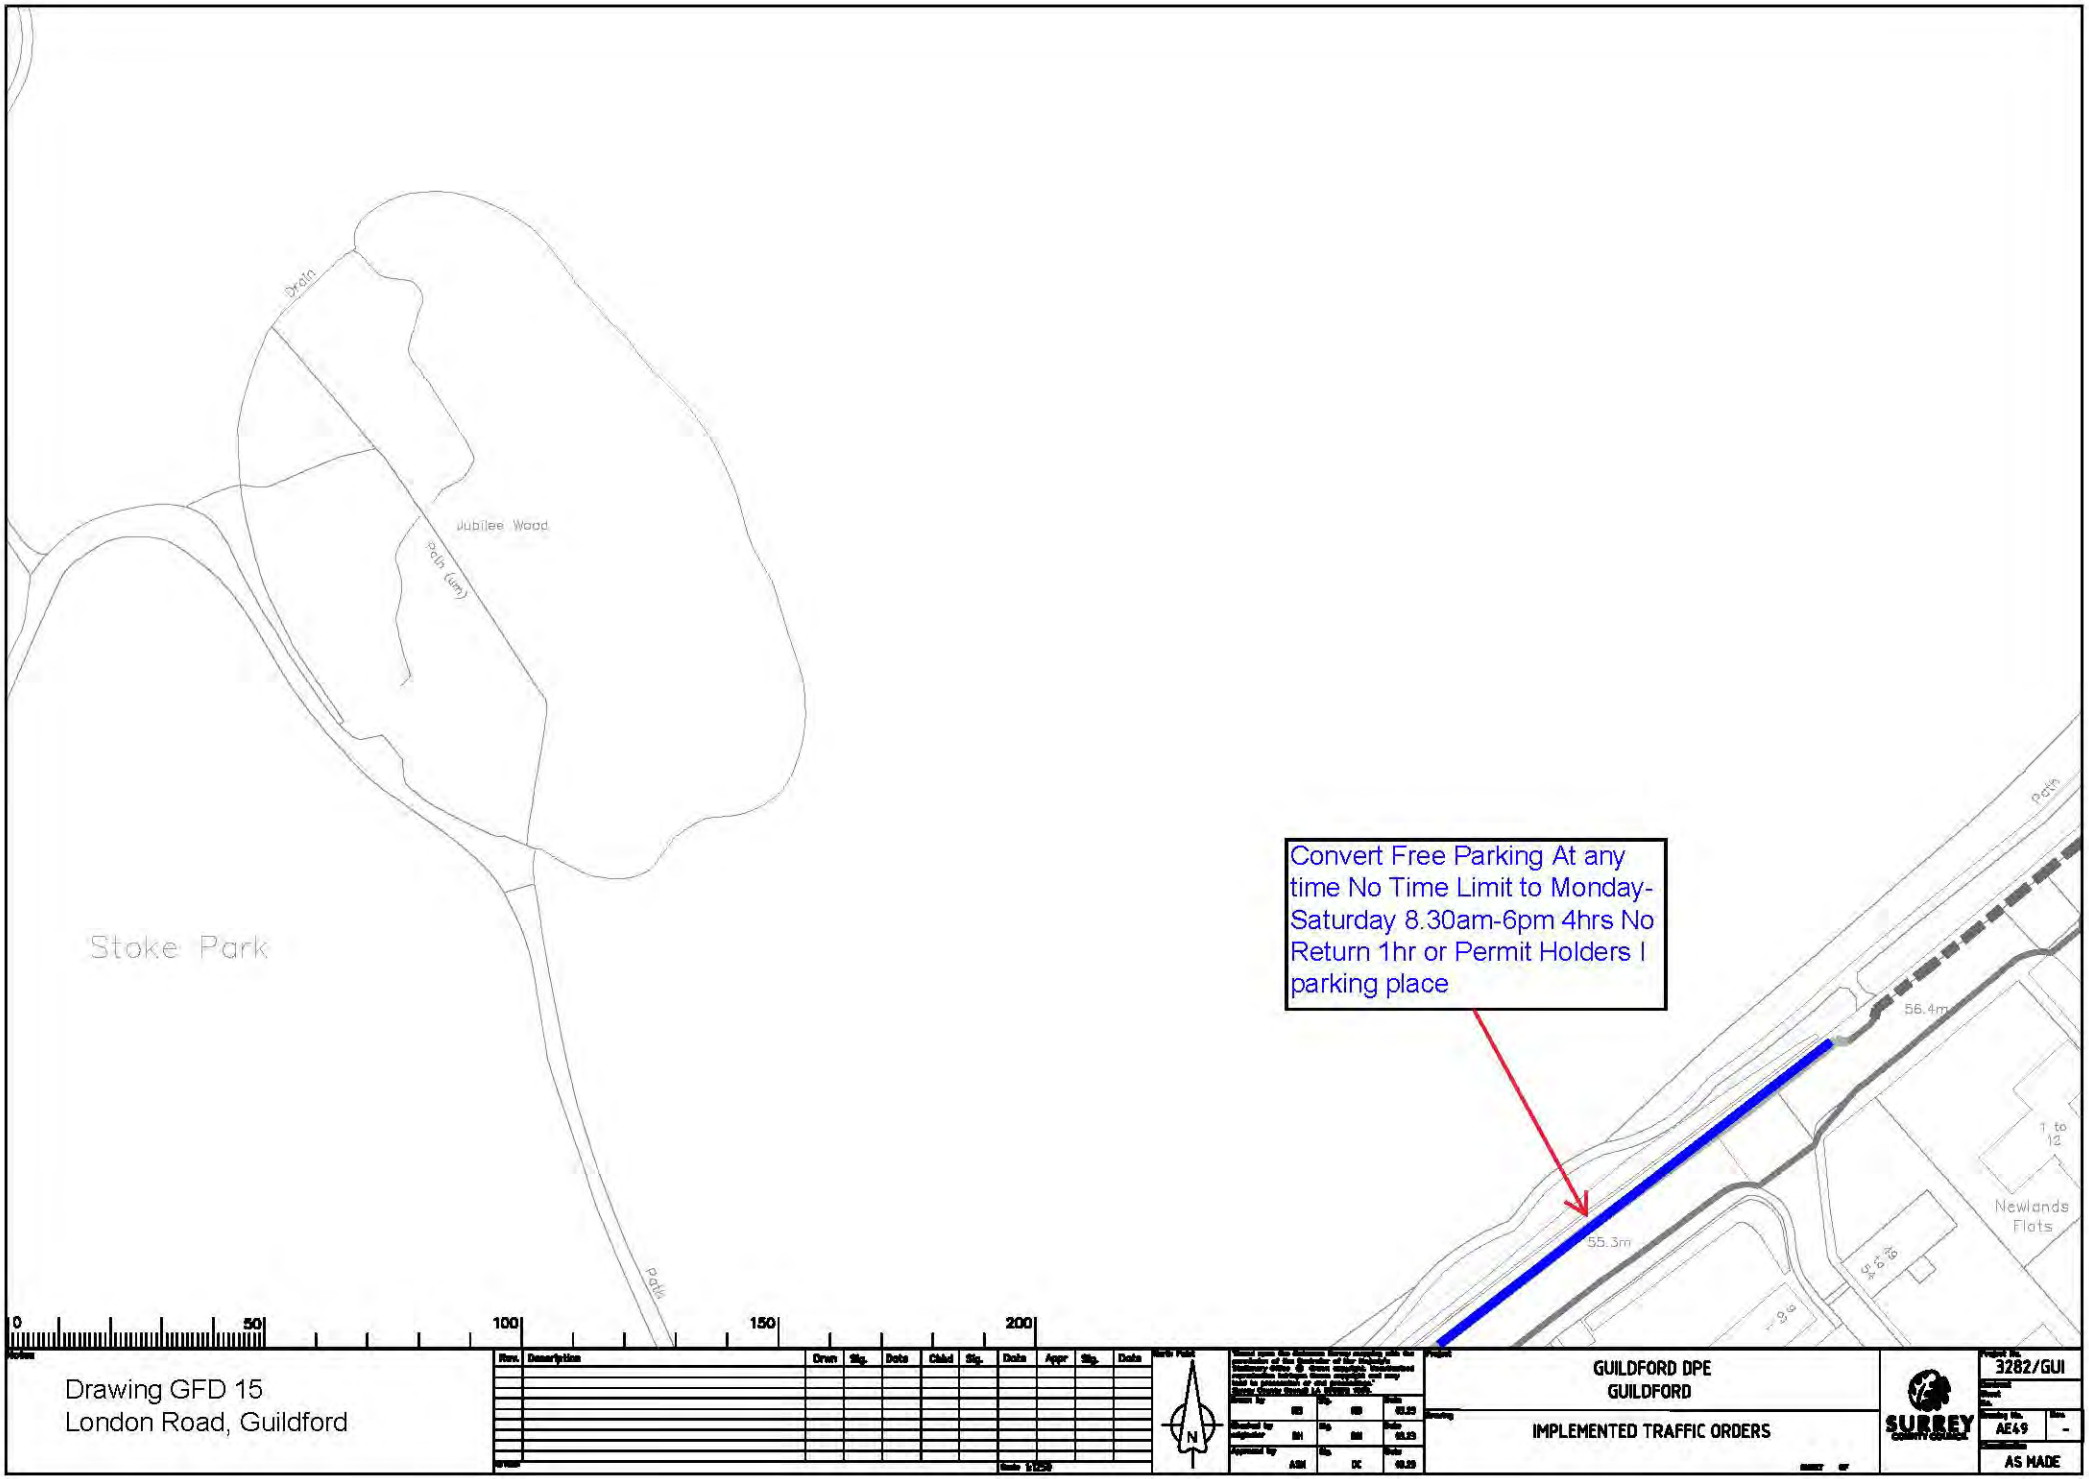


Drawing GFD 15
London Road, Guildford

| Rev. | Description | Drwn | Sig. | Date | Chkd | Sig. | Date | Appr | Sig. | Date |
|---|---|---|---|---|---|---|---|---|---|---|

GUILDFORD DPE
GUILDFORD

IMPLEMENTED TRAFFIC ORDERS

SURREY COUNTY COUNCIL

Project No. 3282/GUI
Drawing No. AE49
Rev. -
AS MADE

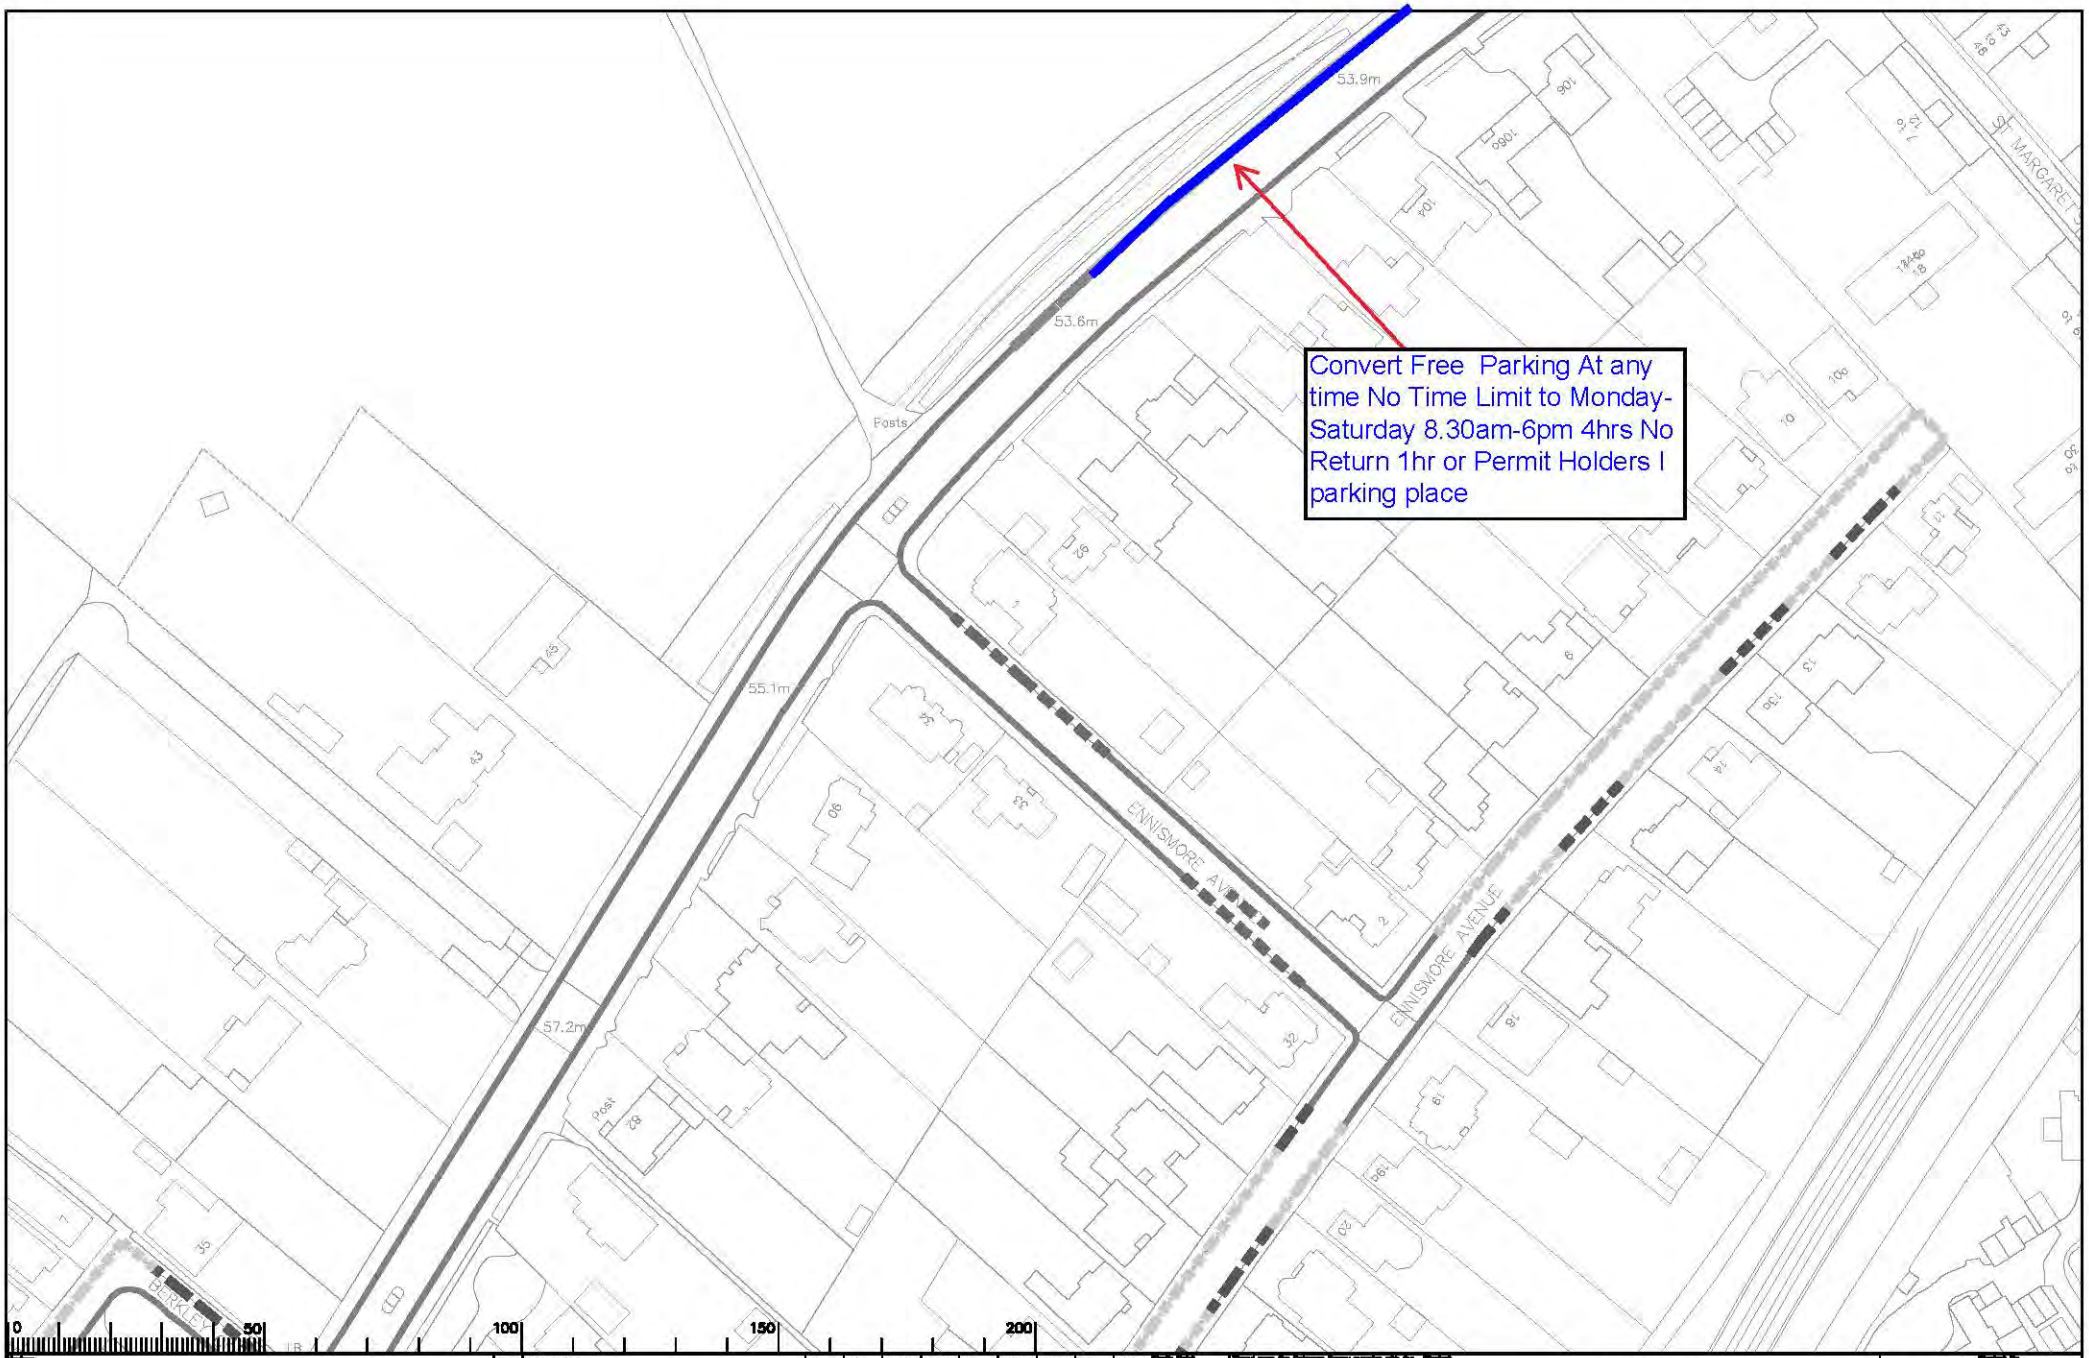


Drawing GFD 16
London Road, Guildford

| Rev. | Description | Drwn | Stg. | Date | Chkd | Stg. | Date | Appr | Stg. | Date |
|---|---|---|---|---|---|---|---|---|---|---|
| | | | | | | | | | | |

GUILDFORD DPE
GUILDFORD

IMPLEMENTED TRAFFIC ORDERS

SURREY COUNTY COUNCIL

Project No. 3282/GUI
Drawing No. AE50
Rev. -
AS MADE

Introduce No Waiting At Any Time Double Yellow Lines

ST CATHERINES PARK
St Luke's Park
ST THOMAS'S MEWS
ST BARTHOLOMEW'S COURT
Sewage Ppg Sta
House
The Grove
Broom Court
The Old Brew House
Charlotte Terrace
ADDISON ROAD
ALEXANDRA PLACE
Titleworth House
CLINE ROAD
Alexandra Mews
El Sub Sta
Charlotte Court
Meml
Addison Co
LB

0 50 100 150 200

Notes

# GFD 46 St Catherine's Park

| Rev. | Description | Drwn | Sig. | Date | Chkd | Sig. | Date | Appr | Sig. | Date |
|---|---|---|---|---|---|---|---|---|---|---|
| | | | | | | | | | | |

No Notes

Scale 1:1250

North Point

"Based upon the Ordnance Survey mapping with the permission of the Controller of Her Majesty's Stationery Office © Crown copyright. Unauthorised reproduction infringes Crown copyright and may lead to prosecution or civil proceedings." Surrey County Council LA 078272 1999.

| | | Sig. | Date |
|---|---|---|---|
| Drawn by | RS | RS | 03.23 |
| Checked by originator | RH | RH | 03.23 |
| Approved by | DC | DC | 03.23 |

Project

GUILDFORD DPE
GUILDFORD

Drawing

IMPLEMENTED TRAFFIC ORDERS

SHEET OF

SURREY COUNTY COUNCIL

Project No. 3282/GUI
Contract
Sheet No.
Drawing No. AE54
Rev. -
Classification AS MADE

A3