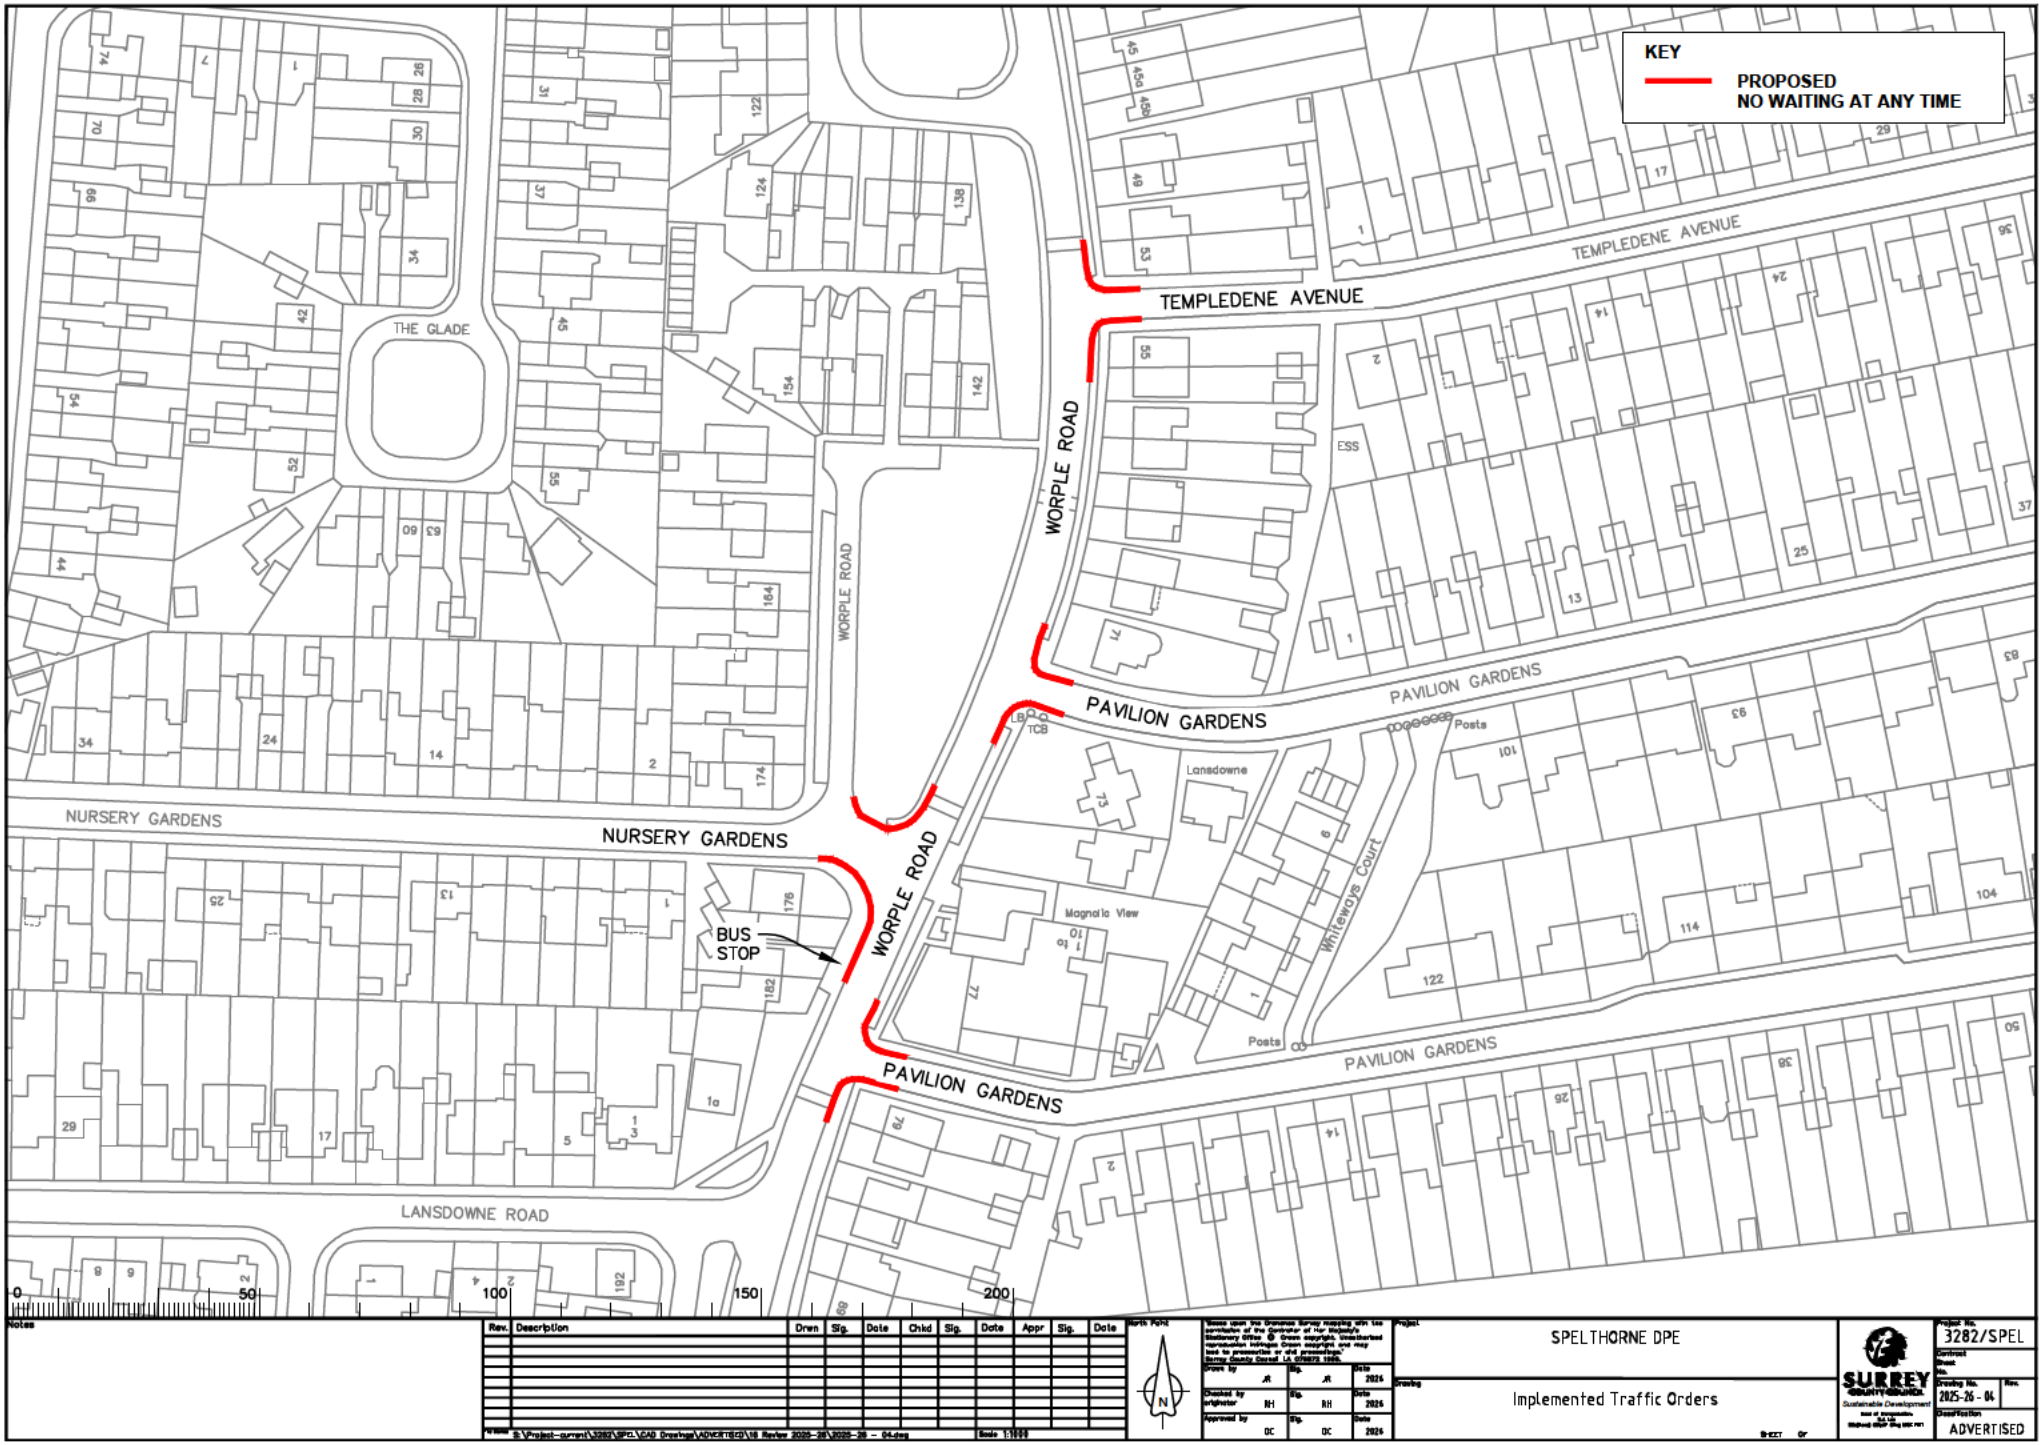

Notes

Rev.	Description	Drwn	Sig.	Date	Chkd	Sig.	Date	Appr	Sig.	Date

North Point

"Based upon the Ordnance Survey mapping with the permission of the Controller of Her Majesty's Stationery Office © Crown copyright. Unauthorised reproduction infringes Crown copyright and may lead to prosecution or civil proceedings." Surrey County Council LA 076872 1998.

Drawn by	JR	Sig. JR	Date 2026
Checked by originator	RH	Sig. RH	Date 2026
Approved by	OC	Sig. OC	Date 2026

Project: SPELTHORNE DPE

Drawing: Implemented Traffic Orders

SURREY COUNTY COUNCIL Sustainable Development

Project No. 3282/SPEL

Contract Sheet No.

Drawing No. 2025-26 - 04

Rev.

Classification ADVERTISED

Scale 1:1000

S:\Project-current\3282\SPEL\CAD Drawings\ADVERTISED\16 Review 2025-26\2025-26 - 04.dwg

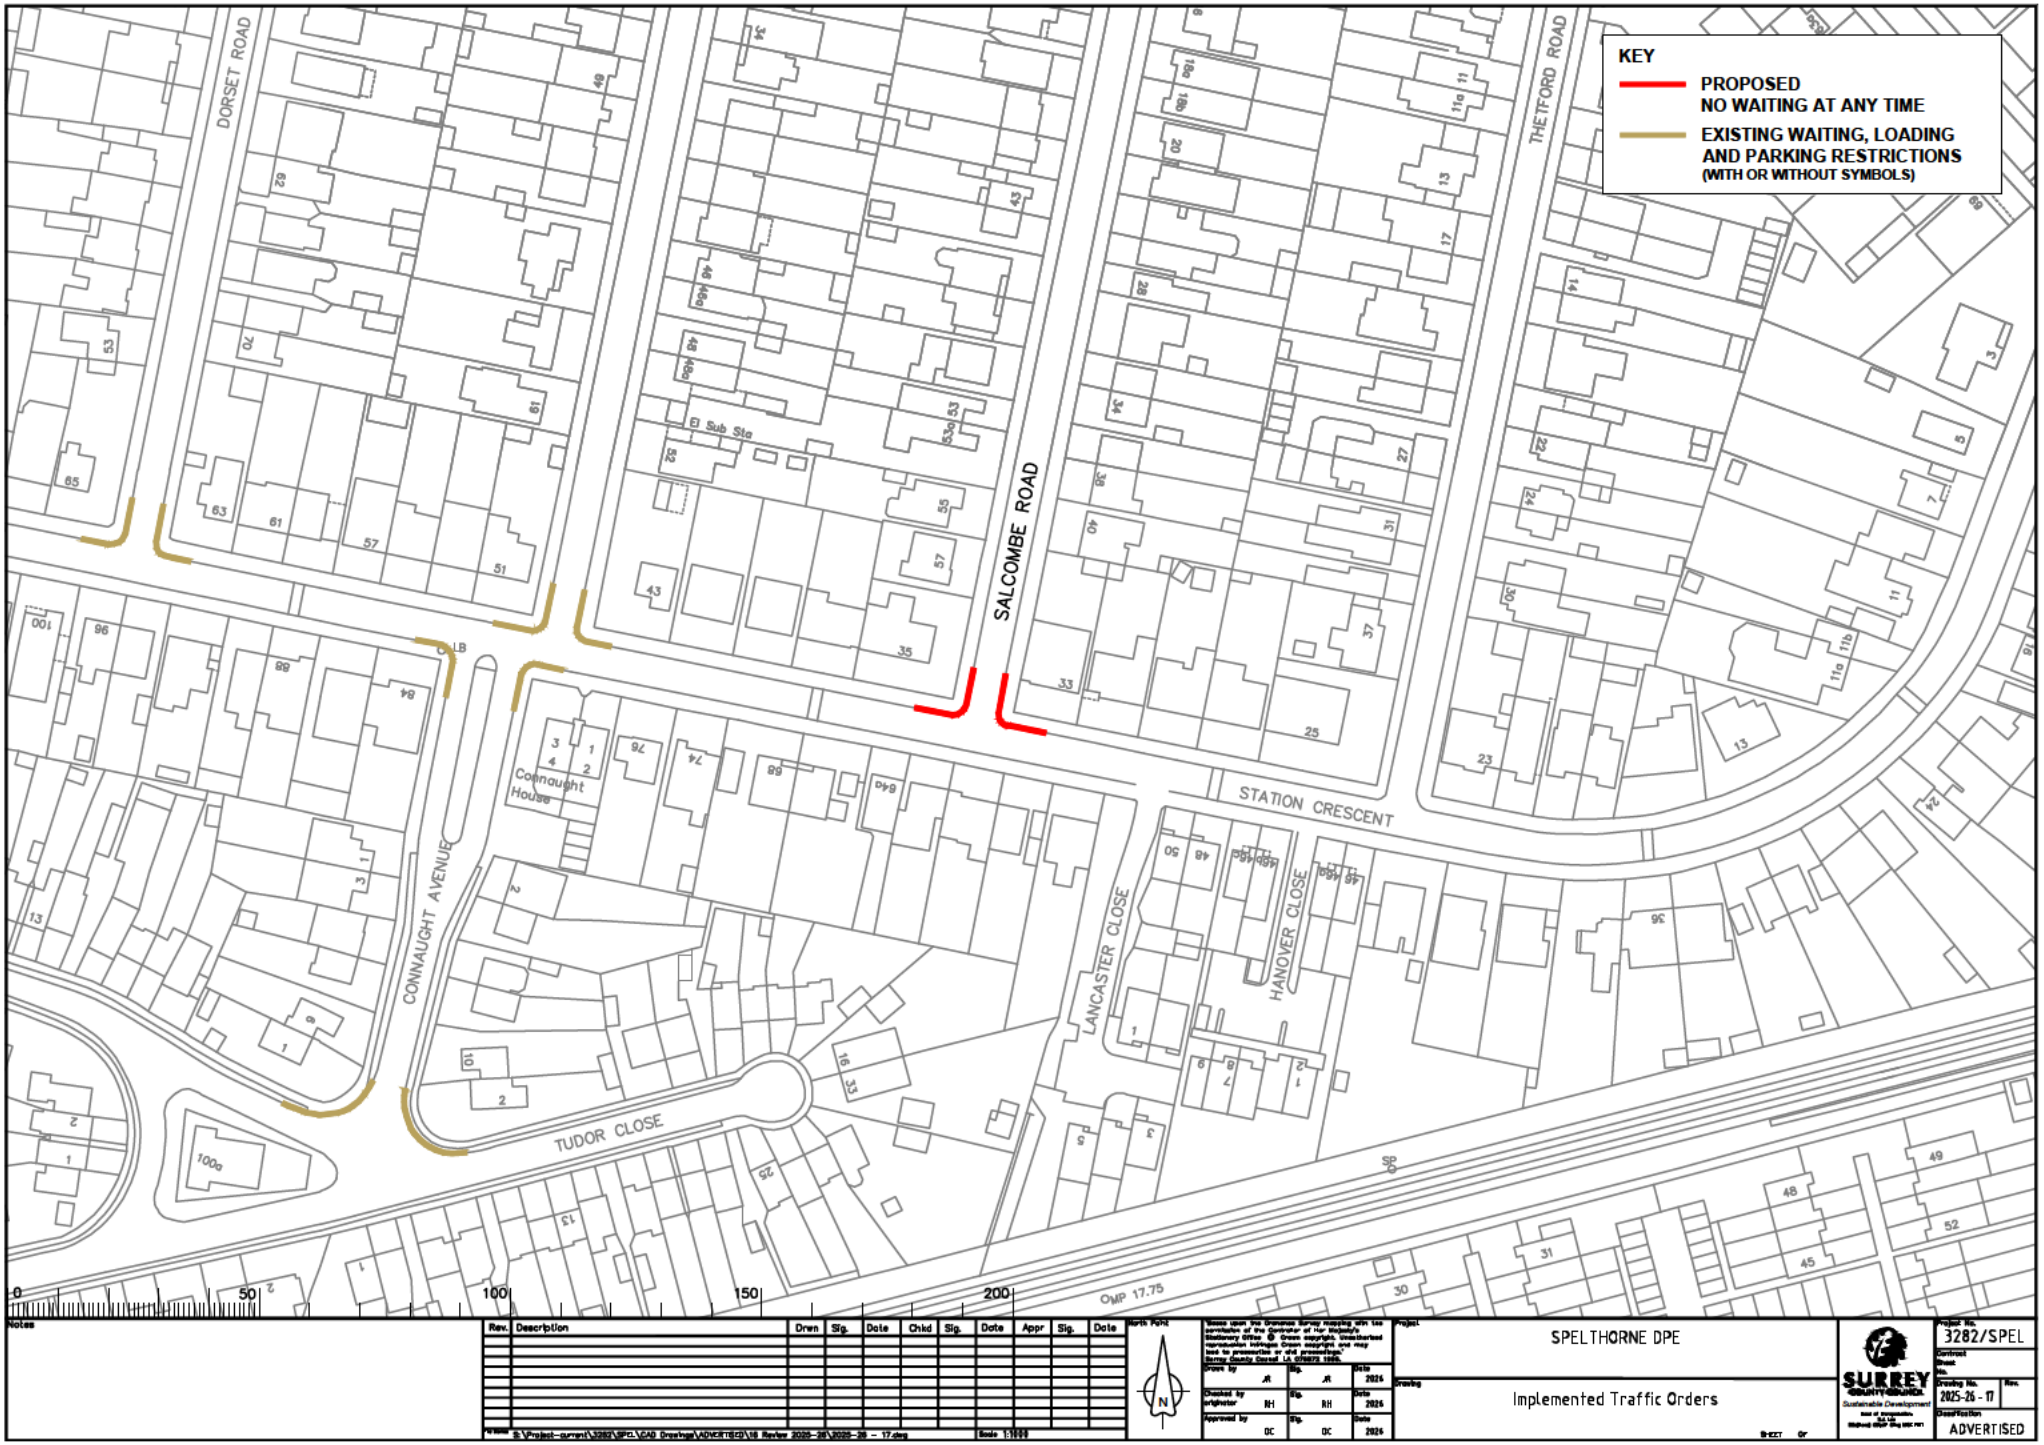

Notes

Rev.	Description	Drwn	Sig.	Date	Chkd	Sig.	Date	Appr	Sig.	Date

North Point

Issued upon the Ordnance Survey mapping with the permission of the Controller of Her Majesty's Stationery Office. © Crown copyright. Unauthorised reproduction infringes Crown copyright and may lead to prosecution or civil proceedings. Surrey County Council LA 076972 2006.

Drawn by	JR	Sig. JR	Date 2024
Checked by originator	RH	Sig. RH	Date 2024
Approved by	OC	Sig. OC	Date 2024

Project: SPELTHORNE DPE

Drawing: Implemented Traffic Orders

SURREY COUNTY COUNCIL
Sustainable Development

Project No. 3282/SPEL
Contract
Sheet
No.
Drawing No. 2025-26 - 17
Rev.
Classification ADVERTISED