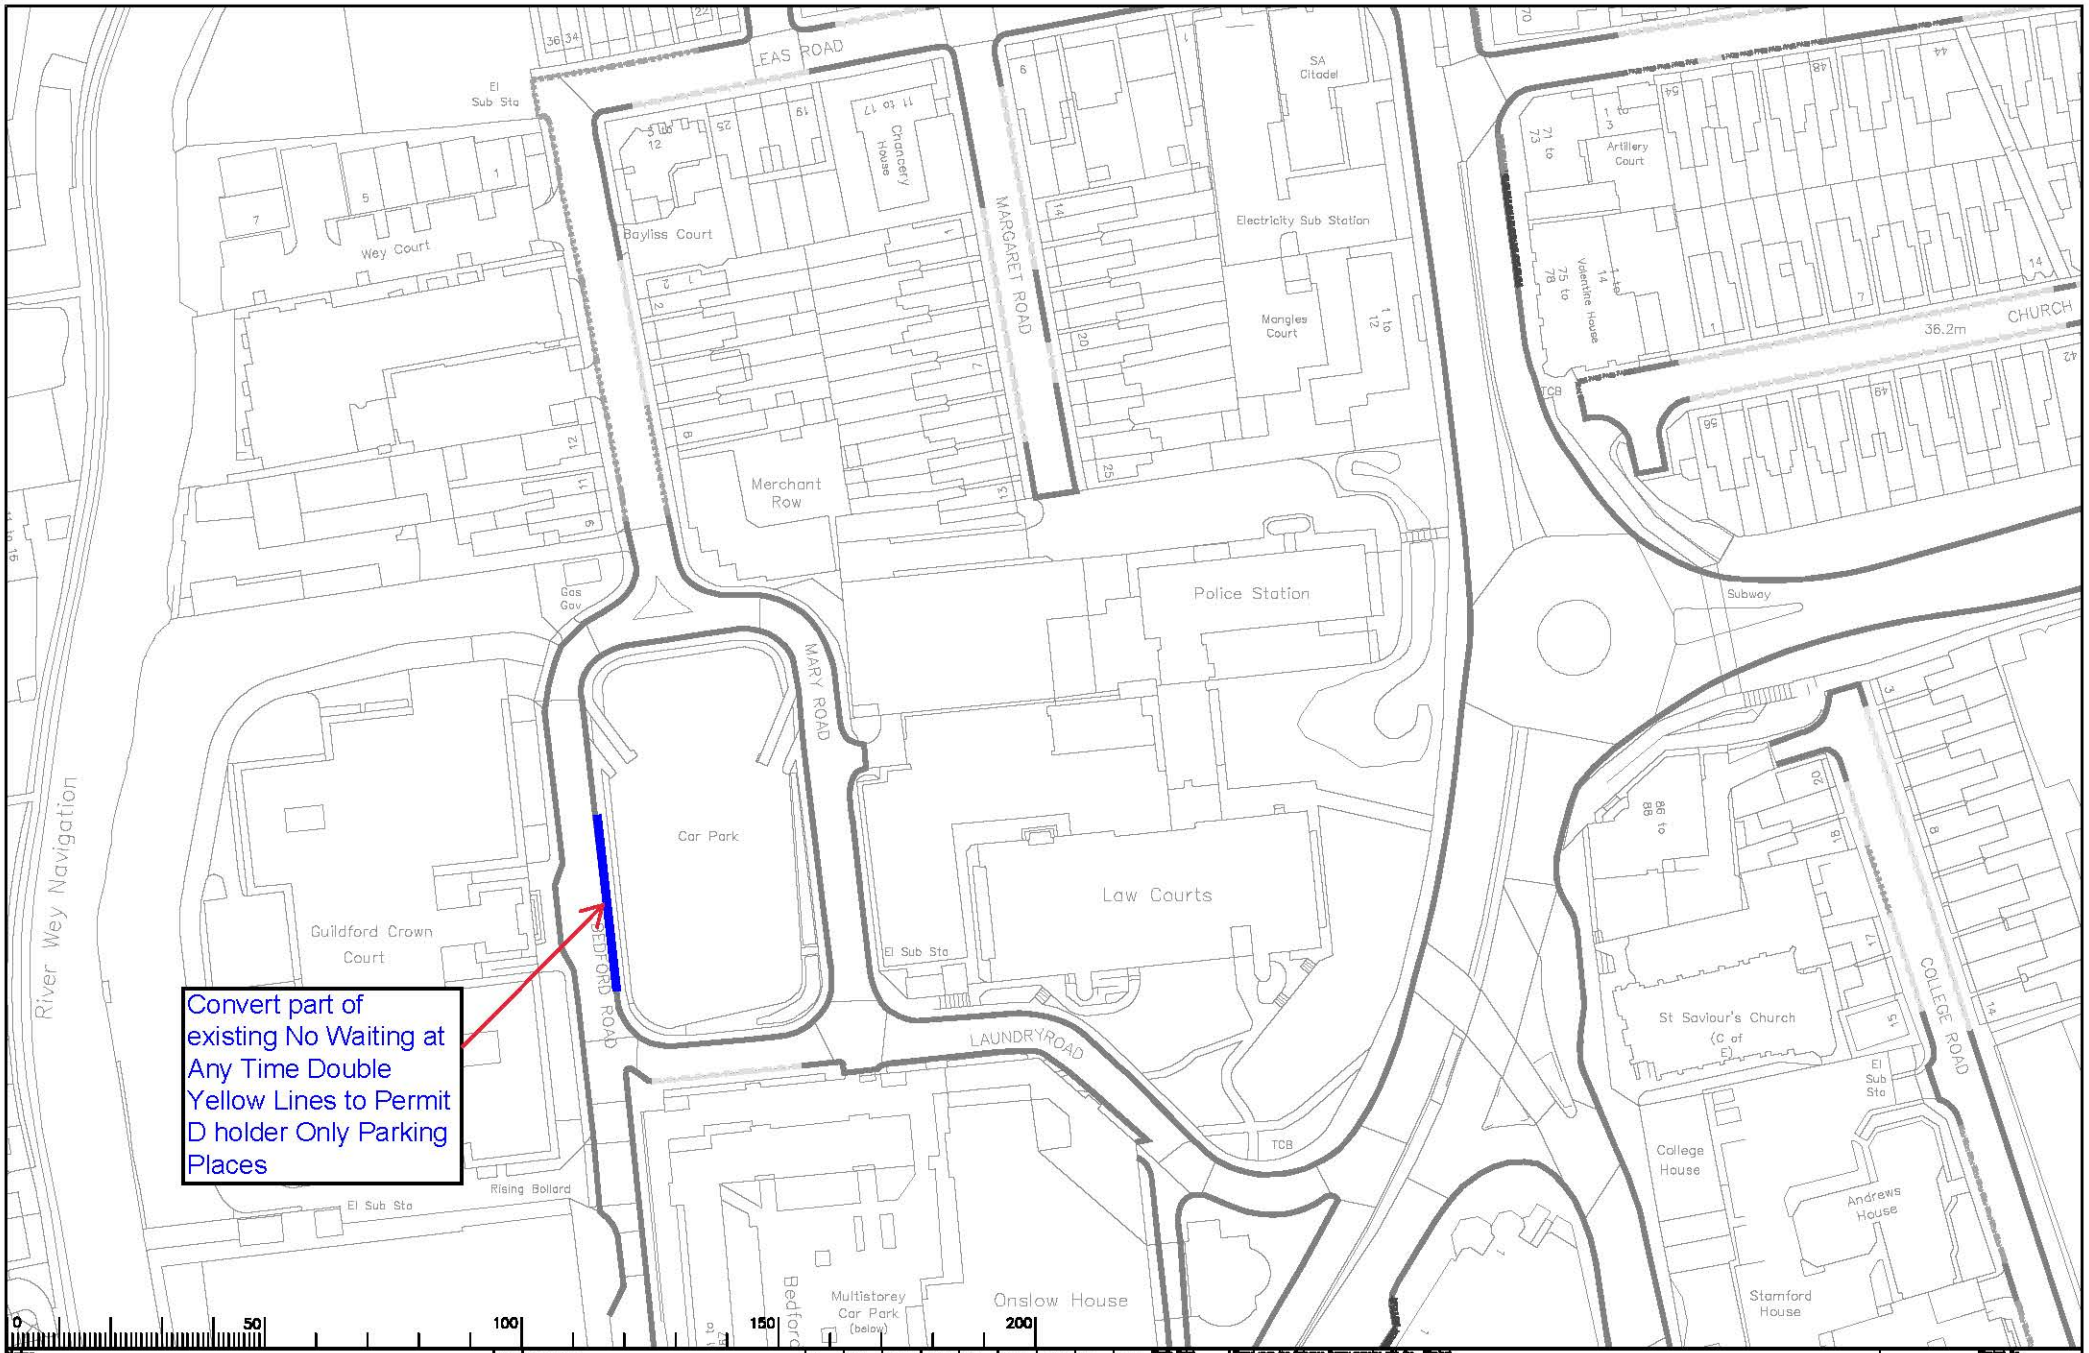

Drawing GFD18
Bedford Road, Guildford

Rev.	Description	Drwn	Sig.	Date	Chkd	Sig.	Date	Appr	Sig.	Date

Scale 1:1250

GUILDFORD DPE
GUILDFORD

IMPLEMENTED TRAFFIC ORDERS

SURREY COUNTY COUNCIL

Project No. 3282/GUI
Drawing No. AB52
AS MADE

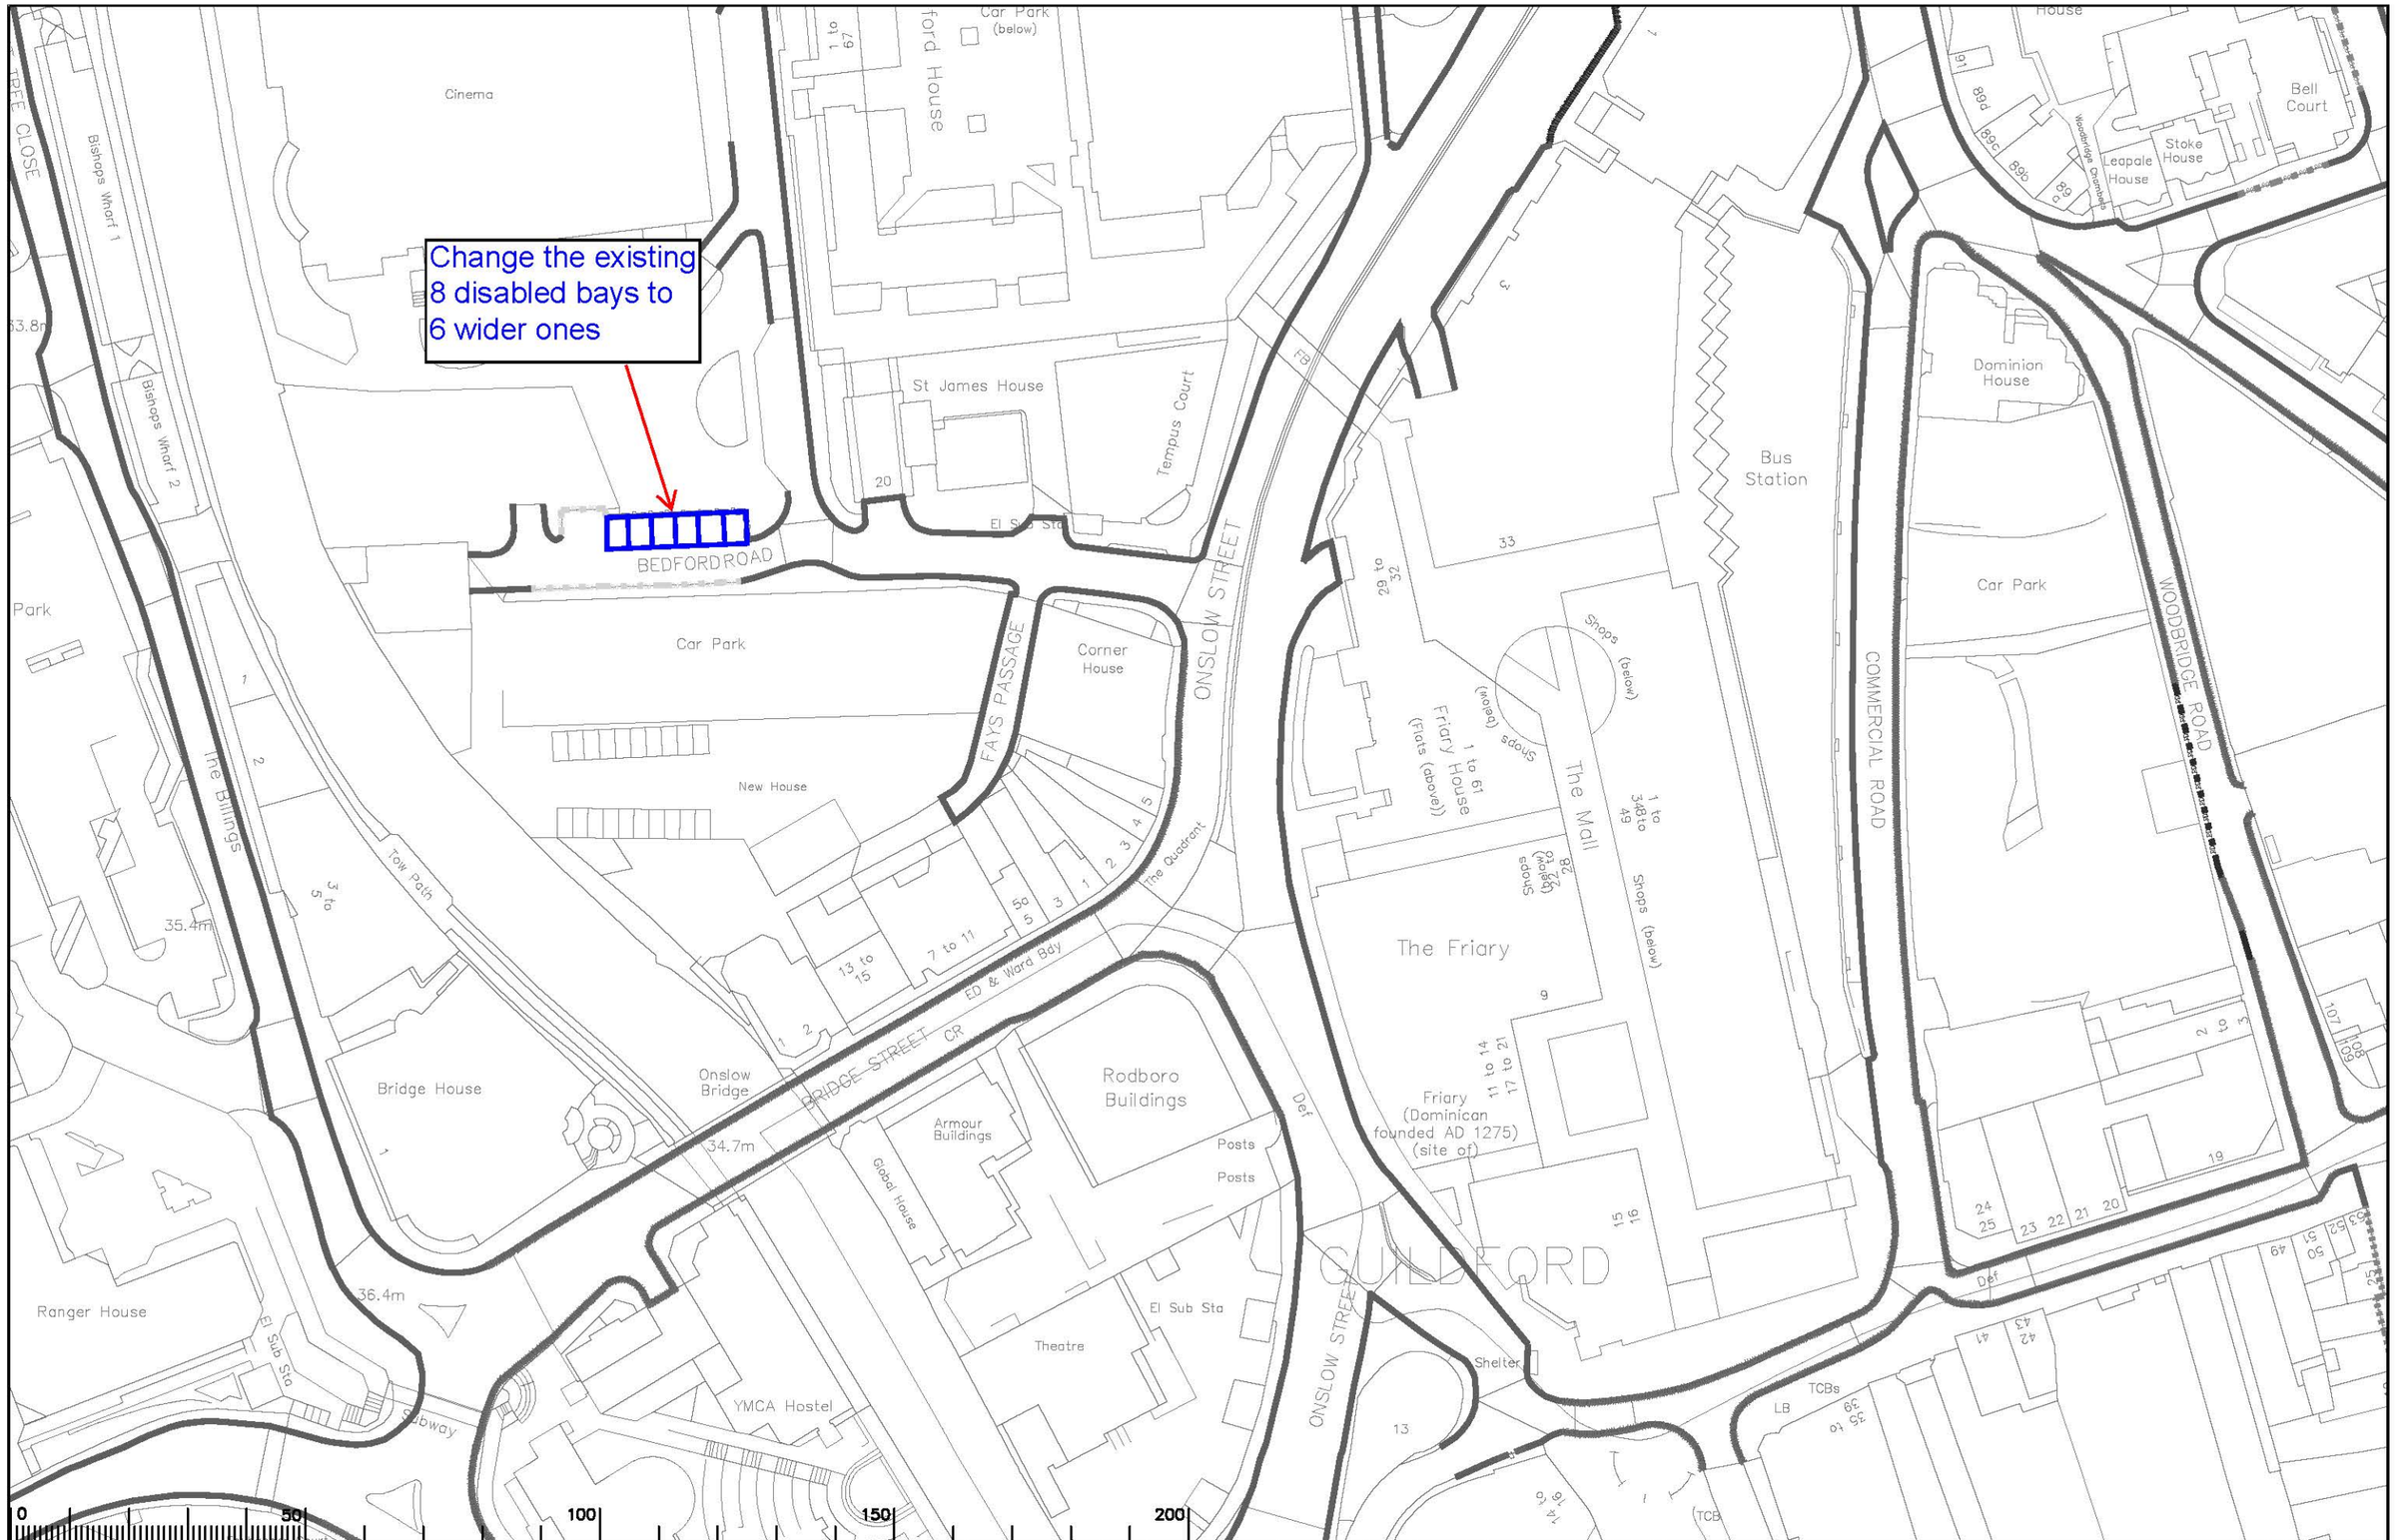

Notes

GFD 47 Bedford Road disabled bays

Rev.	Description	Drwn	Sig.	Date	Chkd	Sig.	Date	Appr	Sig.	Date

Scale 1:1250

North Point

Based upon the Ordnance Survey mapping with the permission of the Controller of Her Majesty's Stationery Office © Crown copyright. Unauthorised reproduction infringes Crown copyright and may lead to prosecution or civil proceedings. Surrey County Council LA 076570 1998.

Drawn by	RB	Sig. RB	Date 03.23
Checked by originator	RH	Sig. RH	Date 03.23
Approved by	ASH	Sig. DC	Date 03.23

Project: GUILDFORD DPE
GUILDFORD

Drawing: IMPLEMENTED TRAFFIC ORDERS

SHEET OF

SURREY COUNTY COUNCIL

Project No. 3282/GUI
Contract Sheet No.
Drawing No. AB53
Rev. -
Classification AS MADE

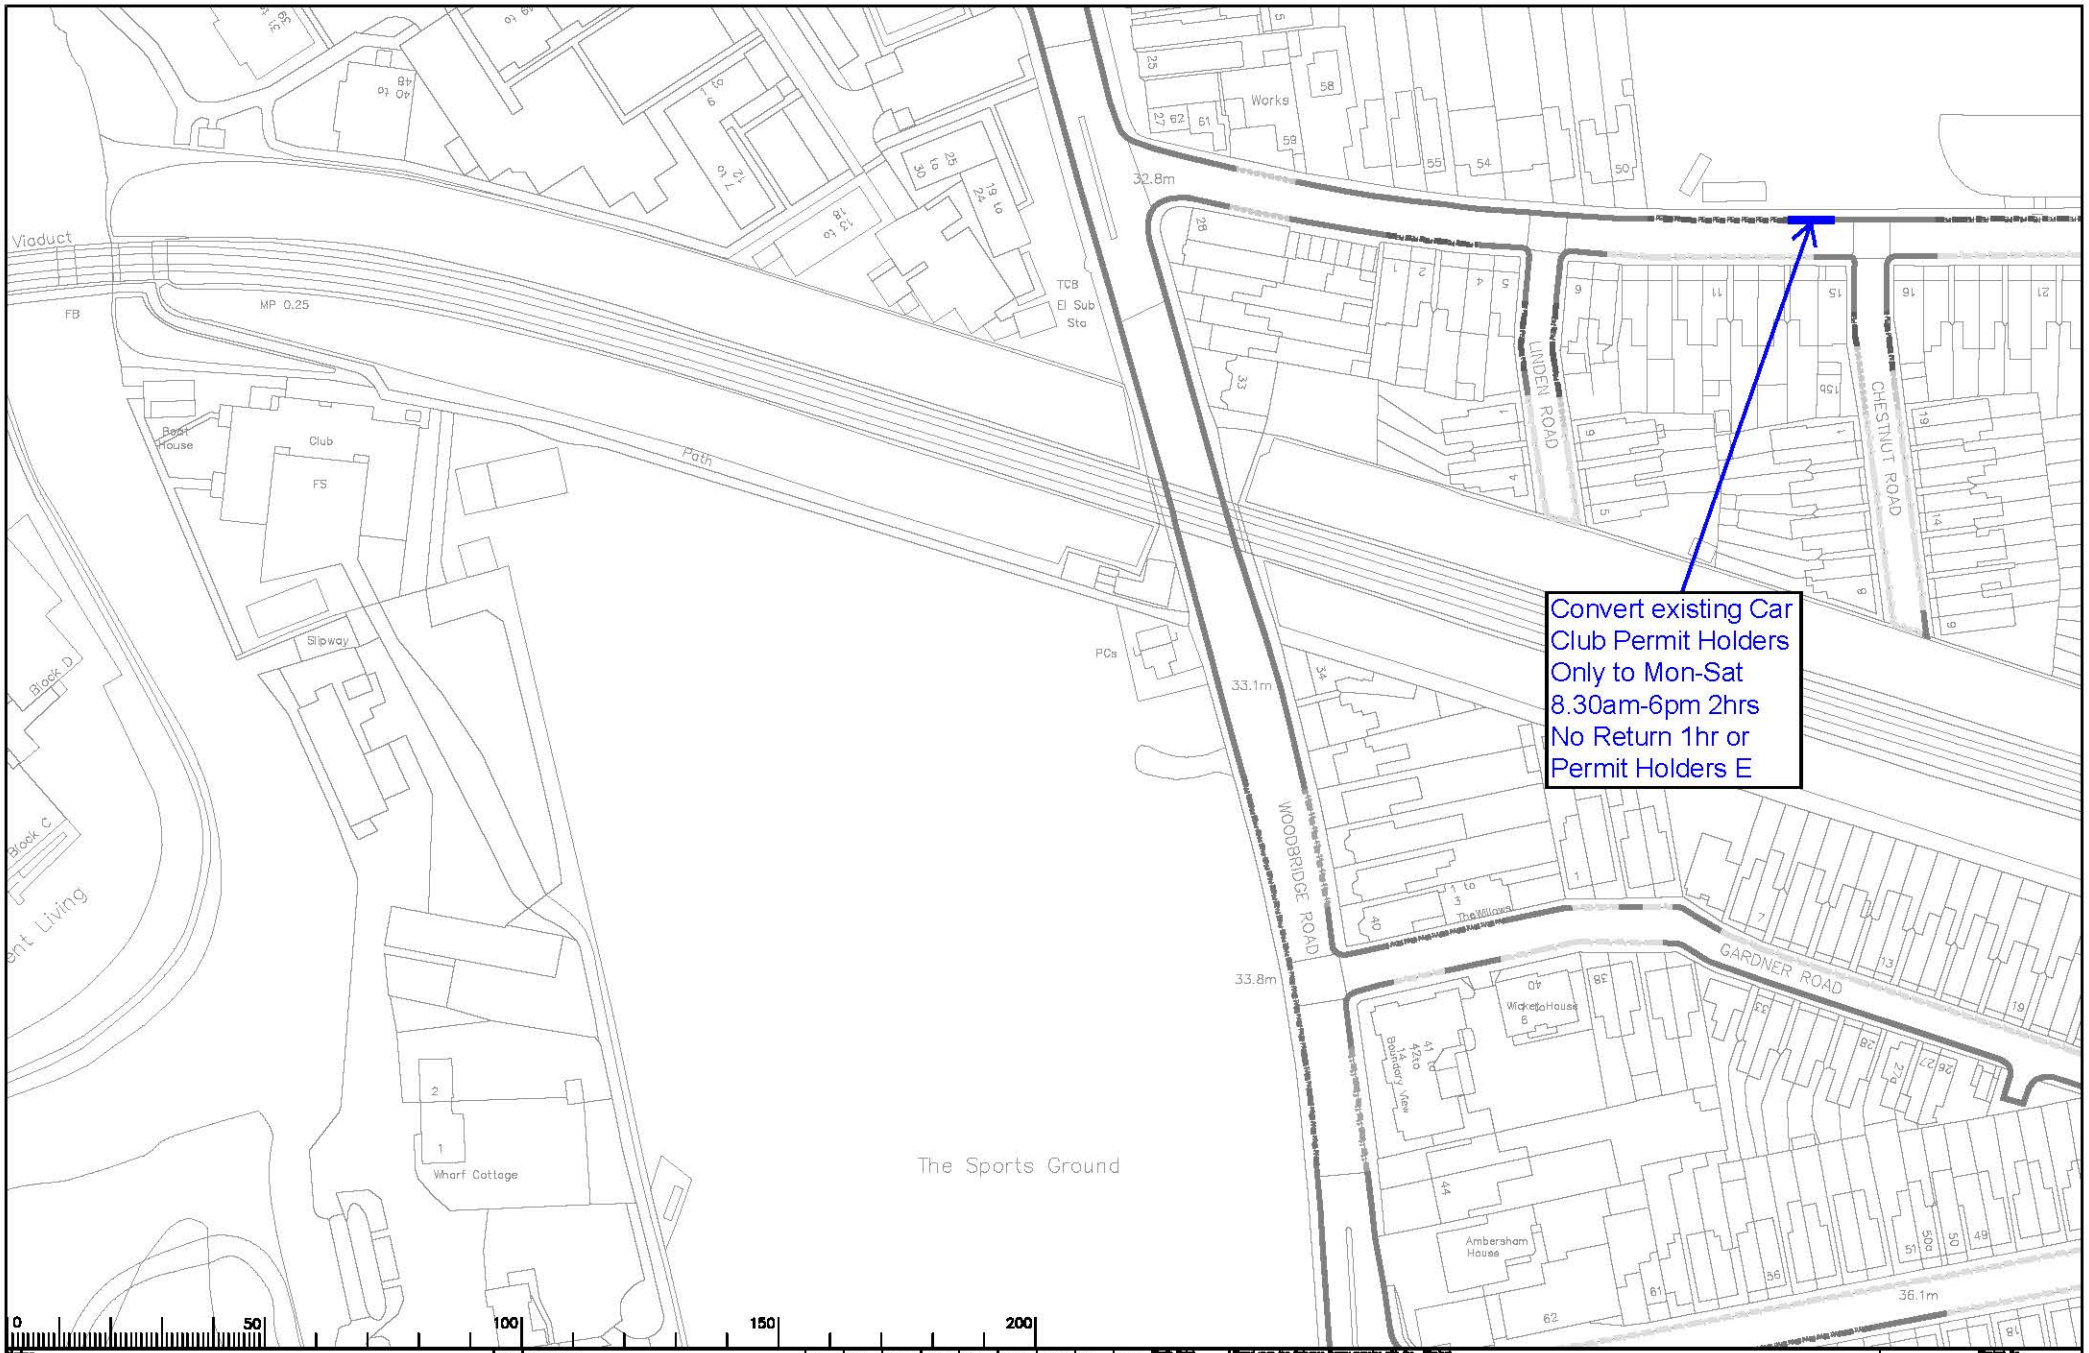

Drawing GFD 19 -
Recreation Road, Guildford

Rev.	Description	Drwn	Stg.	Date	Chkd	Stg.	Date	Appr	Stg.	Date

Scale 1:1250

North Point

Drawn by	RS	Stg.	Date 13.12.19
Checked by originator	RH	Stg.	Date 13.12.19
Approved by	ASH	Stg.	Date 13.12.19

GUILDFORD DPE
GUILDFORD

IMPLEMENTED TRAFFIC ORDERS

SURREY COUNTY COUNCIL

Project No. 3282/GUI
Drawing No. AB50
Rev. -
AS MADE

Drawing GFD 20 -
Walnut Tree Close

Rev.	Description	Drwn	Stg.	Date	Chkd	Stg.	Date	Appr	Stg.	Date

Scale 1:1250

North Point

Drawn by	NS	Stg.	Date 13.23
Checked by originator	RH	Stg.	Date 13.23
Approved by	ASH	Stg.	DC Date 13.23

Project: GUILDFORD DPE
GUILDFORD

Drawing: IMPLEMENTED TRAFFIC ORDERS

SURREY COUNTY COUNCIL

Project No. 3282/GUI
Contract
Sheet
No.
Drawing No. AA52
Rev. -
AS MADE