Notes

Drawing EVC2 - London Road, Guildford

Rev.	Description	Drawn	Sig.	Date	Chkd	Sig.	Date	Appr	Sig.	Date

Scale 1:1250

North Point

Drawn by	NS	Sig.	Date 03.23
Checked by originator	RH	Sig.	Date 03.23
Approved by	DC	Sig.	Date 03.23

Project: GUILDFORD DPE
GUILDFORD

Drawing: IMPLEMENTED TRAFFIC ORDERS

SURREY COUNTY COUNCIL

Project No. 3282/GUI
Contract
Sheet
No.
Drawing No. A052
Rev. -
AS MADE

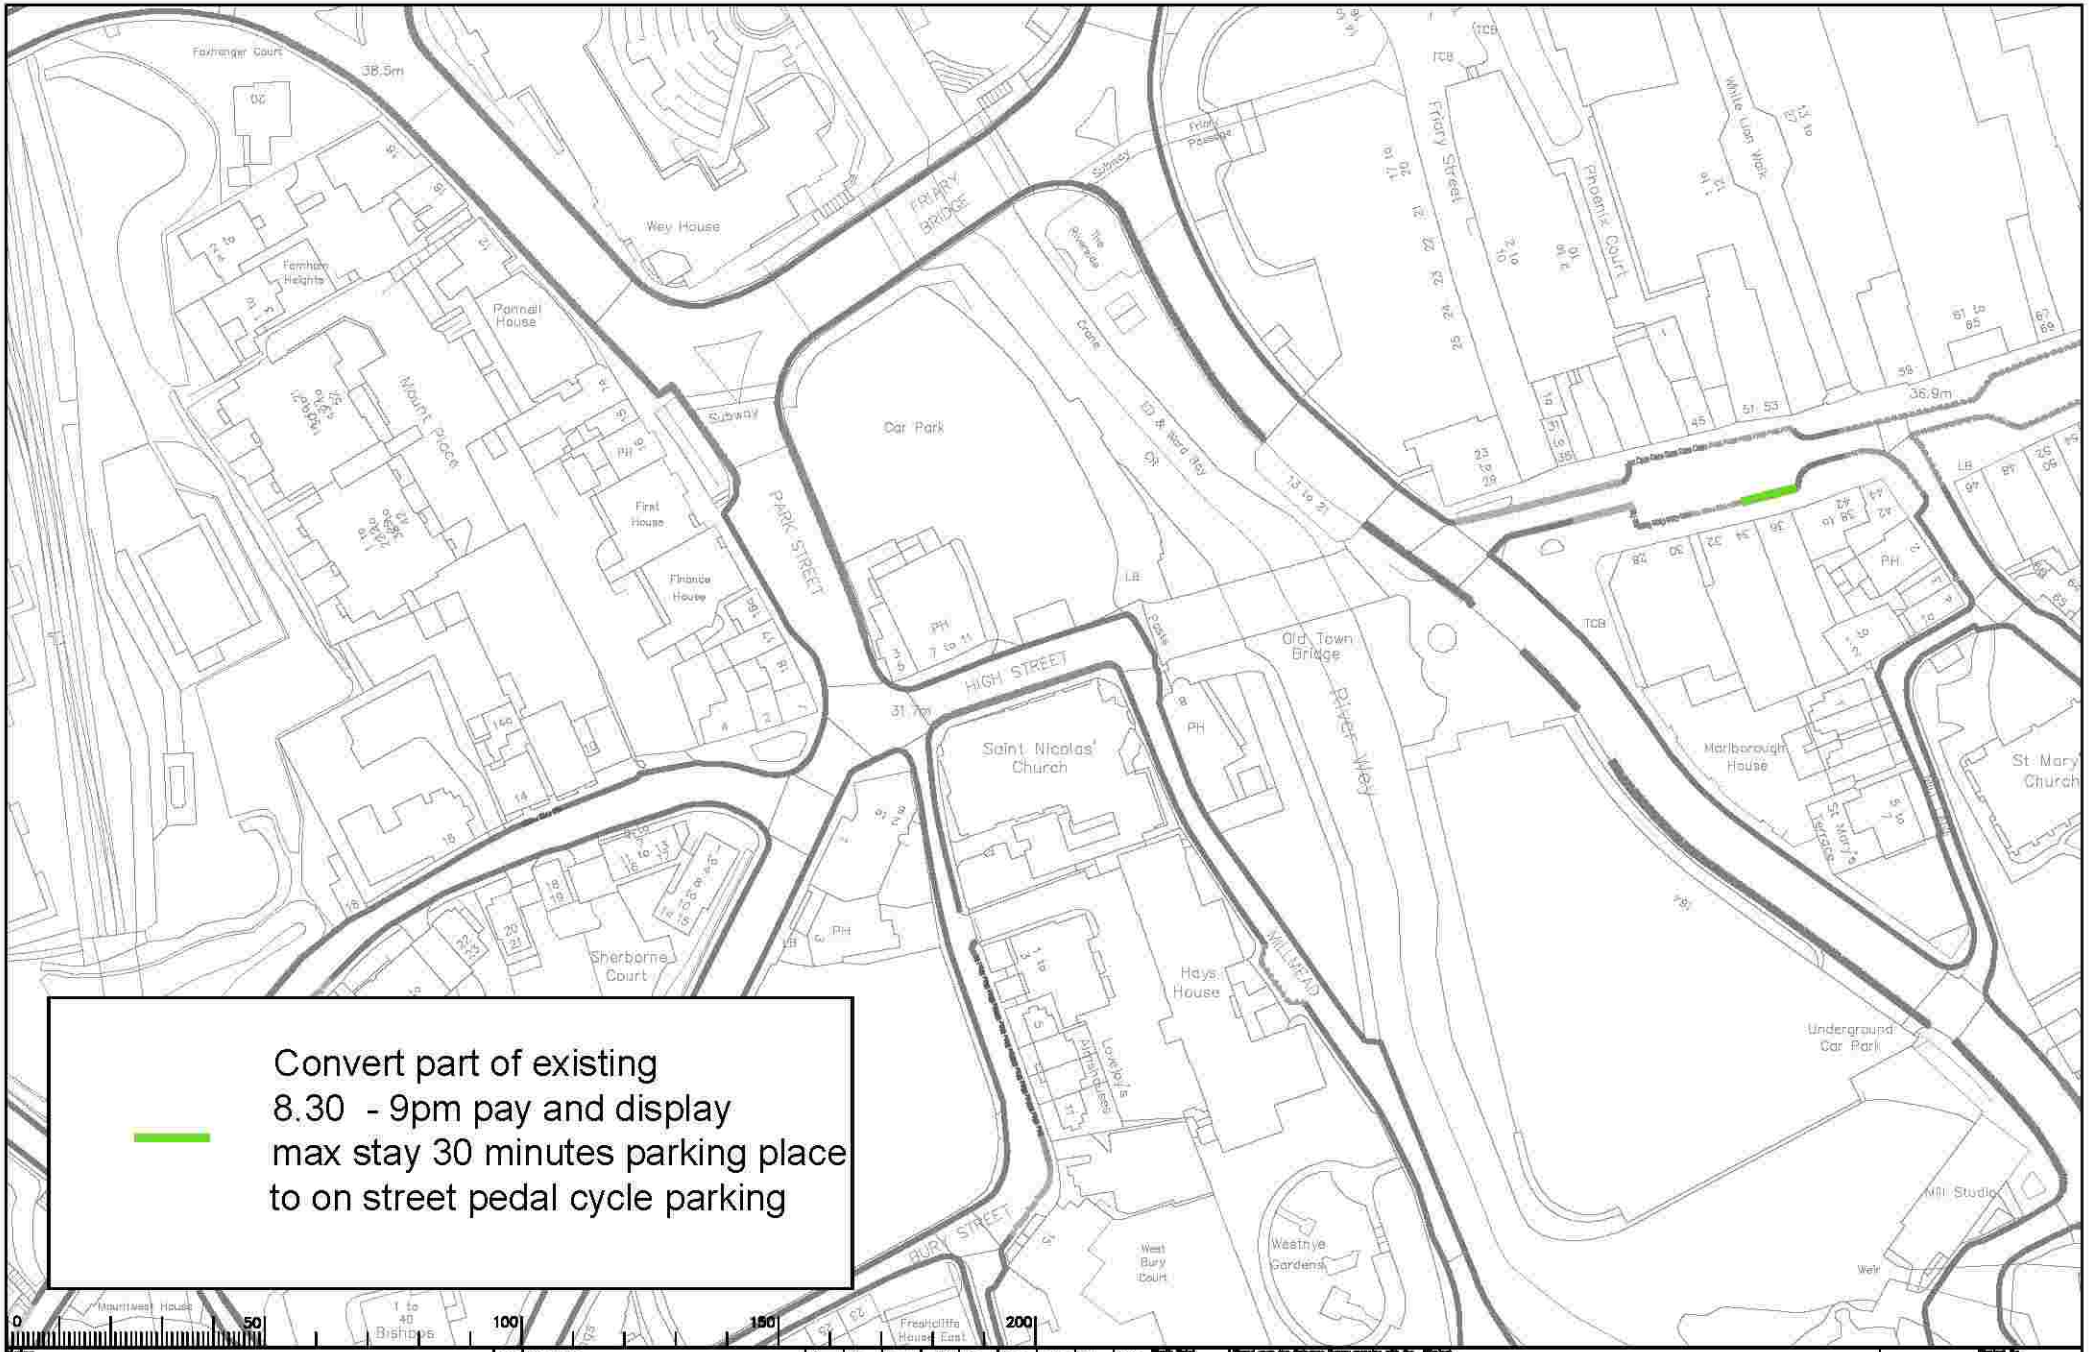

Drawing EVC3 -
Highstreet, Guildford

Rev.	Description	Drwn	Chkd	Appr

Scale 1:1250

GUILDFORD DPE
GUILDFORD

IMPLEMENTED TRAFFIC ORDERS

SURREY COUNTY COUNCIL

Project No. 3282/GUI
Drawing No. AB54
Rev. -
AS MADE

Drawing EVC4 - Guildford Park Road

Rev.	Description	Drawn	Sig.	Date	Chkd	Sig.	Date	Appr	Sig.	Date

Scale 1:1250

North Point

Drawn by	NS	Sig.	Date 03.23
Checked by originator	RH	Sig.	Date 03.23
Approved by	ASH	Sig.	Date 03.23

Project: GUILDFORD DPE
GUILDFORD

Drawing: IMPLEMENTED TRAFFIC ORDERS

SURREY COUNTY COUNCIL

Project No. 3282/GUI
Contract
Sheet
No.
Drawing No. AA53
Rev. -
Scale AS MADE

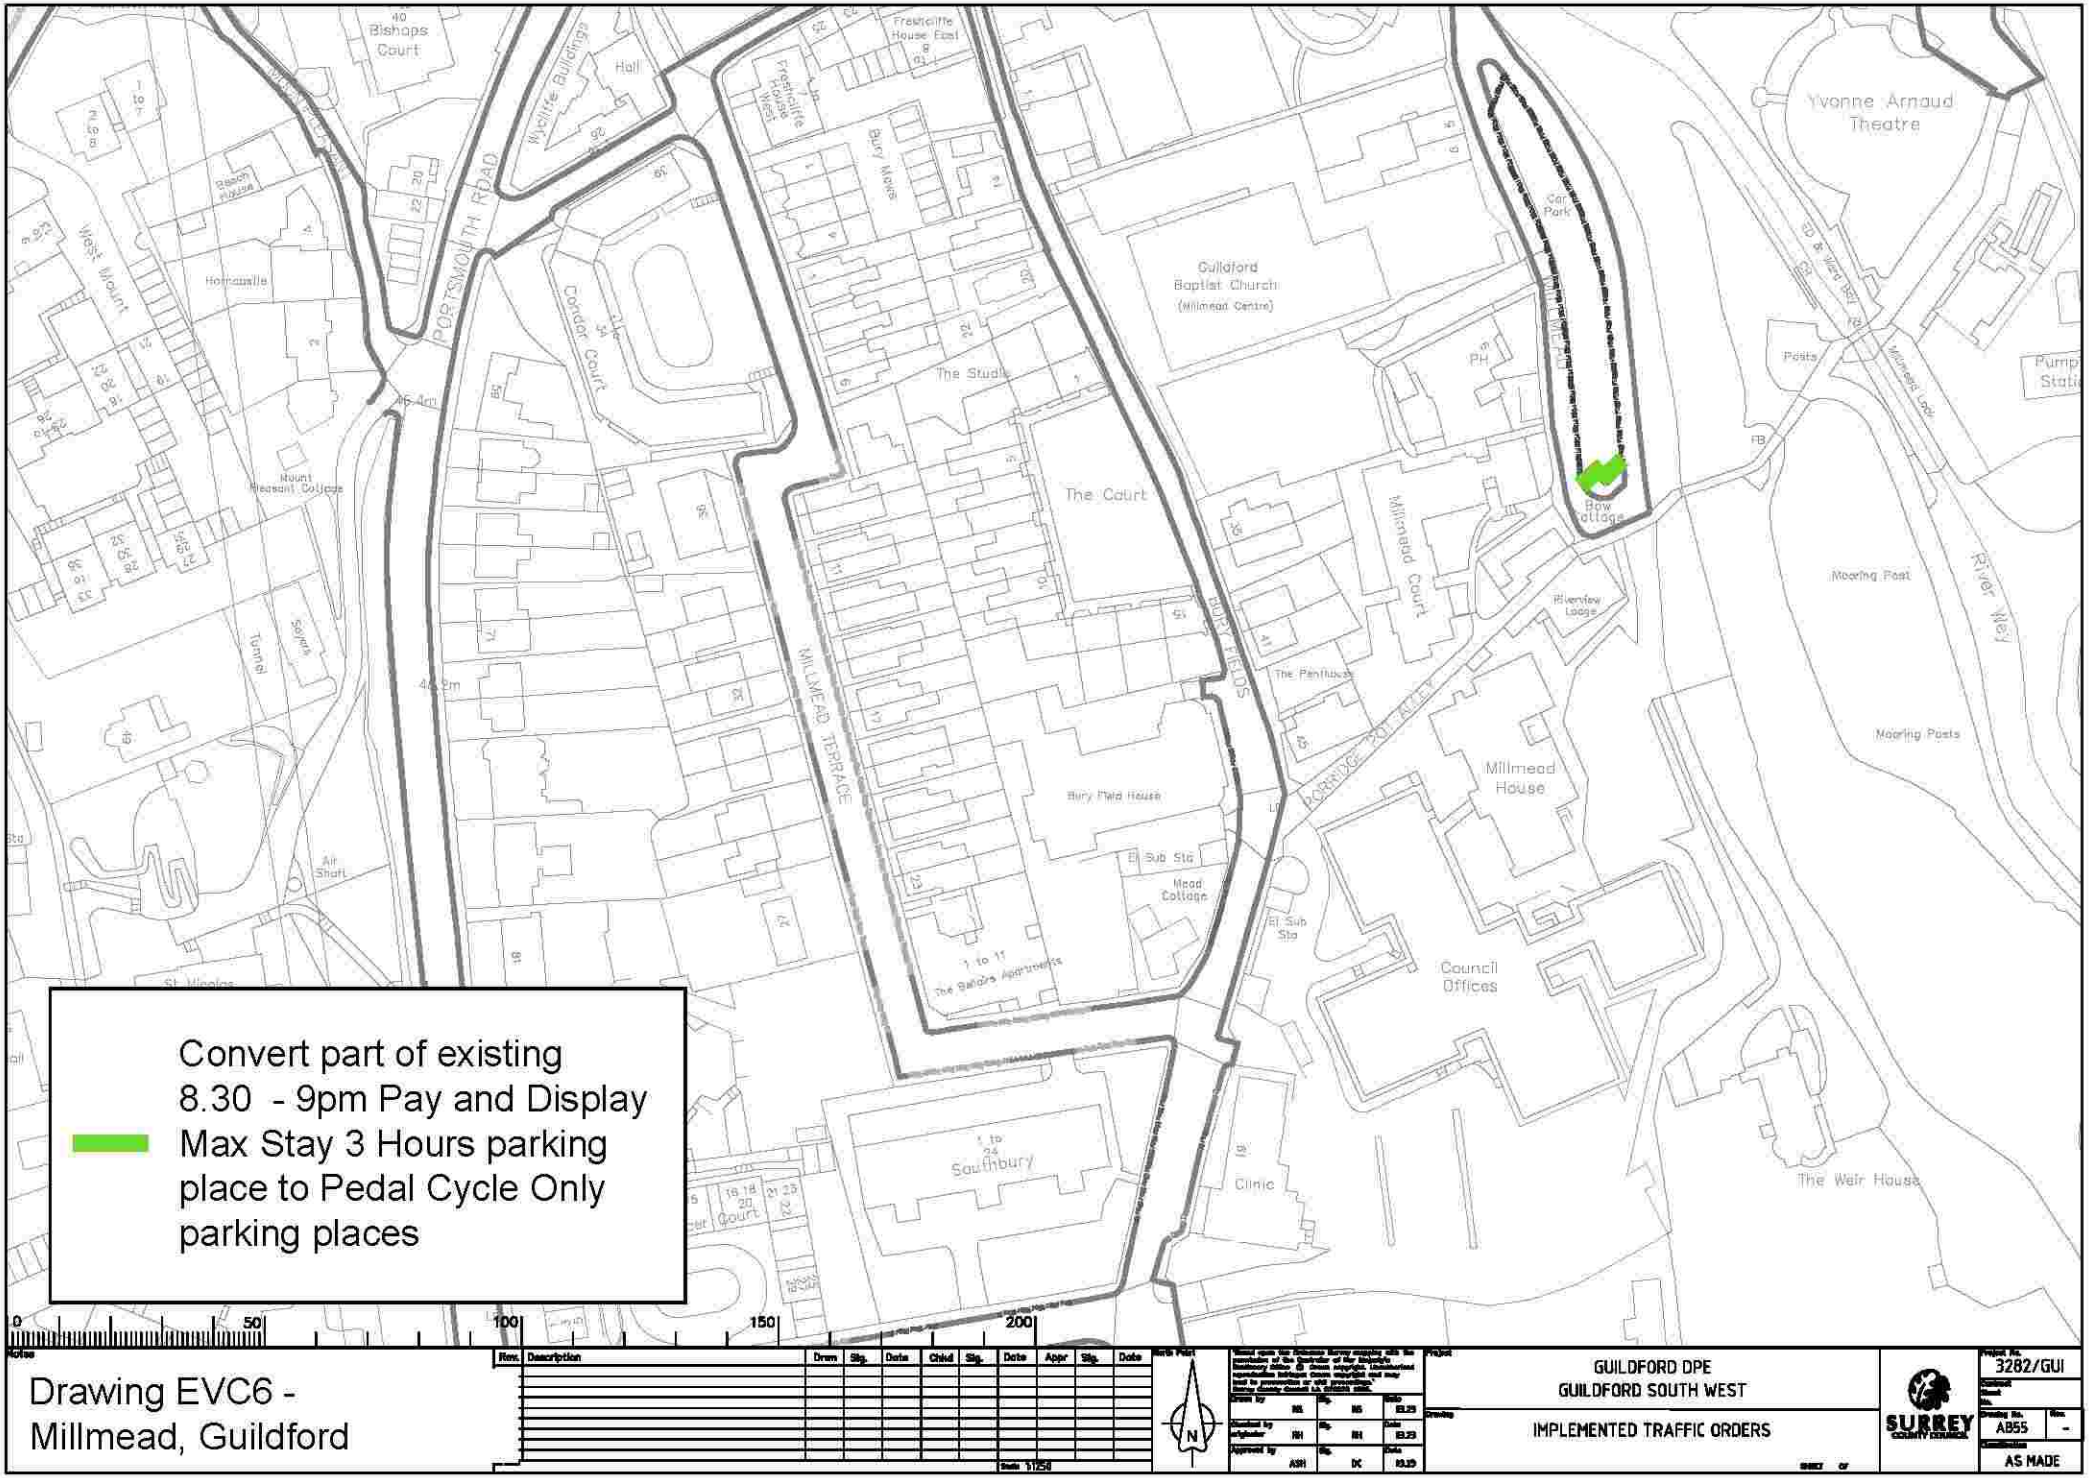
Convert part of existing
8.30 - 9pm Pay and Display
Max Stay 3 Hours parking
place to Pedal Cycle Only
parking places
0
50
100
150
200
Drawing EVC6 -
Millmead, Guildford
GUILDFORD DPE
GUILDFORD SOUTH WEST
IMPLEMENTED TRAFFIC ORDERS
SURREY
3282/GUI
AB55
AS MADE
Portsmouth Road
Millmead Terrace
Millmead
Bury Fields
Bishops Court
Wyatt's Buildings
Hall
Freshcliffe House East
Freshcliffe House West
Bury Mews
Condor Court
The Studio
The Court
Guildford Baptist Church (Millmead Centre)
Car Park
Yvonne Arnaud Theatre
Mooring Post
Mooring Posts
River Wey
Weirs Lock
Millmead Court
The Penthouse
Riverview Lodge
Bow Cottage
Millmead House
Council Offices
Clinic
The Weir House
Bury Field House
Mead Cottage
1 to 11 The Bailey's Apartments
1 to 24 Southbury
Mount Pleasant College
Tunnel
Air Shaft
Beech House
Homeville
West Mount
Gt Ward Rest
Posts
Pump Station

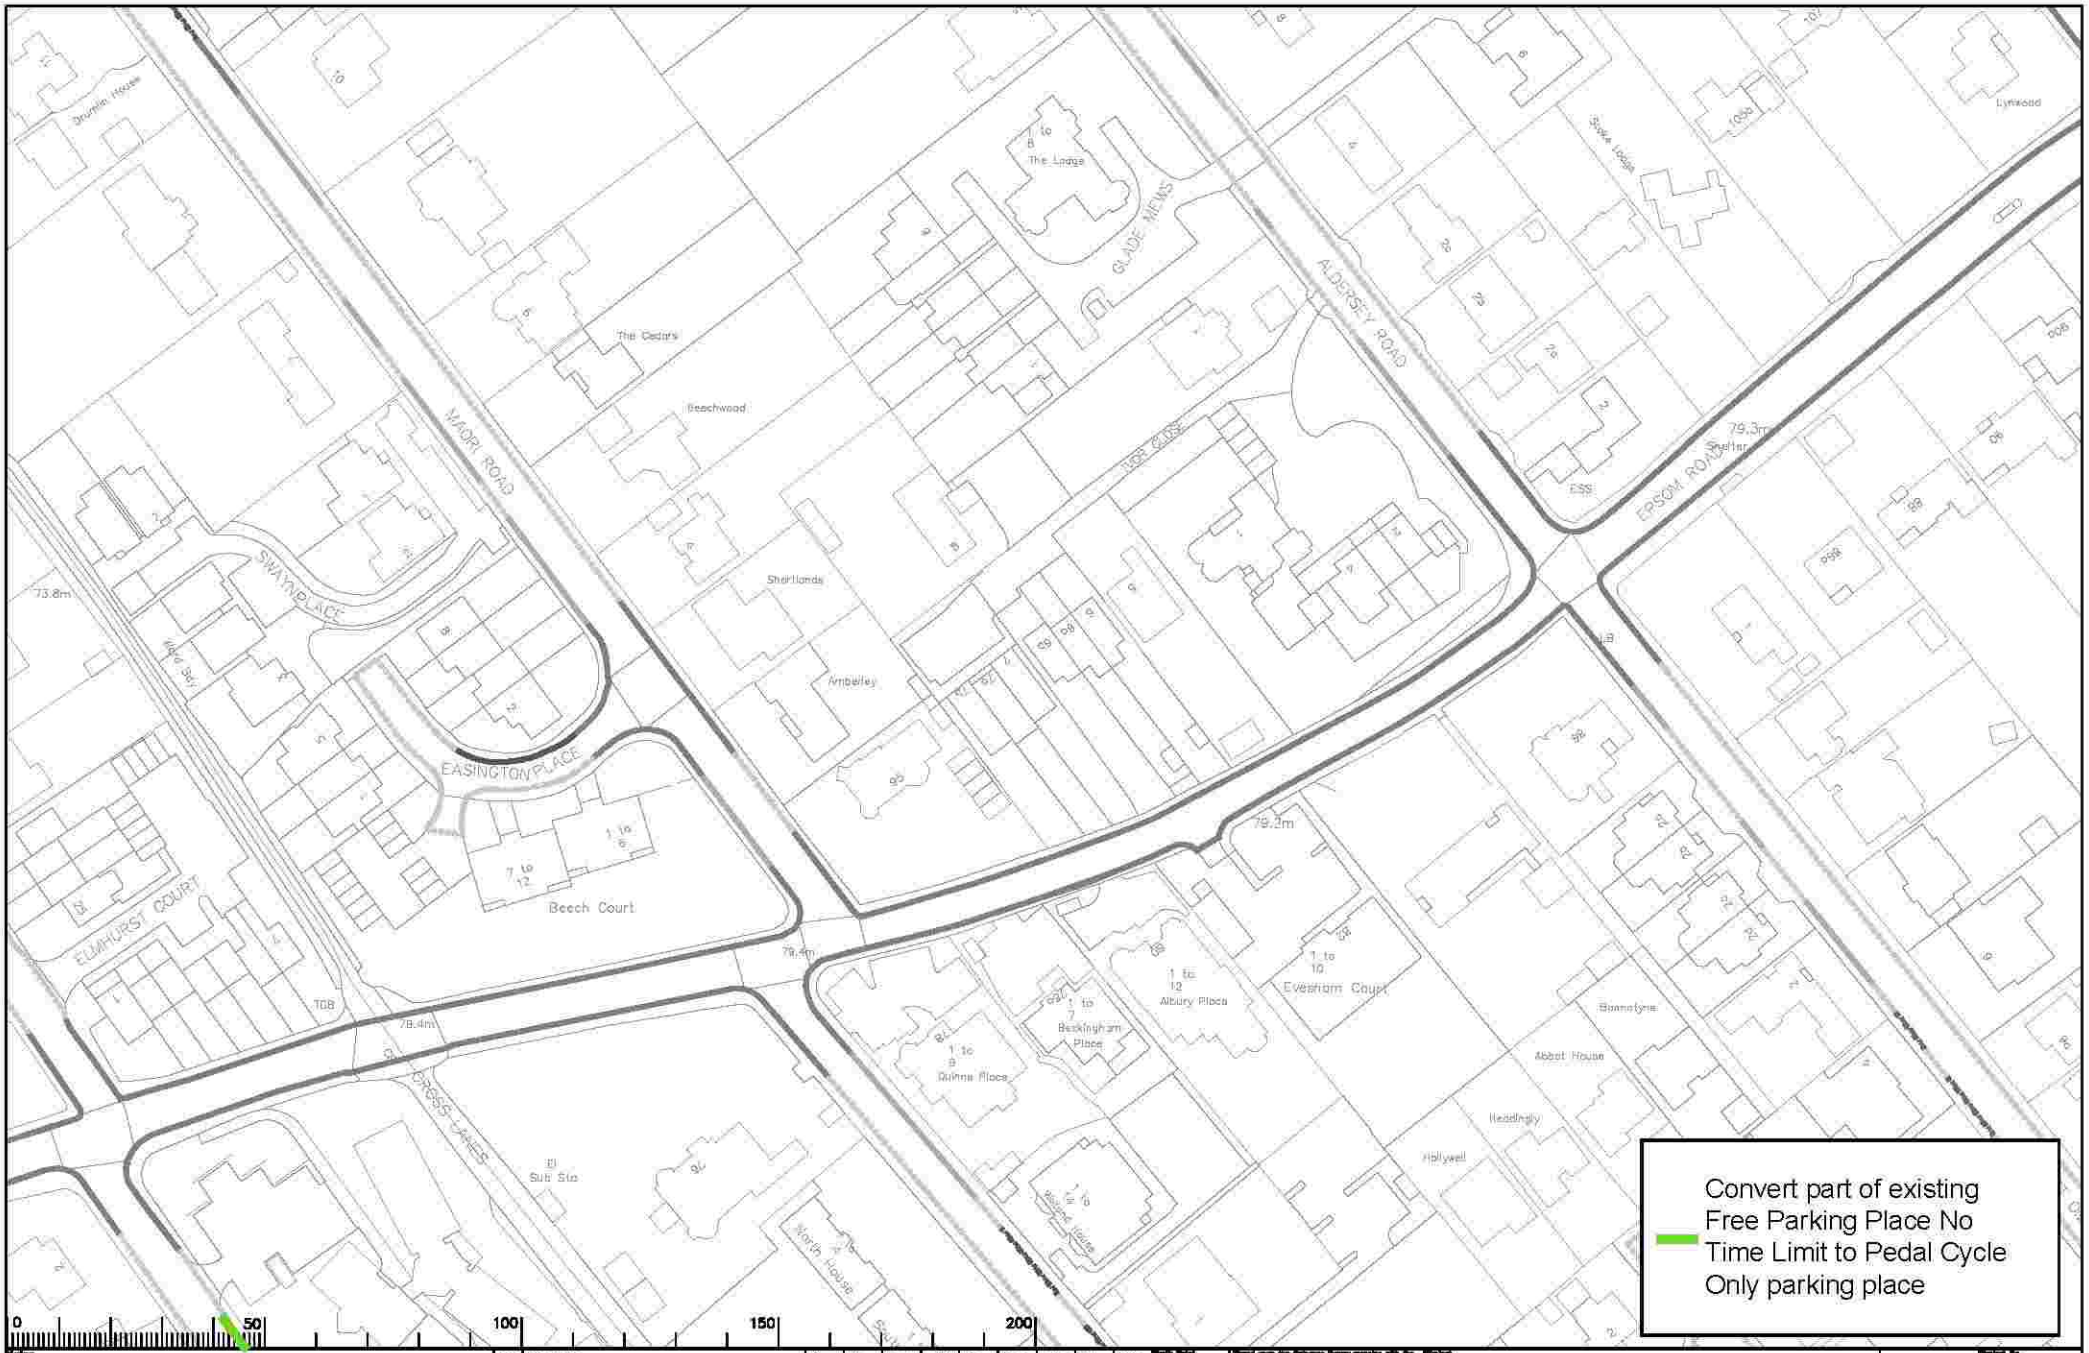

Drawing EVC10 - Upper Edgeborough Road

Rev.	Description	Drawn	Chkd	Appr	Date

Scale 1:1250

North Point

GUILDFORD DPE
GUILDFORD

IMPLEMENTED TRAFFIC ORDERS

SURREY COUNTY COUNCIL

Project No. 3282/GUI
Drawing No. AF52
Rev. -
AS MADE

Drawing EVC12 - Walnut Tree Close, Riverside

Rev.	Description	Drwn	Sig.	Date	Chkd	Sig.	Date	Appr	Sig.	Date

Scale 1:1250

Drawn by	NS	Sig.	Date 03.23
Checked by originator	RH	Sig.	Date 03.23
Approved by	ASH	Sig.	Date 03.23

Project: GUILDFORD DPE
GUILDFORD

Drawing: IMPLEMENTED TRAFFIC ORDERS

SURREY COUNTY COUNCIL

Project No. 3282/GUI
Drawing No. AA51
Rev. -
AS MADE

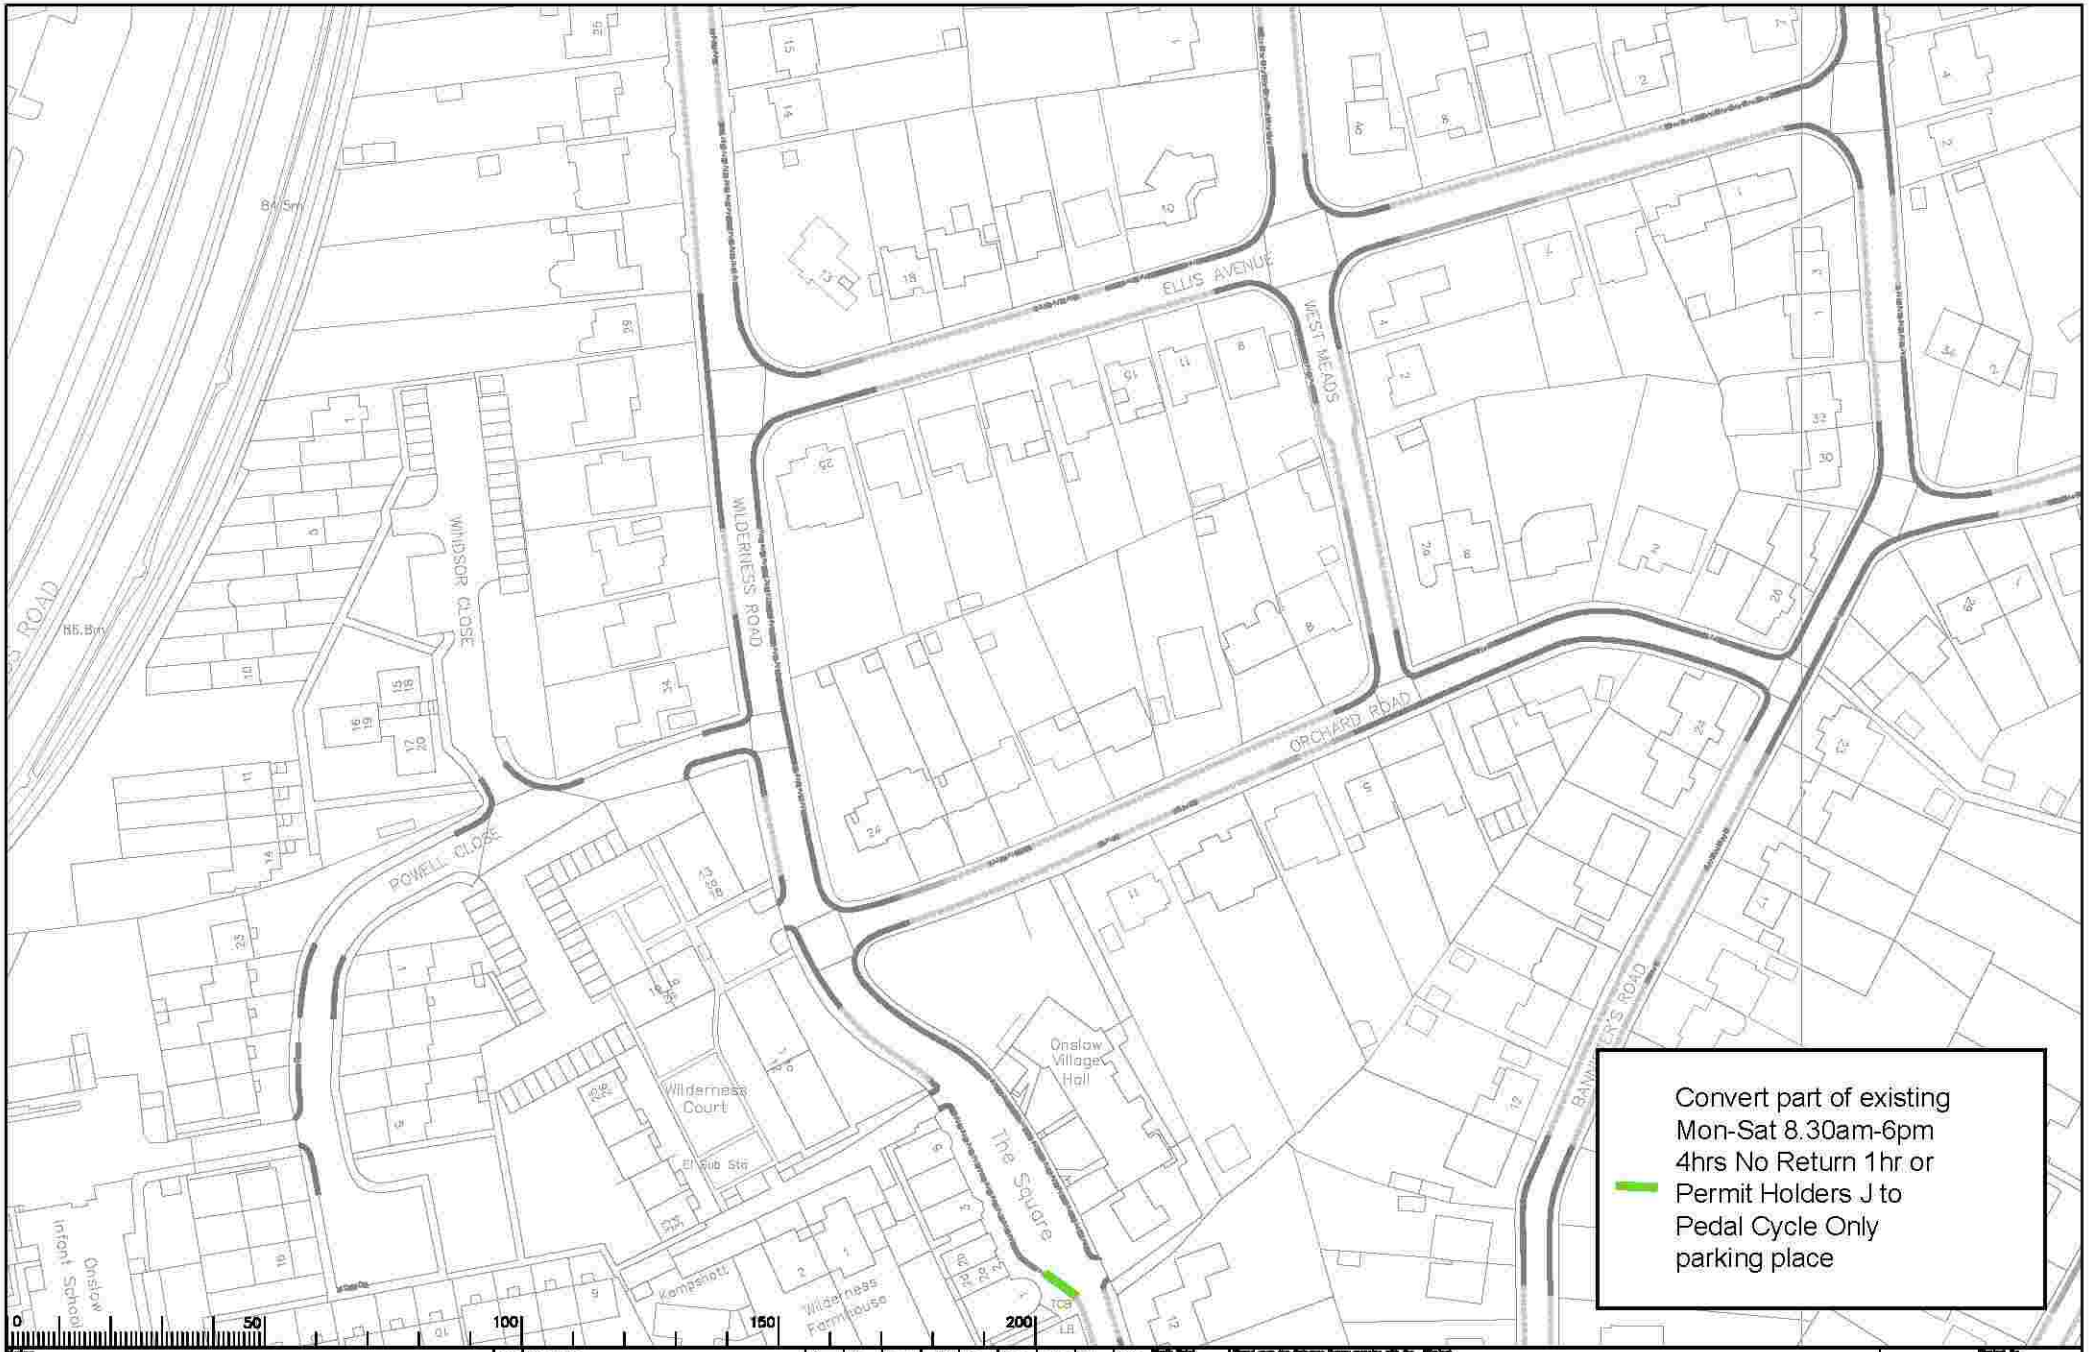

Drawwing EVC13 - Wilderness Road

Rev.	Description	Drwn	Stg.	Date	Chkd	Stg.	Date	Appr	Stg.	Date

Scale 1:1250

North Point

Project: GUILDFORD DPE
GUILDFORD WEST

Drawing: IMPLEMENTED TRAFFIC ORDERS

SURREY COUNTY COUNCIL

Project No. 3282/GUI
Drawing No. X54
Rev. -
AS MADE