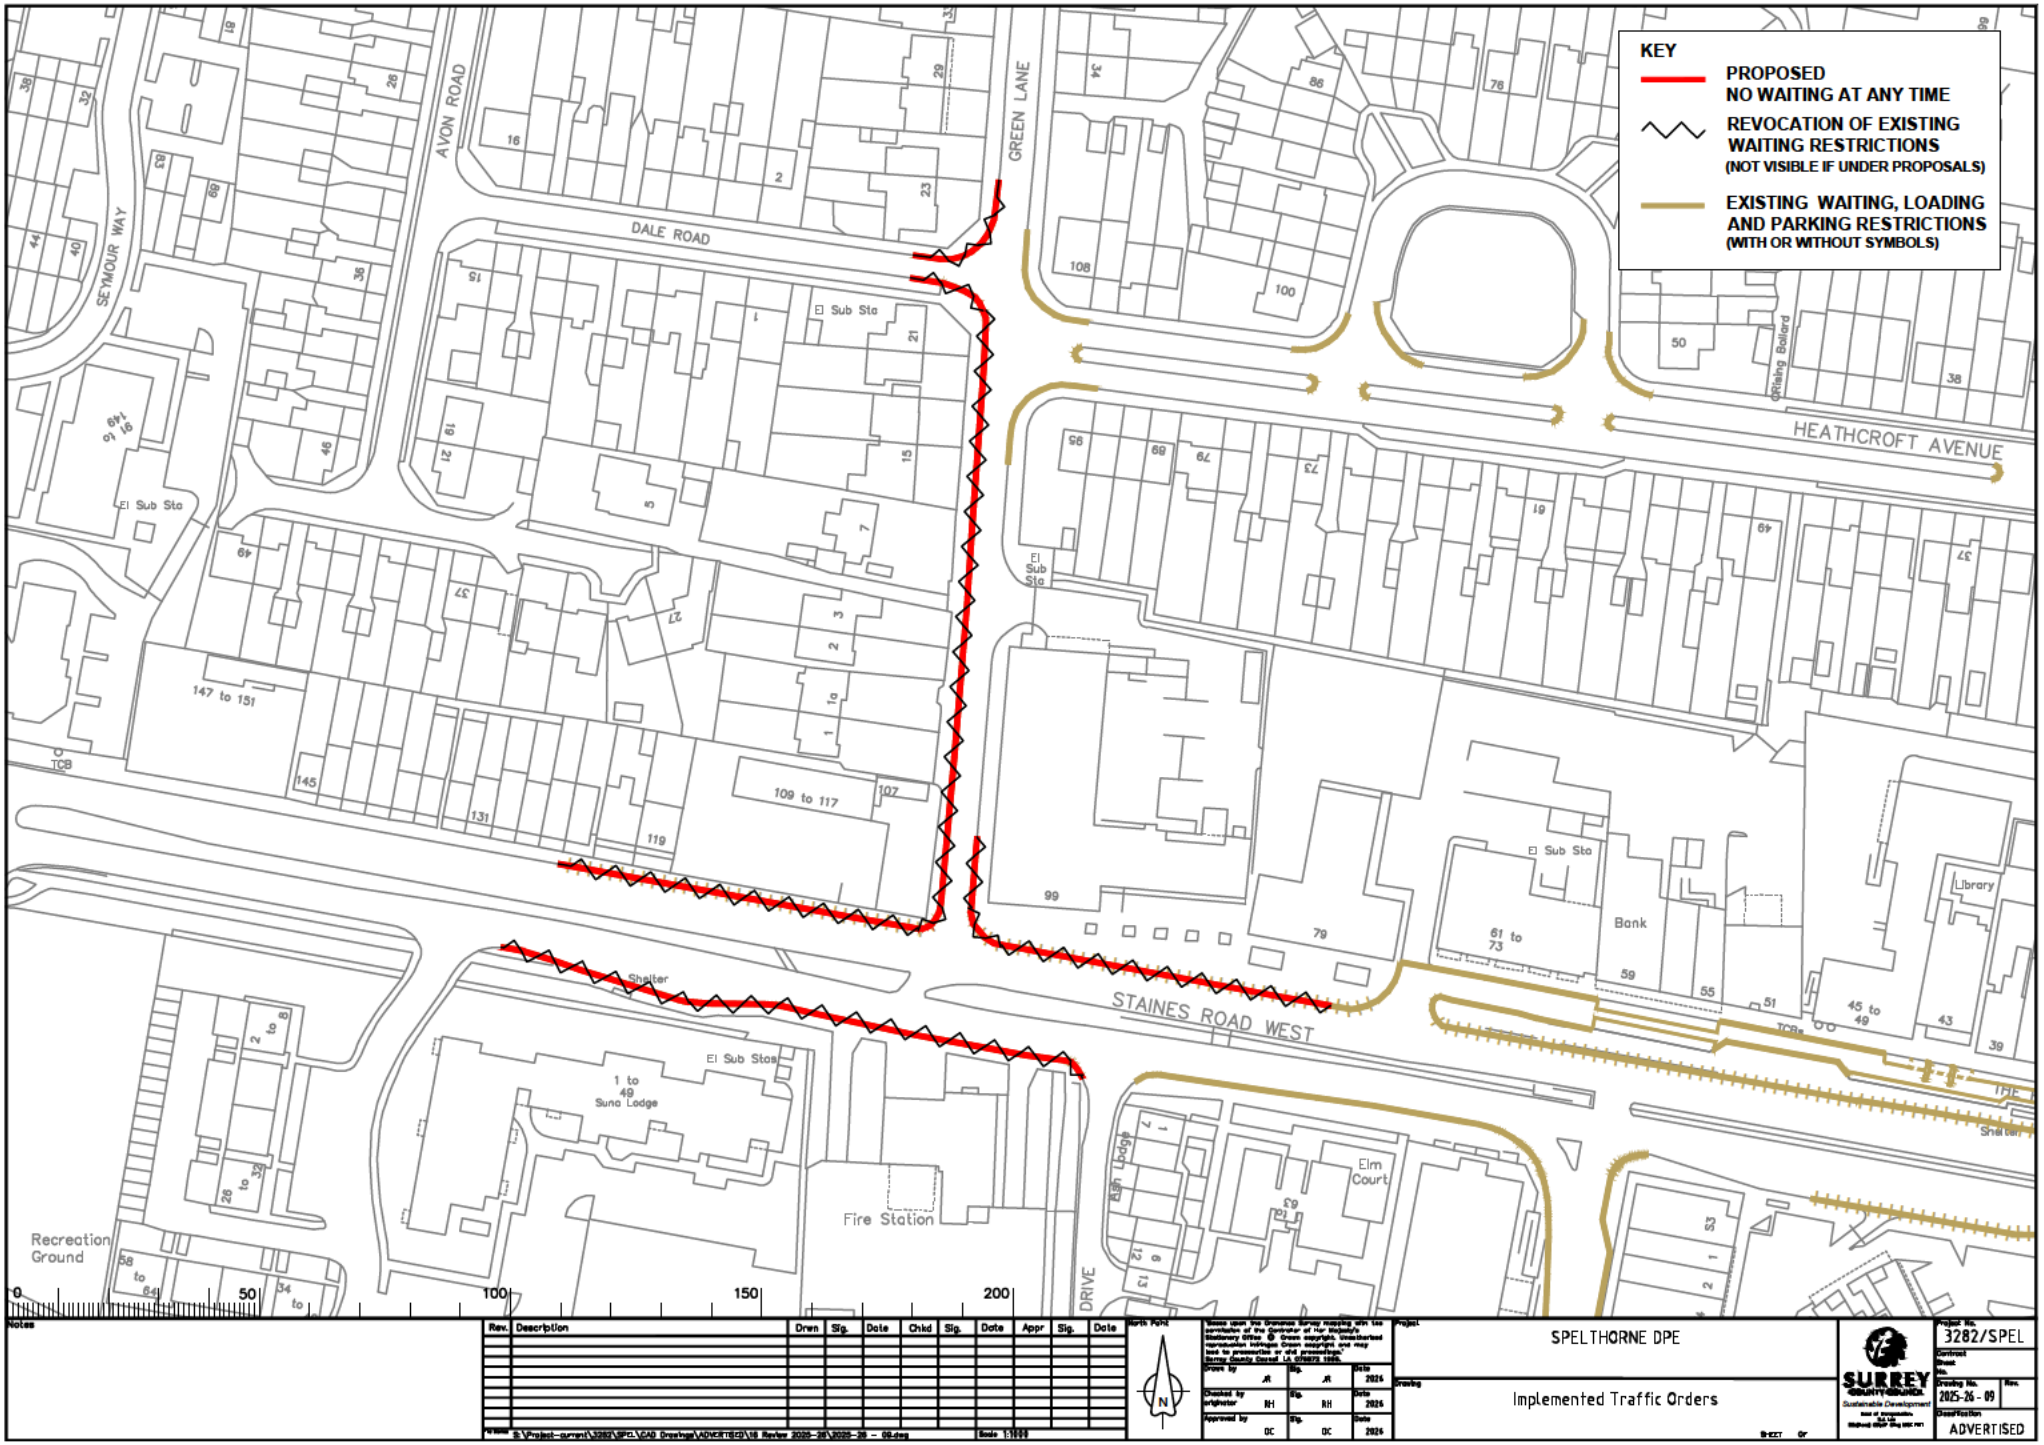

Notes

Rev.	Description	Drwn	Sig.	Date	Chkd	Sig.	Date	Appr	Sig.	Date

North Point

Project: SPELTHORNE DPE

Drawing: Implemented Traffic Orders

Drawn by	JR	Sig. JR	Date 2024
Checked by originator	NH	Sig. NH	Date 2024
Approved by	OC	Sig. OC	Date 2024

SURREY COUNTY COUNCIL
Sustainable Development

Project No. 3282/SPEL
Contract
Phase
No.
Drawing No. 2025-26 - 09
Rev.
Classification ADVERTISED

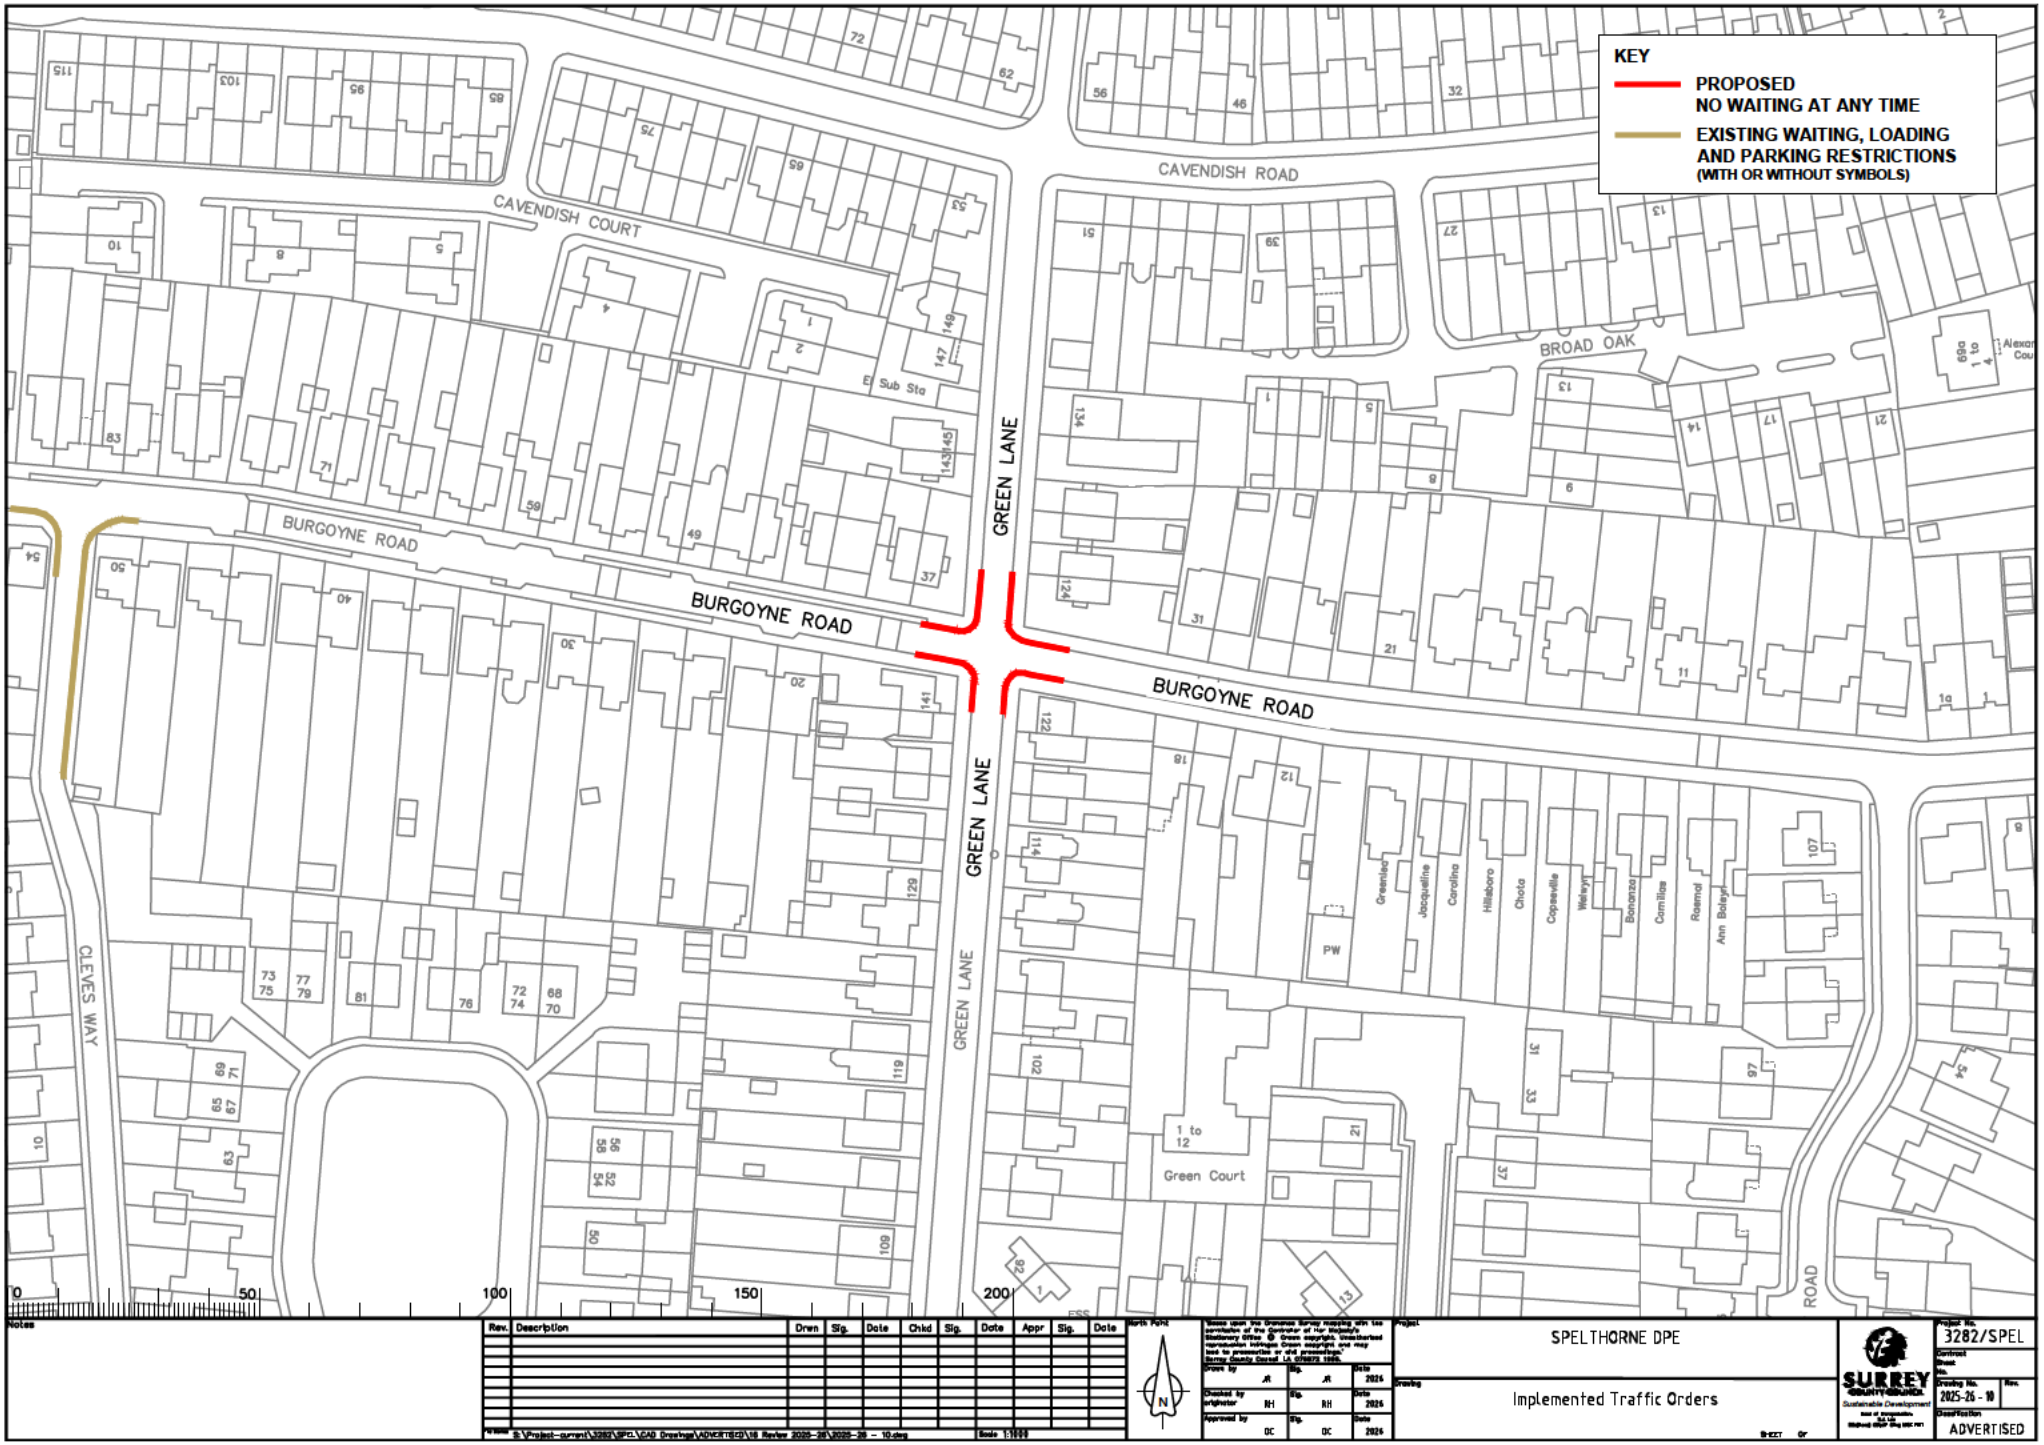

Notes

Rev.	Description	Drwn	Sig.	Date	Chkd	Sig.	Date	Appr	Sig.	Date

Drawing Name: S:\Project - current\3282\SPC\CAD Drawings\ADVERTISED\18 Review 2025-26\2025-26 - 10.dwg

Scale 1:1000

North Point

Issued upon the Overview Survey mapping with the permission of the Controller of Her Majesty's Stationery Office. © Crown copyright. Unauthorised reproduction infringes Crown copyright and may lead to prosecution or civil proceedings. Surrey County Council LA 076972 1998.

Drawn by	JR	Sig. JR	Date 2024
Checked by originator	RH	Sig. RH	Date 2024
Approved by	OC	Sig. OC	Date 2024

Project: SPELTHORNE DPE

Drawing: Implemented Traffic Orders

SHEET OF

SURREY COUNTY COUNCIL
Sustainable Development

Project No. 3282/SPEL
Contract
Sheet
No.
Drawing No. 2025-26 - 10
Rev.
Classification ADVERTISED