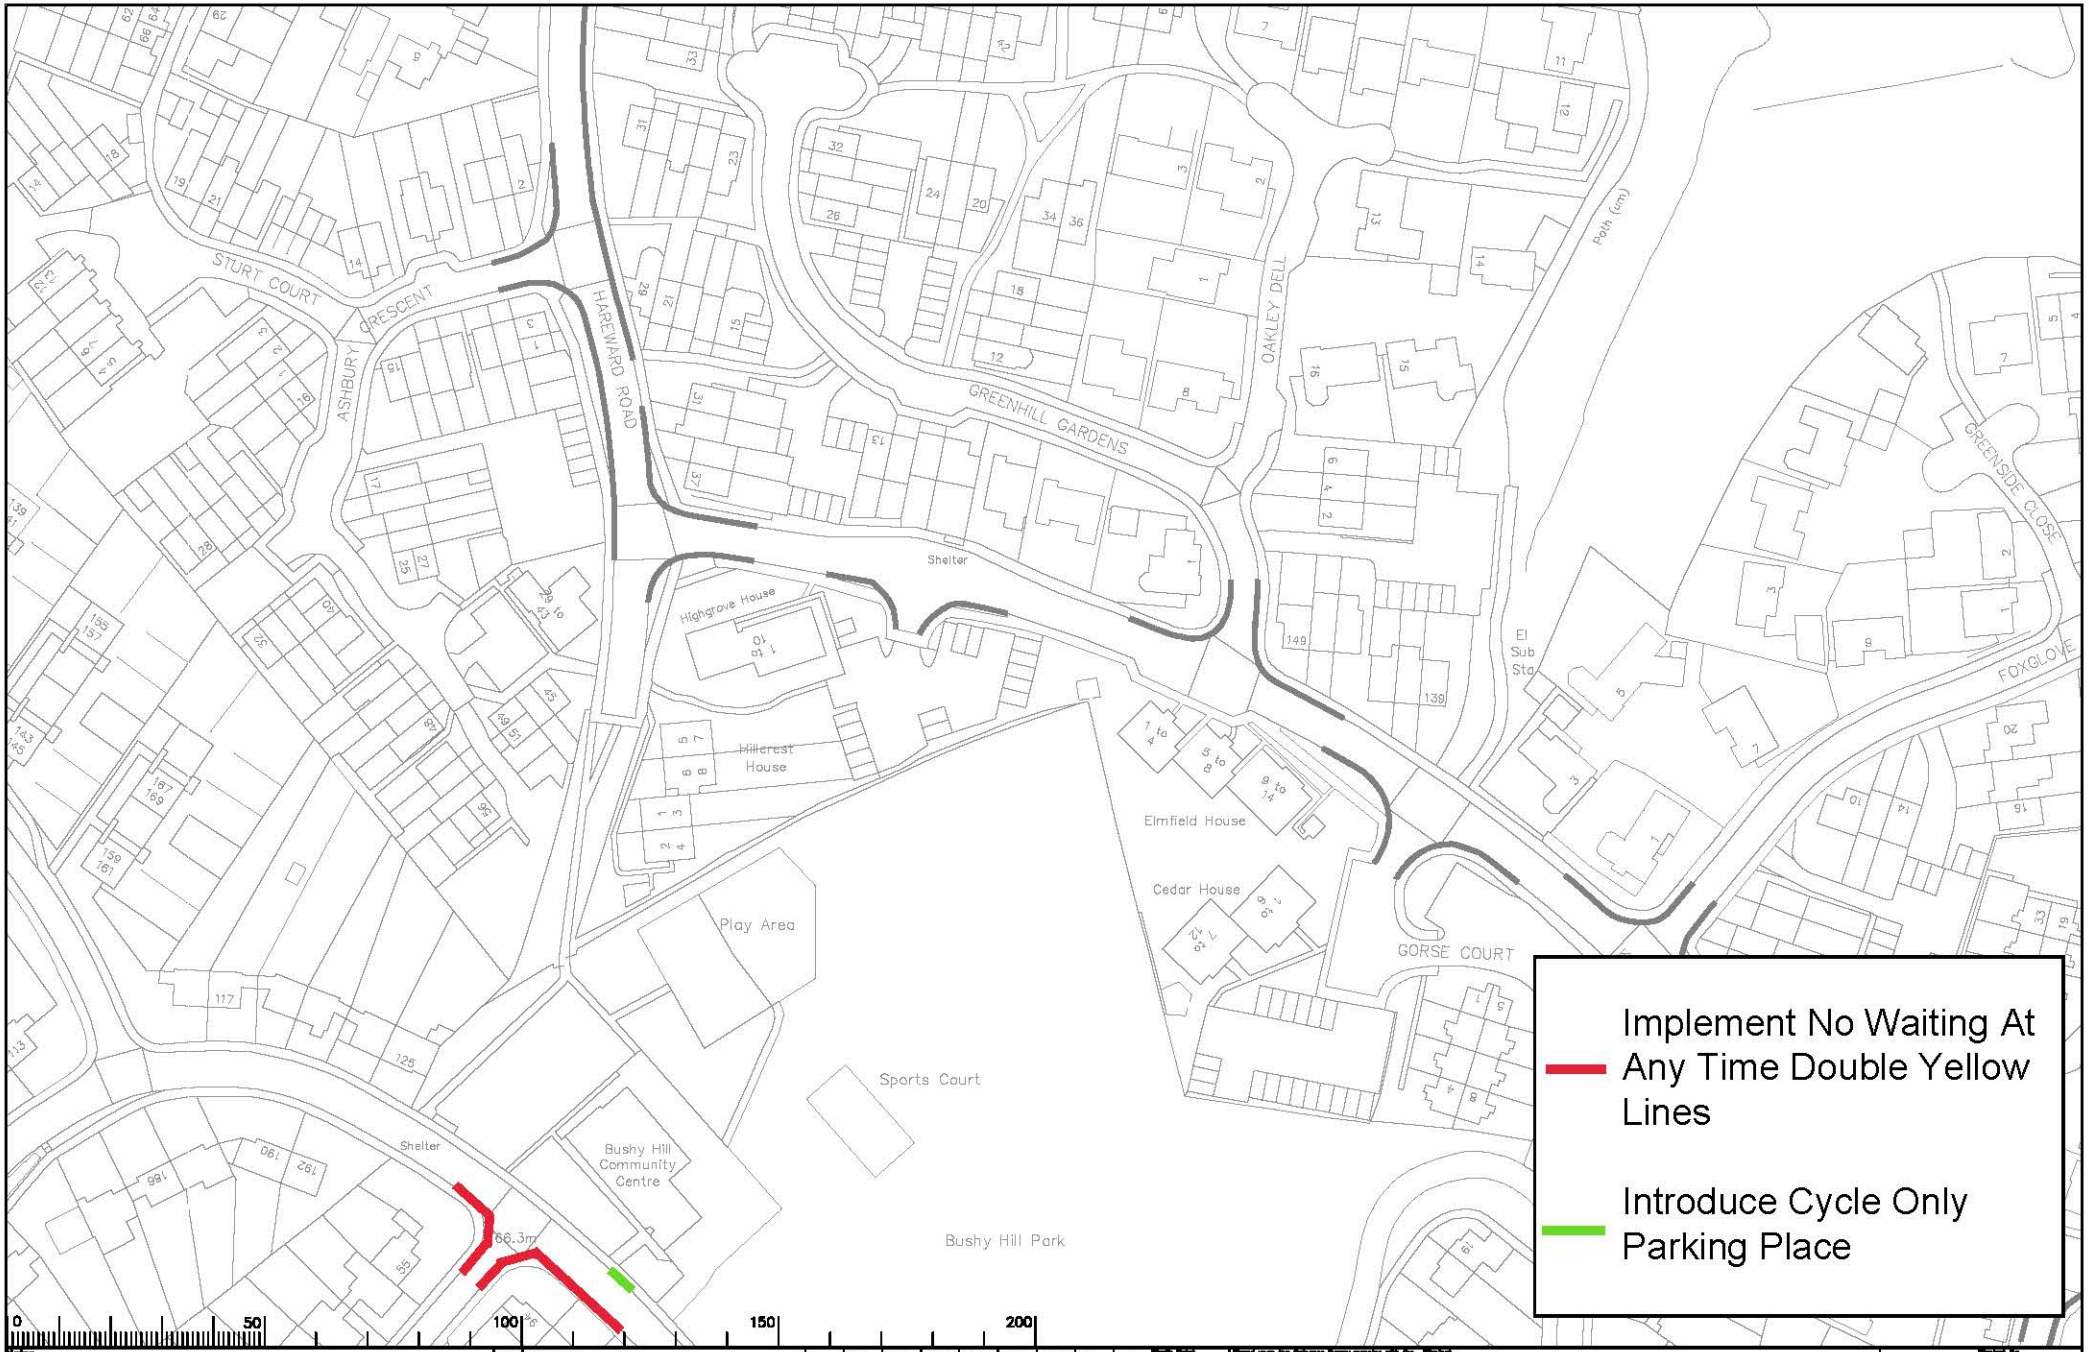

Drawing EVC1 - Bushy Hill Drive, Merrow

Rev.	Description	Drwn	Sig.	Date	Chkd	Sig.	Date	Appr	Sig.	Date

Scale 1:1250

North Point

Drawn by	RS	Sig.	Date 13.19
Checked by	RH	Sig.	Date 13.19
Approved by	DC	Sig.	Date 13.19

Project: GUILDFORD DPE
GUILDFORD EAST

Drawing: IMPLEMENTED TRAFFIC ORDERS

SURREY COUNTY COUNCIL

Project No. 3282/GUI
Drawing No. A146
Rev. -
AS MADE

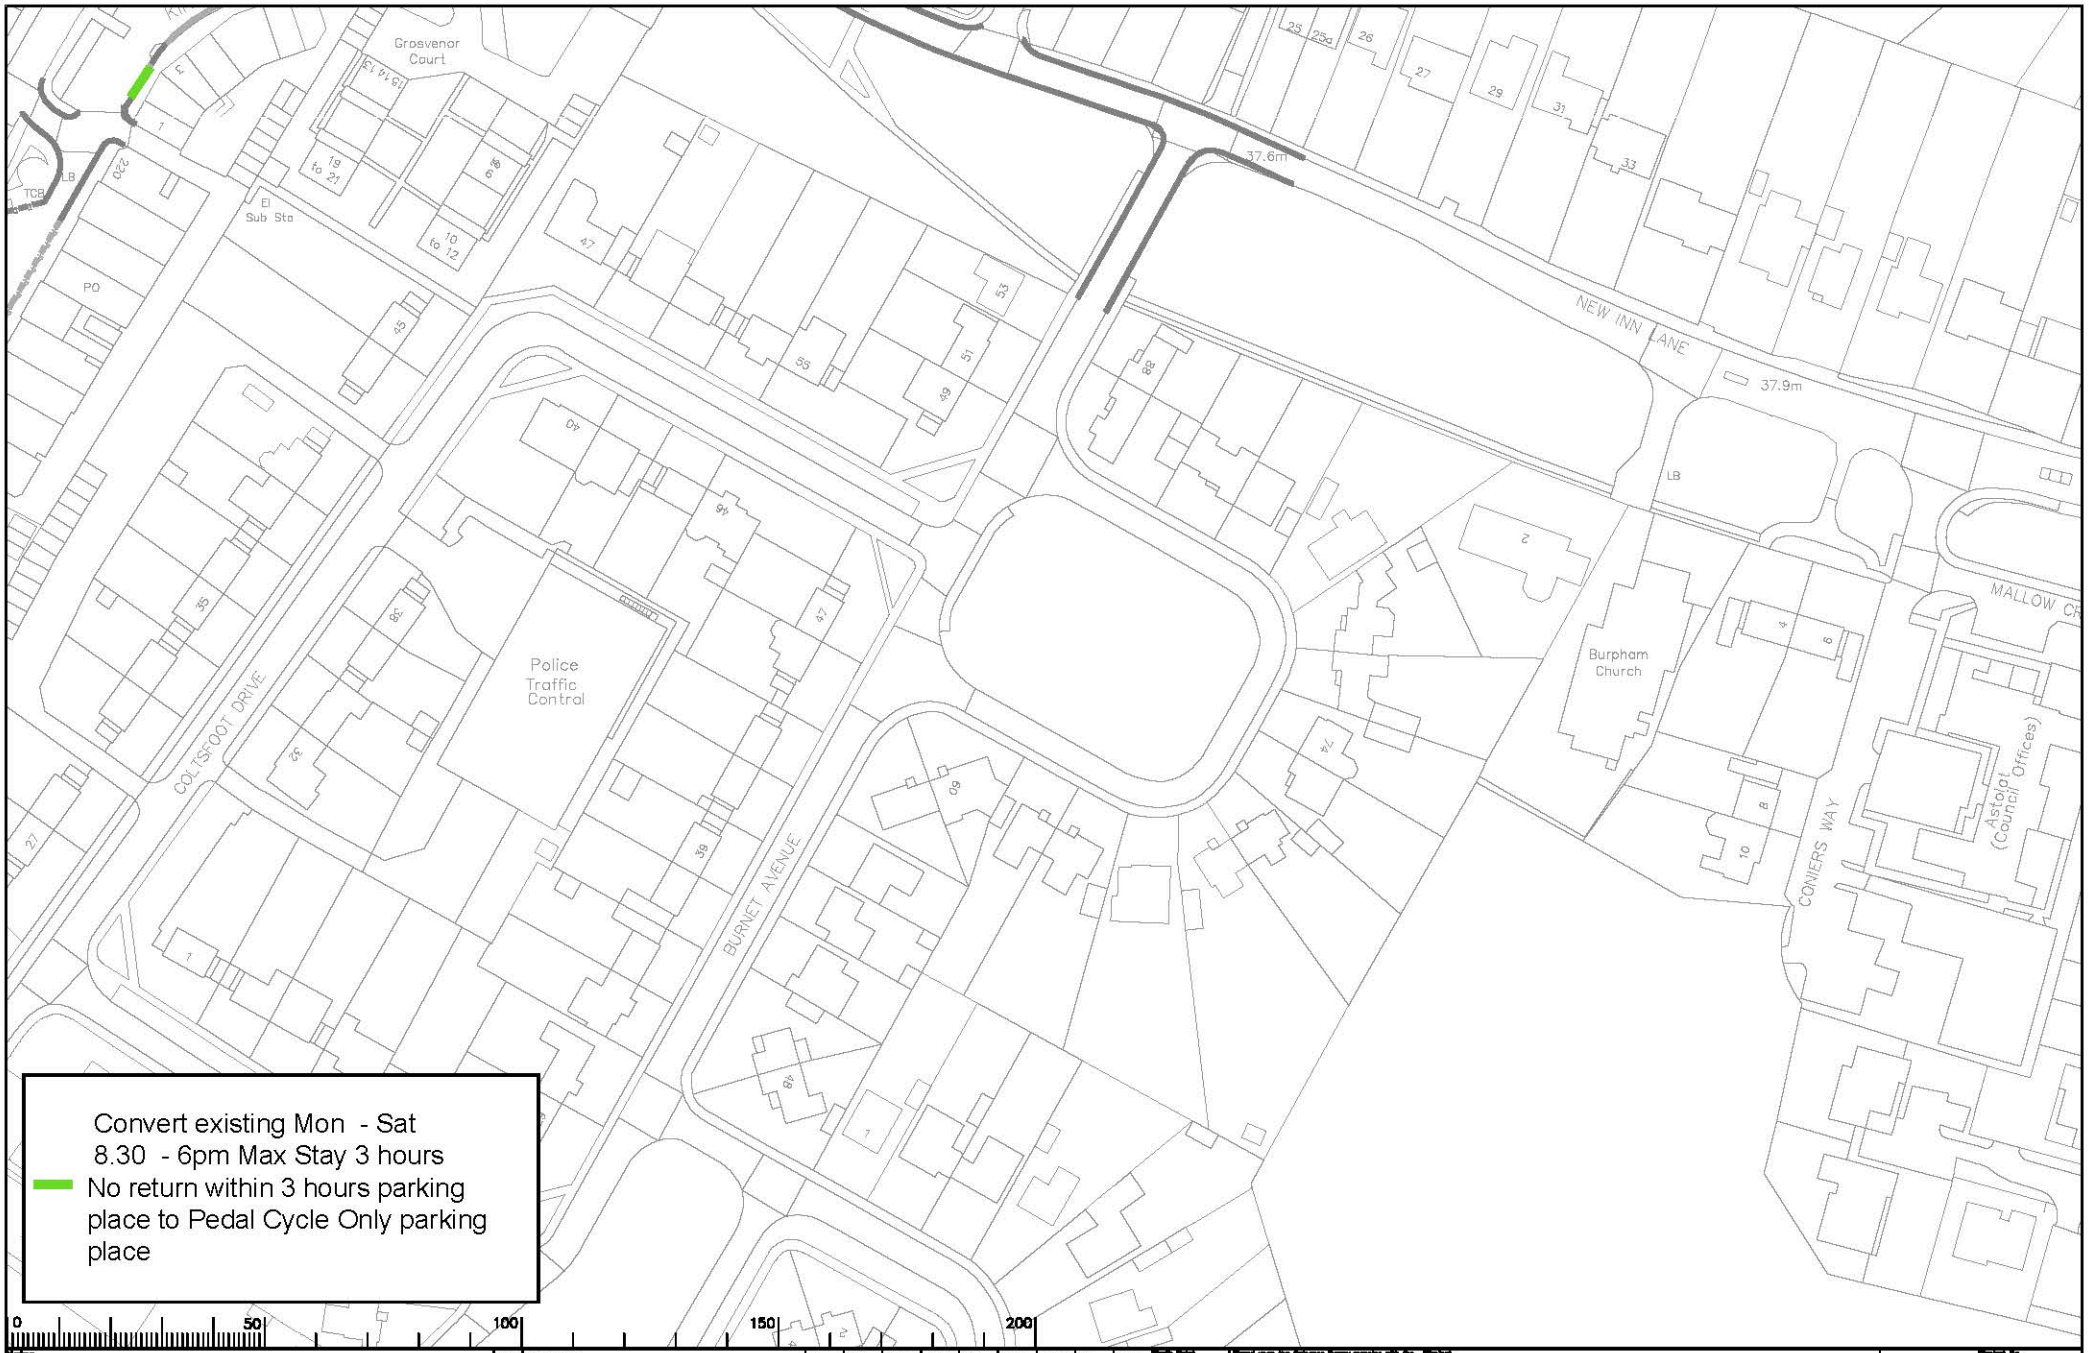

Notes

Drawing EVC5 - Kingpost Parade

Rev.	Description	Drwn	Stg.	Date	Chkd	Stg.	Date	Appr	Stg.	Date

Scale 1:1250

North Point

Based upon the Ordnance Survey mapping with the permission of the Controller of Her Majesty's Stationery Office © Crown copyright. Unauthorised reproduction infringes Crown copyright and may lead to prosecution or civil proceedings. Surrey County Council LA 076569 2008.

Drawn by	RS	Stg.	Date 15.09
Checked by originator	RH	Stg.	Date 15.09
Approved by	DC	Stg.	Date 15.09

Project: GUILDFORD DPE
GUILDFORD EAST

Drawing: IMPLEMENTED TRAFFIC ORDERS

SURREY COUNTY COUNCIL

Project No. 3282/GUI
Drawing No. AM44
Rev. -
AS MADE

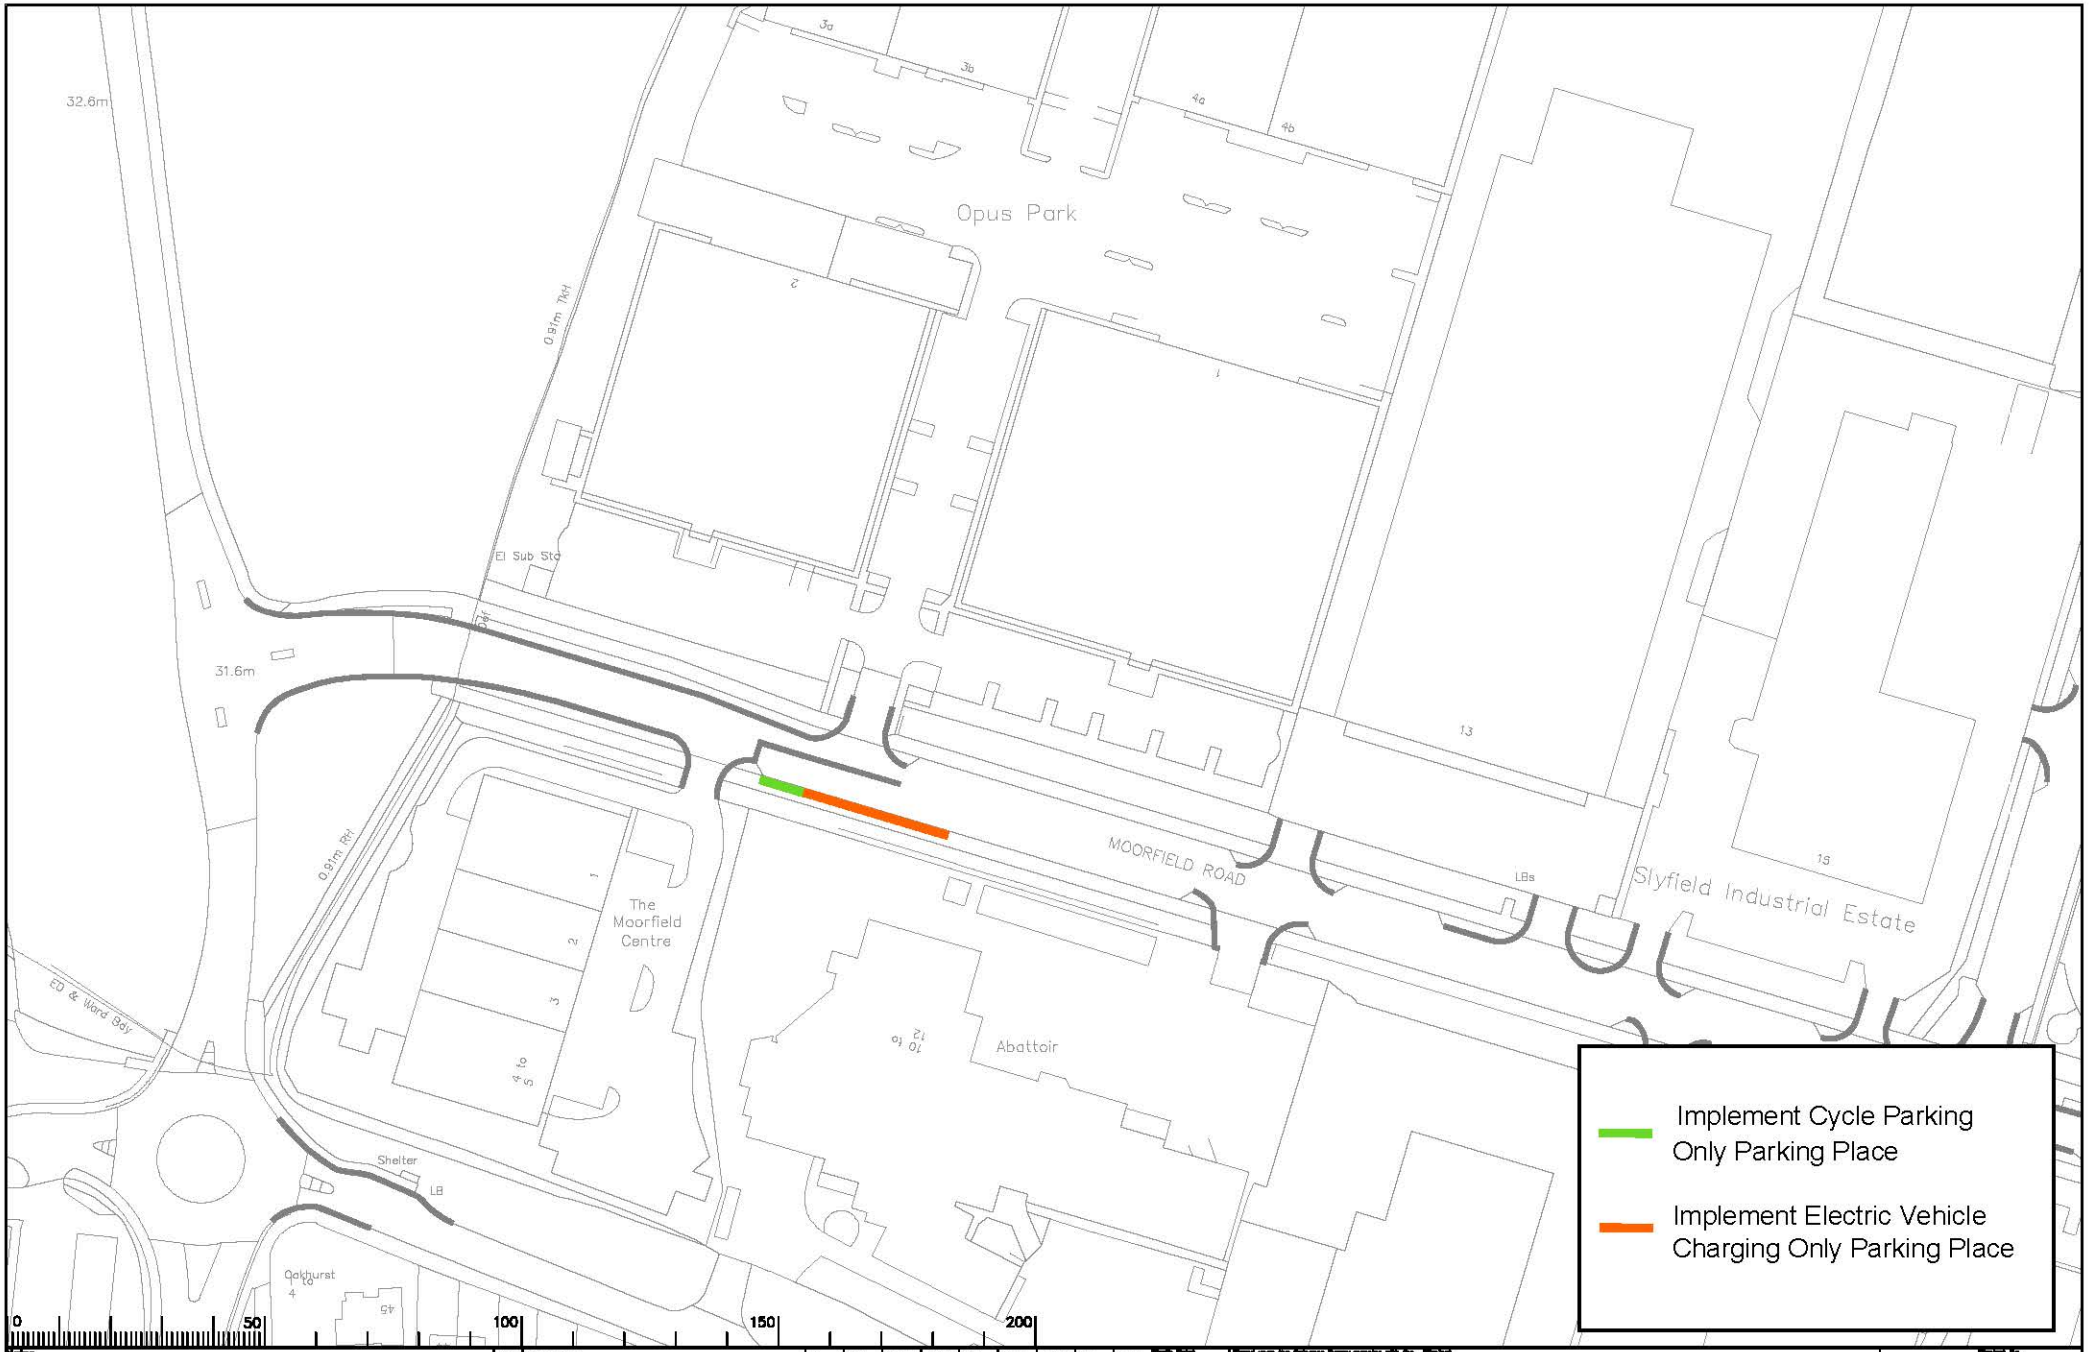

Notes

Drawing EVC7 - Moorfield Road, Guildford

Rev.	Description	Drwn	Stg.	Date	Chkd	Stg.	Date	Appr	Stg.	Date

Scale 1:1250

North Point

Project: GUILDFORD DPE
GUILDFORD NORTH

Drawing: IMPLEMENTED TRAFFIC ORDERS

		Stg.	Date
Drawn by	NS	NS	13.19
Checked by originator	RH	RH	13.19
Approved by	DC	DC	13.19

SURREY COUNTY COUNCIL

Project No. 3282/GUI
Contract
Sheet
No.
Drawing No. AC42
Rev. -
Scale AS MADE

Drawing EVC8 - Moorfield Road, Guildford

Rev.	Description	Drwn	Sig.	Date	Chkd	Sig.	Date	Appr	Sig.	Date

Scale 1:1250

North Point

Project: GUILDFORD DPE
GUILDFORD NORTH

Drawing: IMPLEMENTED TRAFFIC ORDERS

Drawn by	RS	RS	13.19
Checked by	RH	RH	13.19
Approved by	DC	DC	13.19

SURREY COUNTY COUNCIL

Project No. 3282/GUI
Drawing No. AD43
Rev. -
AS MADE

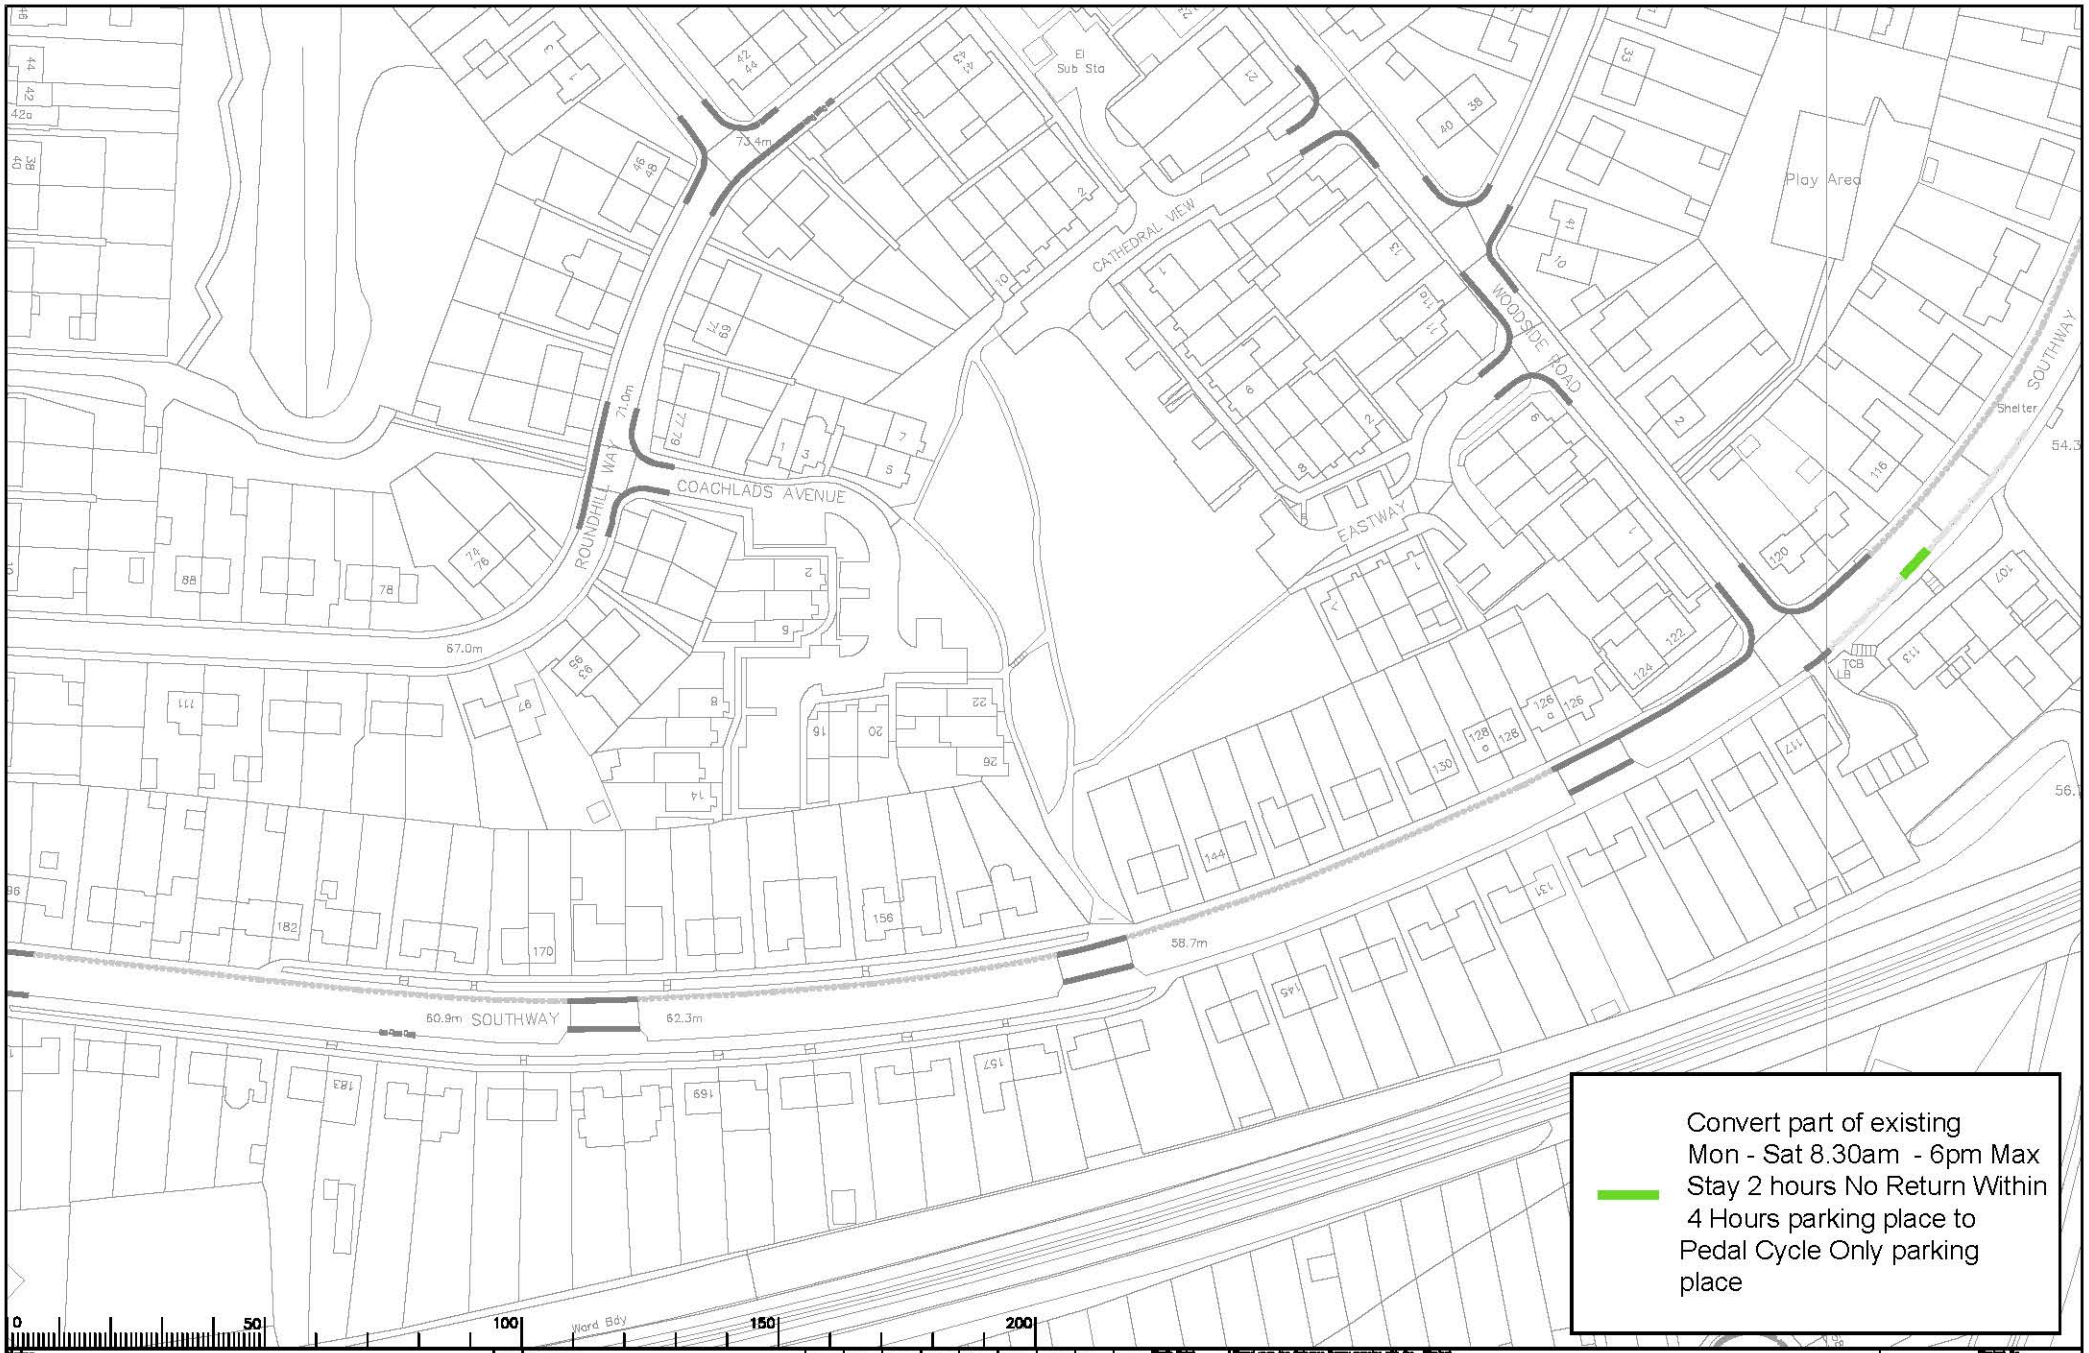

Drawing EVC9 -
Southway, Guildford

Rev.	Description	Drwn	Sig.	Date	Chkd	Sig.	Date	Appr	Sig.	Date

Scale 1:1250

North Point

Drawn by NS Sig. NS Date 03.09
Checked by colleague RH Sig. RH Date 03.09
Approved by DC Sig. DC Date 03.09

Project: GUILDFORD DPE
GUILDFORD WEST

Drawing: IMPLEMENTED TRAFFIC ORDERS

SURREY COUNTY COUNCIL

Project No. 3282/GUI
Drawing No. X50
Rev. -
AS MADE