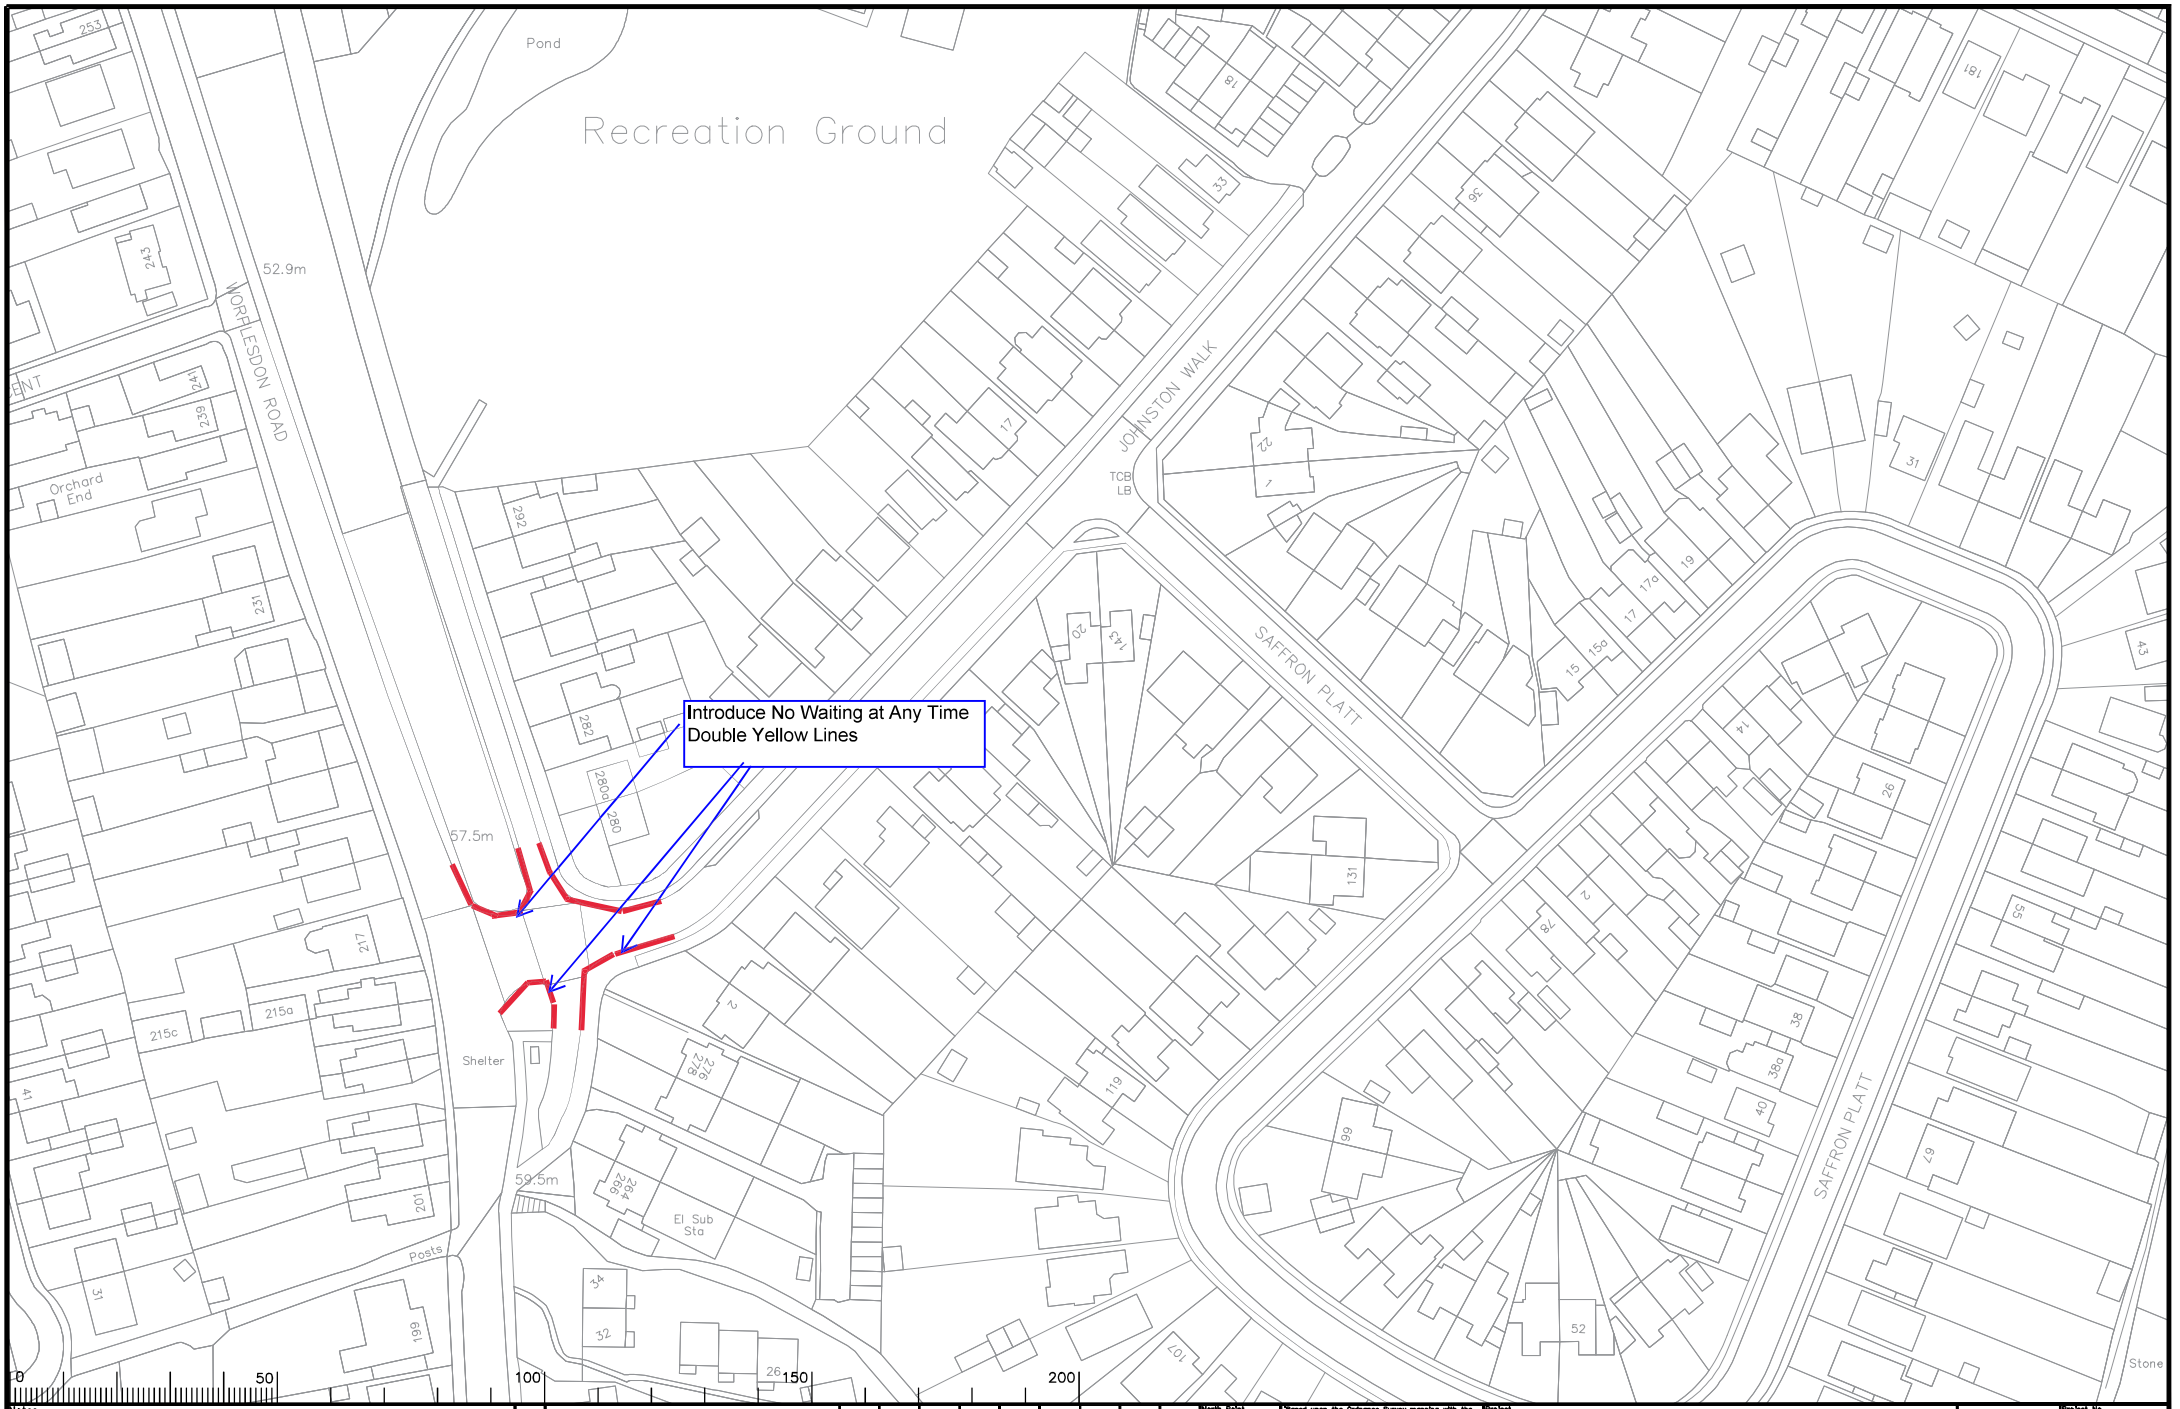

Notes

Drawing GFD 7

Johnston Walk / Worplesdon Road

Rev.	Description	Drwn	Sig.	Date	Chkd	Sig.	Date	Appr	Sig.	Date

Scale 1:1250

North Point

"Based upon the Ordnance Survey mapping with the permission of the Controller of Her Majesty's Stationery Office © Crown copyright. Unauthorised reproduction infringes Crown copyright and may lead to prosecution or civil proceedings." Surrey County Council LA 076872 1998.

		Sig.	Date
Drawn by	RB	RB	03.23
Checked by originator	RH	RH	03.23
Approved by	ASH	DC	03.23

Project: GUILDFORD DPE
GUILDFORD

Drawing: IMPLEMENTED TRAFFIC ORDERS

SHEET OF

SURREY COUNTY COUNCIL

Project No. 3282/GUI
Contract Sheet No.
Drawing No. Y43
Rev. -
Classification AS MADE

A3

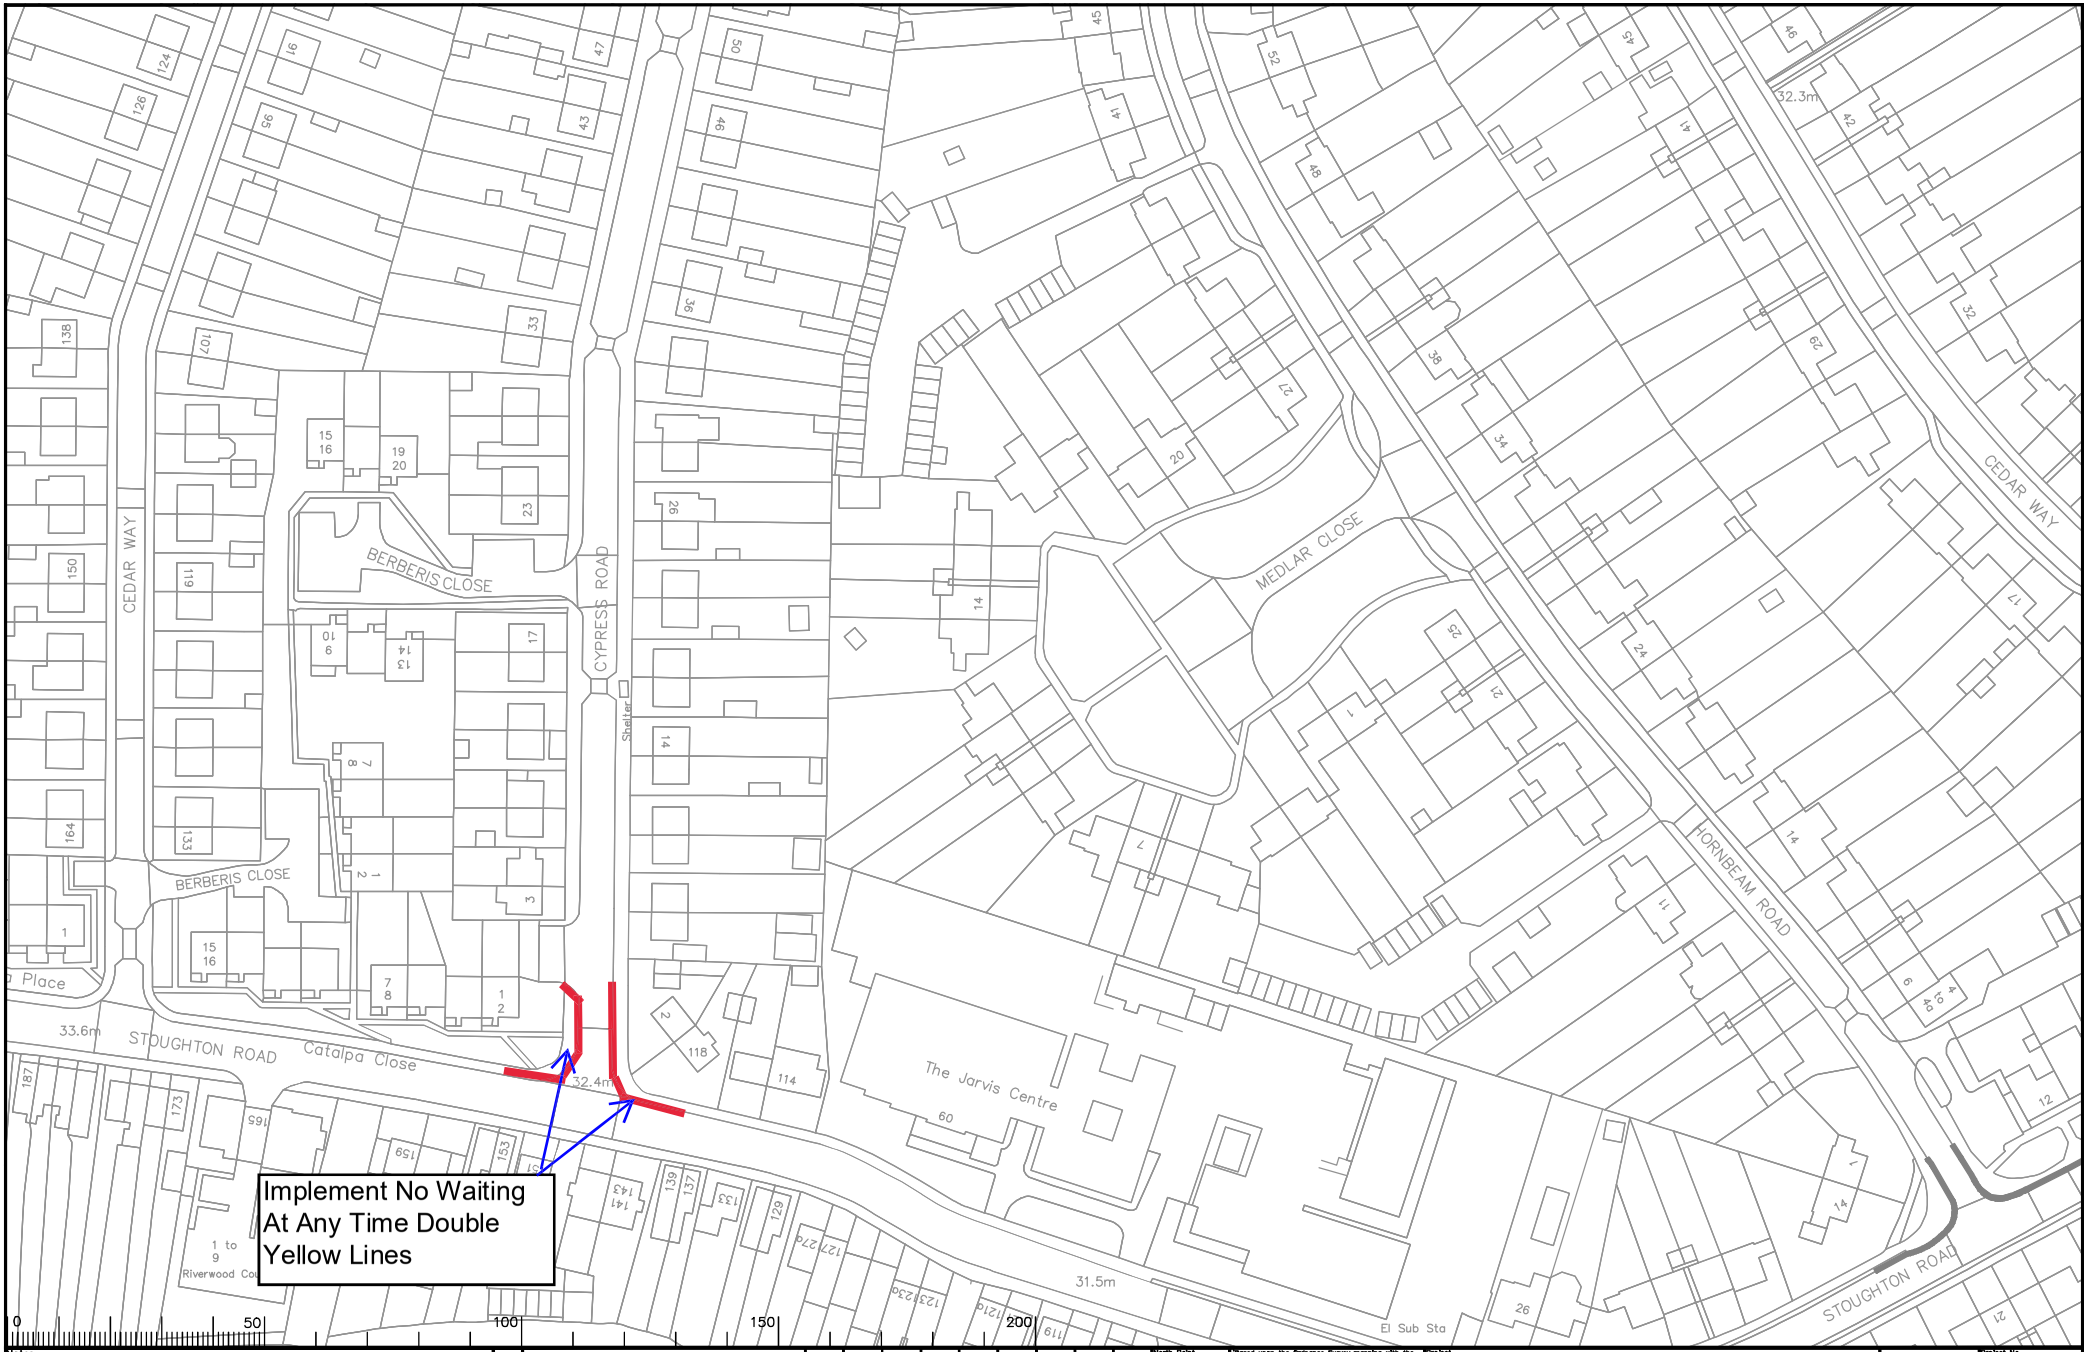

Notes

Drawing GFD 9
Cypress Road / Stoughton Road

Rev.	Description	Drwn	Sig.	Date	Chkd	Sig.	Date	Appr	Sig.	Date

Scale 1:1250

North Point

"Based upon the Ordnance Survey mapping with the permission of the Controller of Her Majesty's Stationery Office © Crown copyright. Unauthorised reproduction infringes Crown copyright and may lead to prosecution or civil proceedings." Surrey County Council LA 076872 1995.

		Sig.	Date
Drawn by	RB		RB 03.23
Checked by originator	RH		RH 03.23
Approved by	ASH		DC 03.23

Project: GUILDFORD DPE
GUILDFORD NORTH

Drawing: IMPLEMENTED TRAFFIC ORDERS

SHEET OF

SURREY COUNTY COUNCIL

Project No. 3282/GUI
Contract Sheet No.
Drawing No. AB46
Rev. -
Classification AS MADE

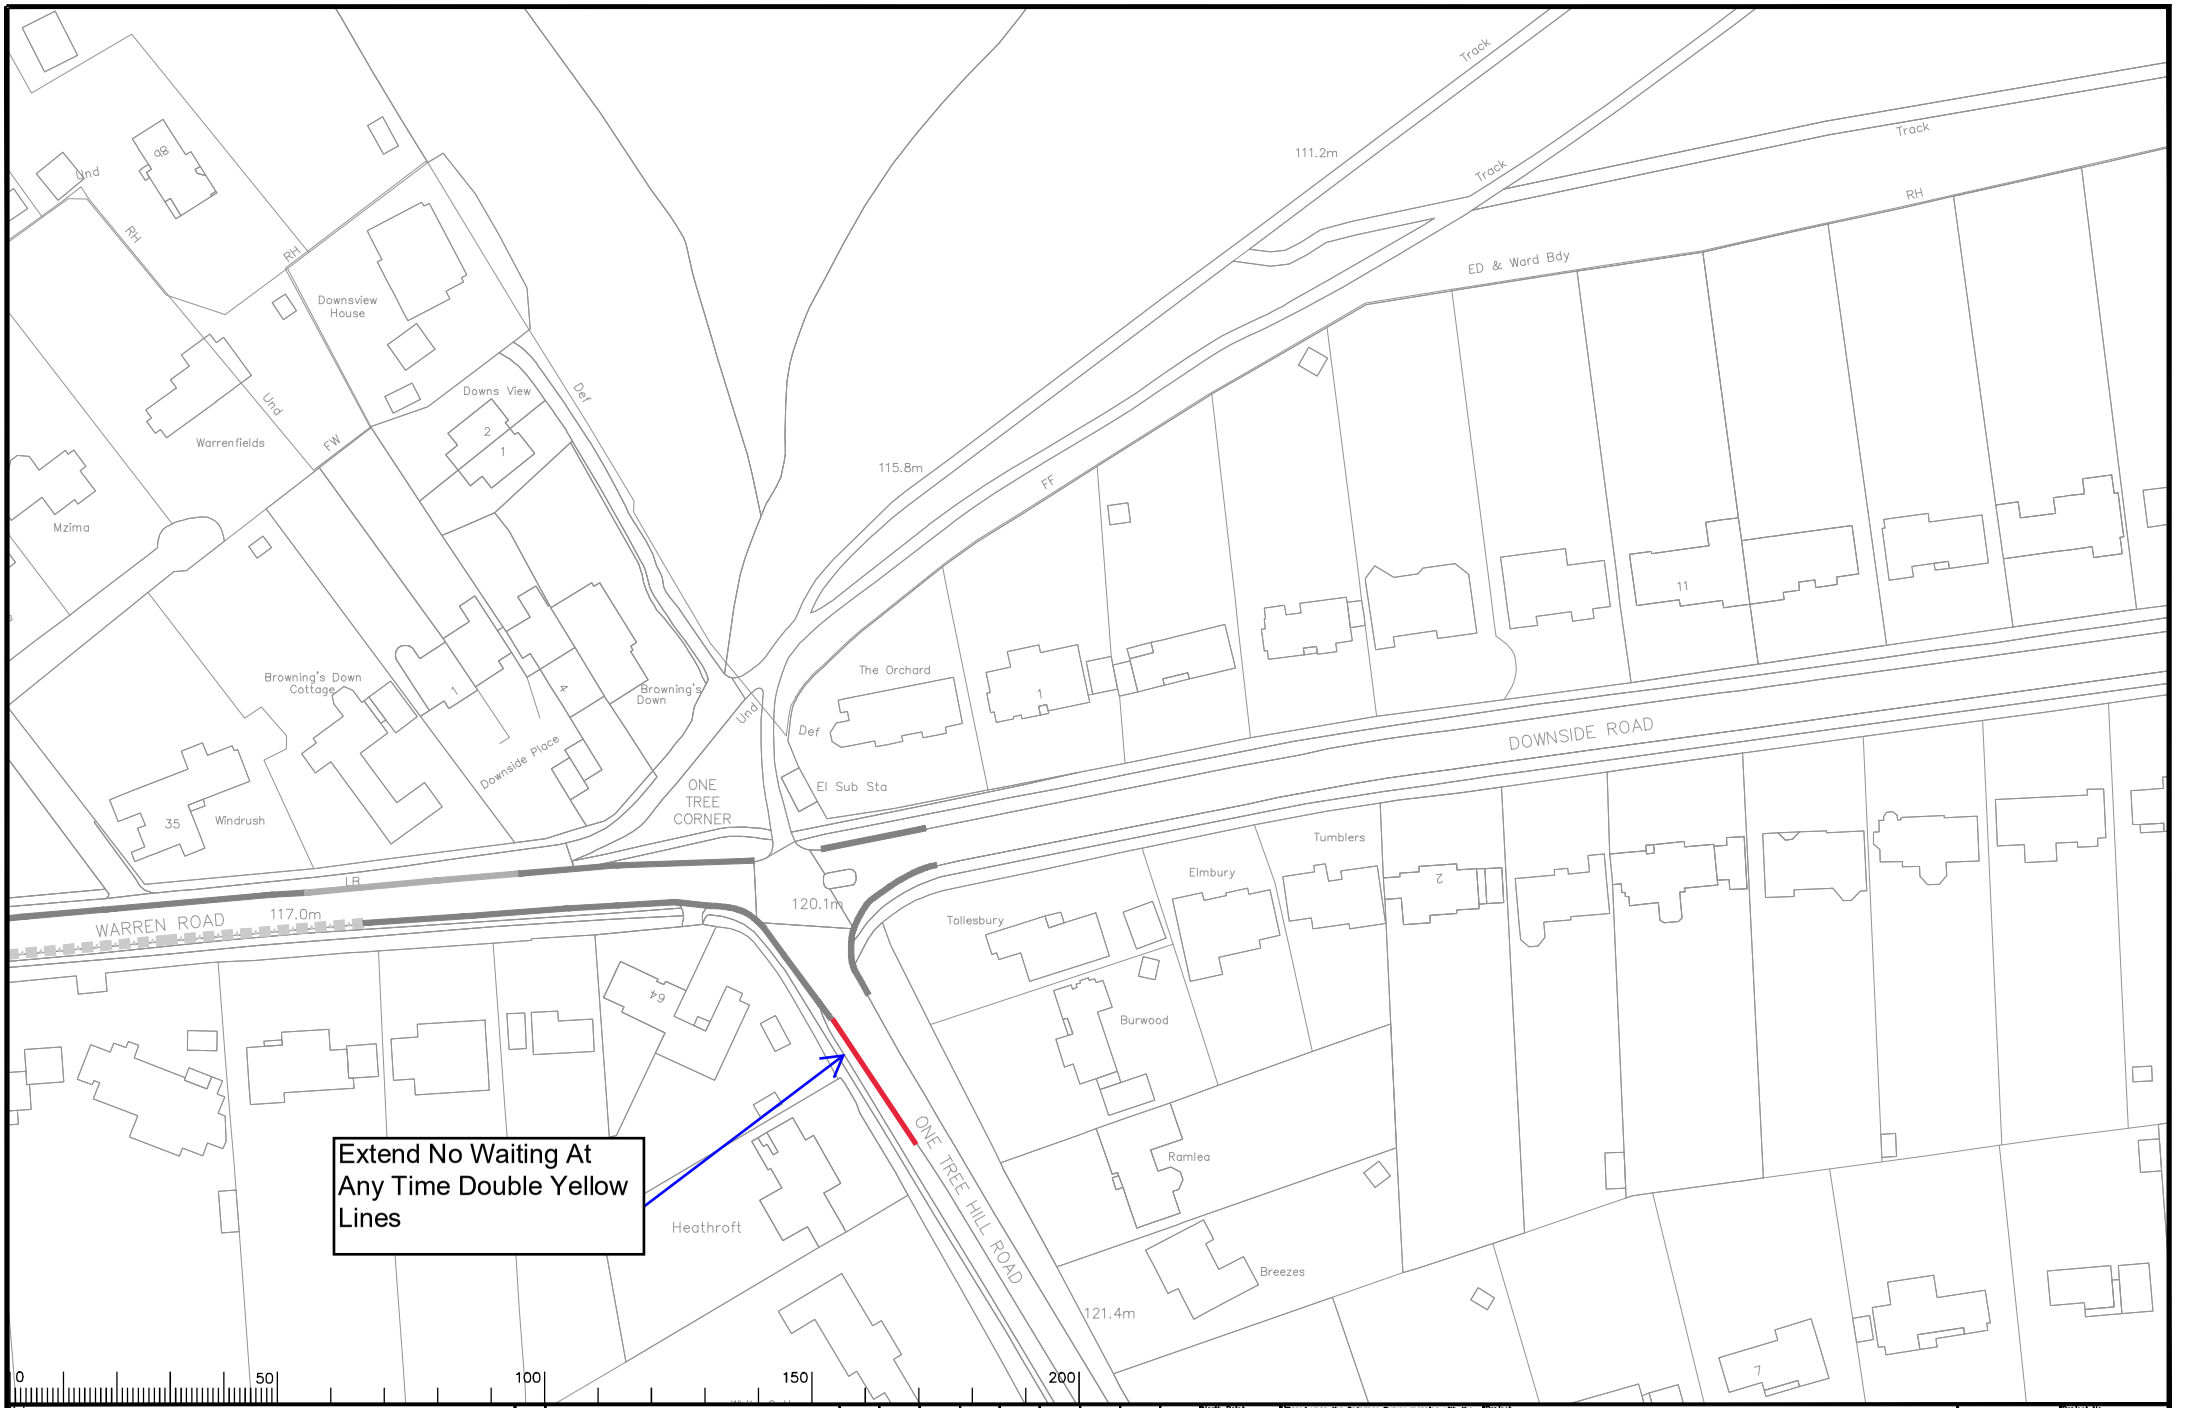

Notes

Drawing GFD 14
One Tree Hill Road, Guildford

Rev.	Description	Drwn	Sig.	Date	Chkd	Sig.	Date	Appr	Sig.	Date

Scale 1:1250

North Point

'Based upon the Ordnance Survey mapping with the permission of the Controller of Her Majesty's Stationery Office © Crown copyright. Unauthorised reproduction infringes Crown copyright and may lead to prosecution or civil proceedings.' Surrey County Council LA 078872 1998.

Drawn by	RB	Sig. RB	Date 03.23
Checked by originator	RH	Sig. RH	Date 03.23
Approved by	ASH	Sig. DC	Date 03.23

Project: GUILDFORD DPE
GUILDFORD

Drawing: IMPLEMENTED TRAFFIC ORDERS

SHEET OF

SURREY COUNTY COUNCIL

Project No. 3282/GUI
Contract
Sheet No.
Drawing No. AH53
Rev. -
Classification AS MADE

A3

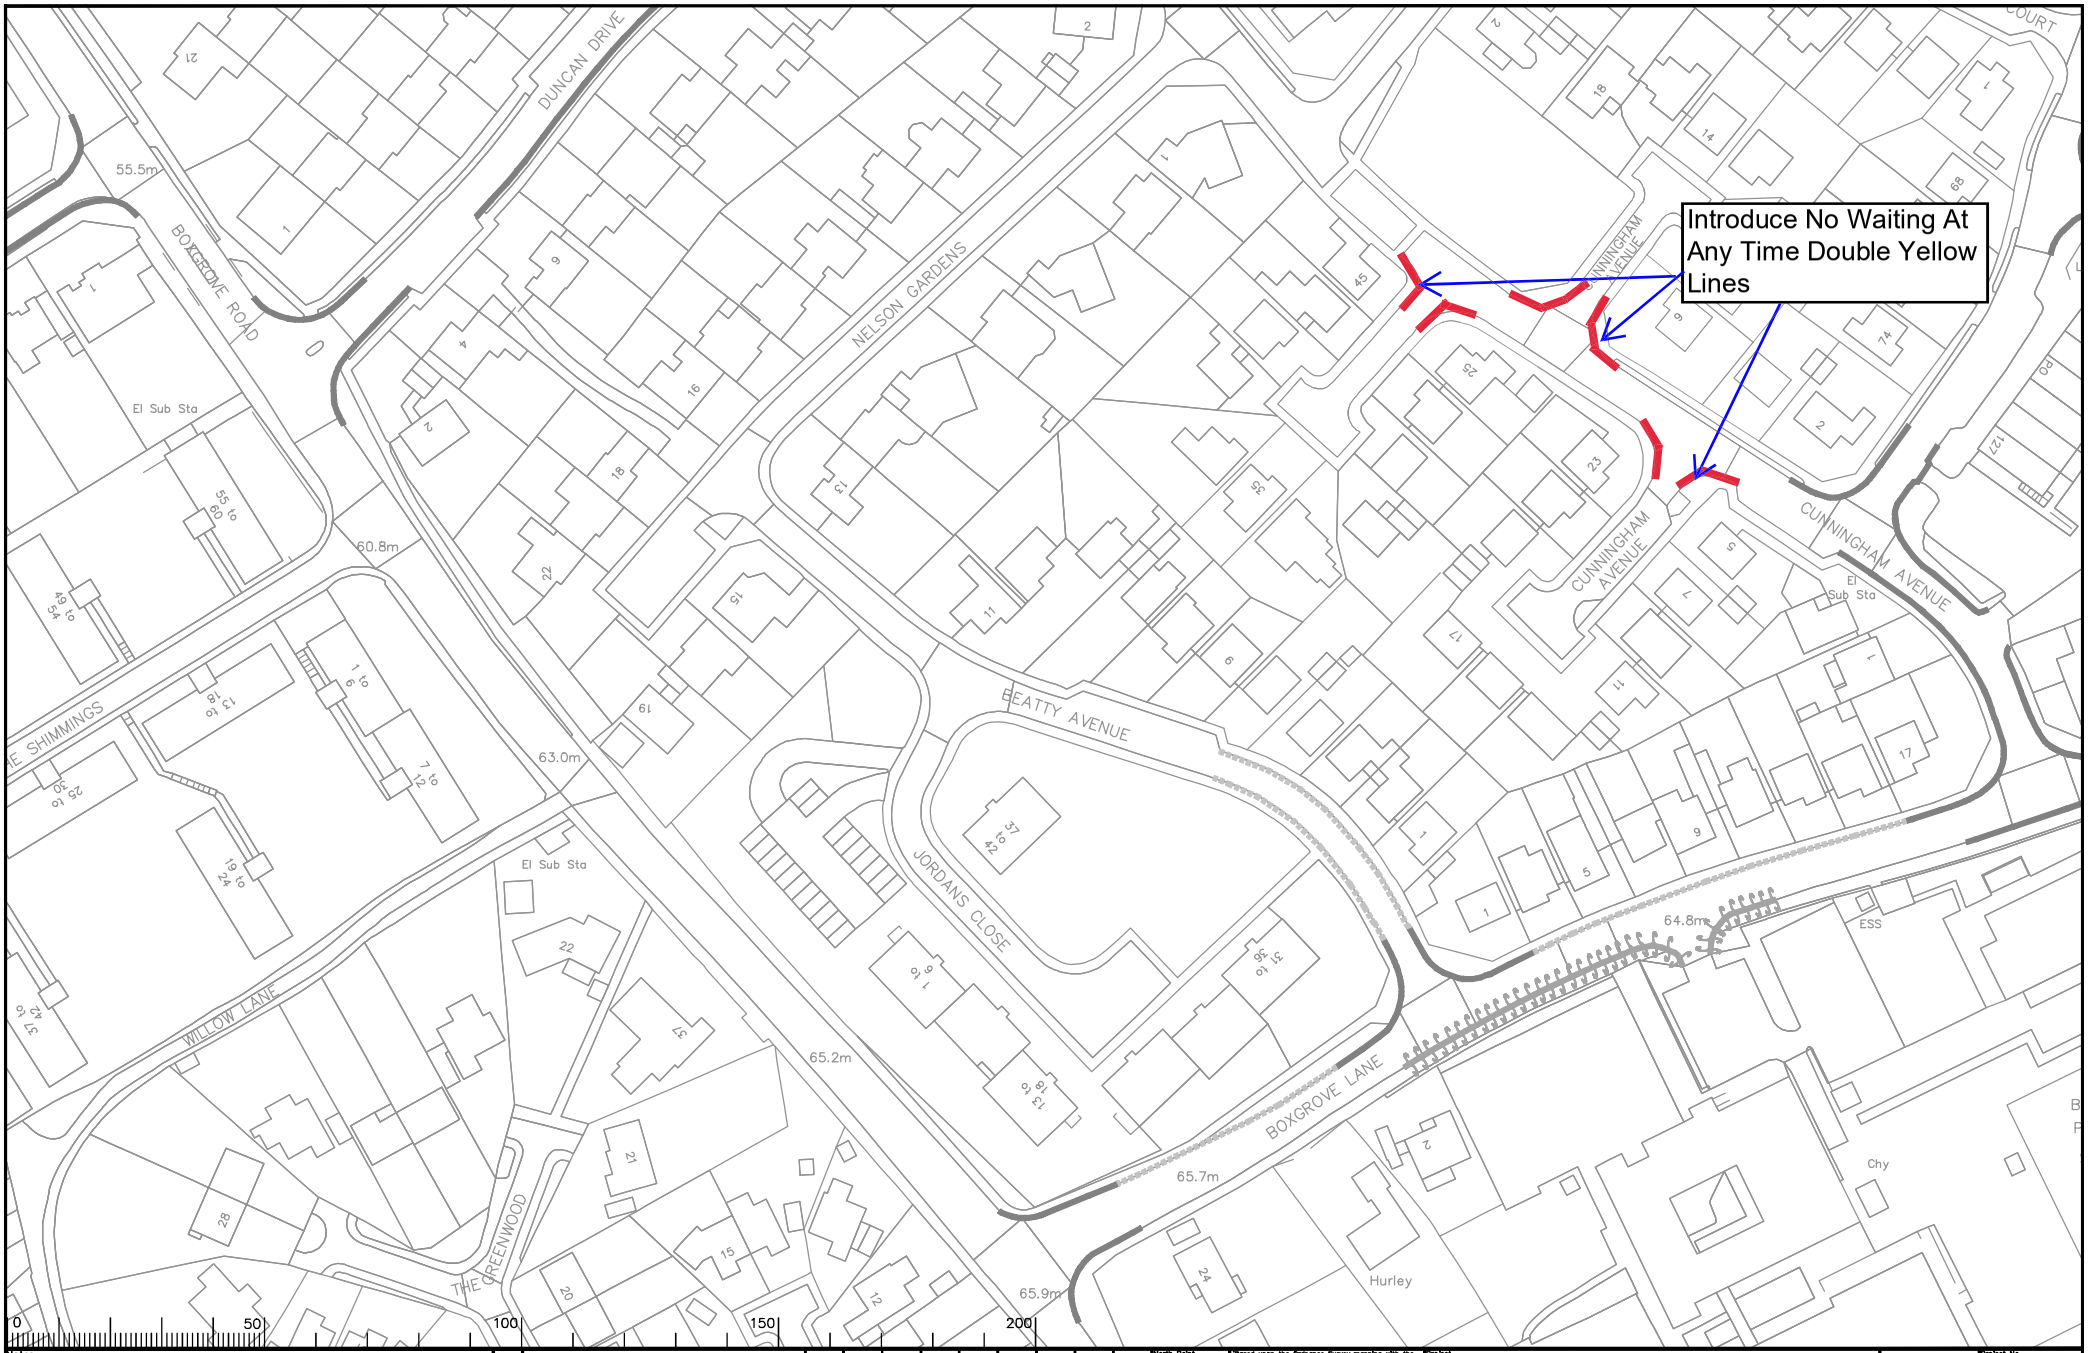

Notes

Drawing GFD 17
Cunningham Avenue

Rev.	Description	Drwn	Sig.	Date	Chkd	Sig.	Date	Appr	Sig.	Date

Scale 1:1250

North Point

"Based upon the Ordnance Survey mapping with the permission of the Controller of Her Majesty's Stationery Office © Crown copyright. Unauthorised reproduction infringes Crown copyright and may lead to prosecution or civil proceedings." Surrey County Council LA 076872 1995.

		Sig.	Date
Drawn by	RB	RB	03.23
Checked by originator	RH	RH	03.23
Approved by	DC	DC	03.23

Project: GUILDFORD DPE
GUILDFORD

Drawing: IMPLEMENTED TRAFFIC ORDERS

SHEET OF

SURREY COUNTY COUNCIL

Project No. 3282/GUI
Contract
Sheet No.
Drawing No. AG49
Rev. -
Classification AS MADE

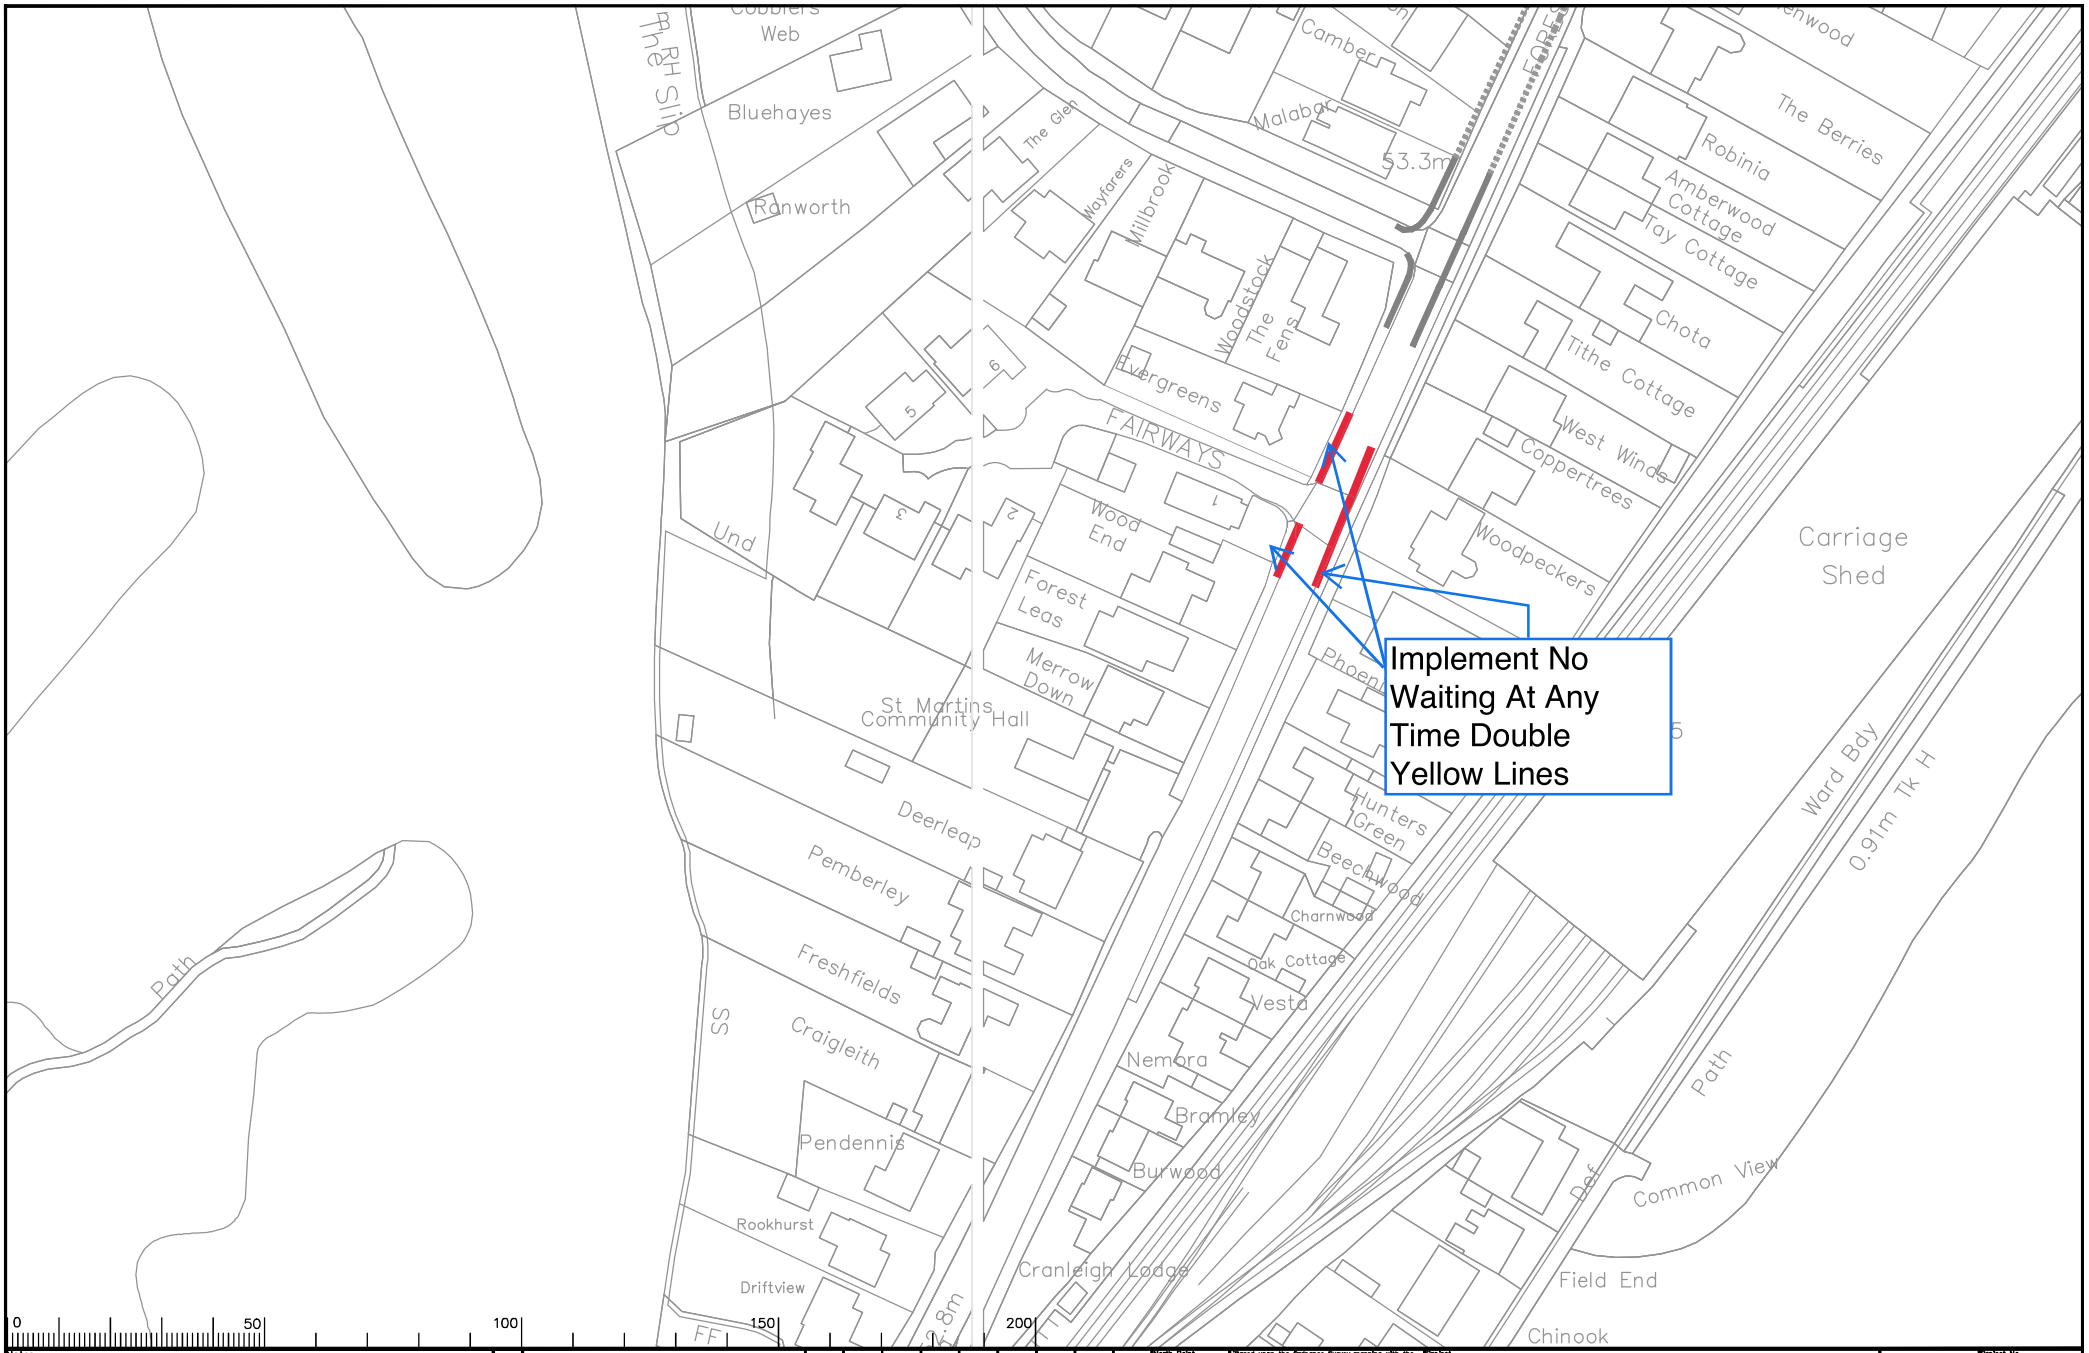

Notes

Drawing GFD 31 - Forest Road, Effingham Junction

Rev.	Description	Drwn	Sig.	Date	Chkd	Sig.	Date	Appr	Sig.	Date

Scale 1:1250

North Point

"Based upon the Ordnance Survey mapping with the permission of the Controller of Her Majesty's Stationery Office © Crown copyright. Unauthorised reproduction infringes Crown copyright and may lead to prosecution or civil proceedings." Surrey County Council LA 076872 1995.

		Sig.	Date
Drawn by	RB	RB	03.23
Checked by originator	RH	RH	03.23
Approved by	DC	DC	03.23

Project: GUILDFORD DPE
EFFINGHAM JUNCTION

Drawing: IMPLEMENTED TRAFFIC ORDERS

SHEET OF

SURREY COUNTY COUNCIL

Project No.	3282/GUI
Contract	
Sheet No.	
Drawing No.	ZC29
Rev.	-
Classification	AS MADE

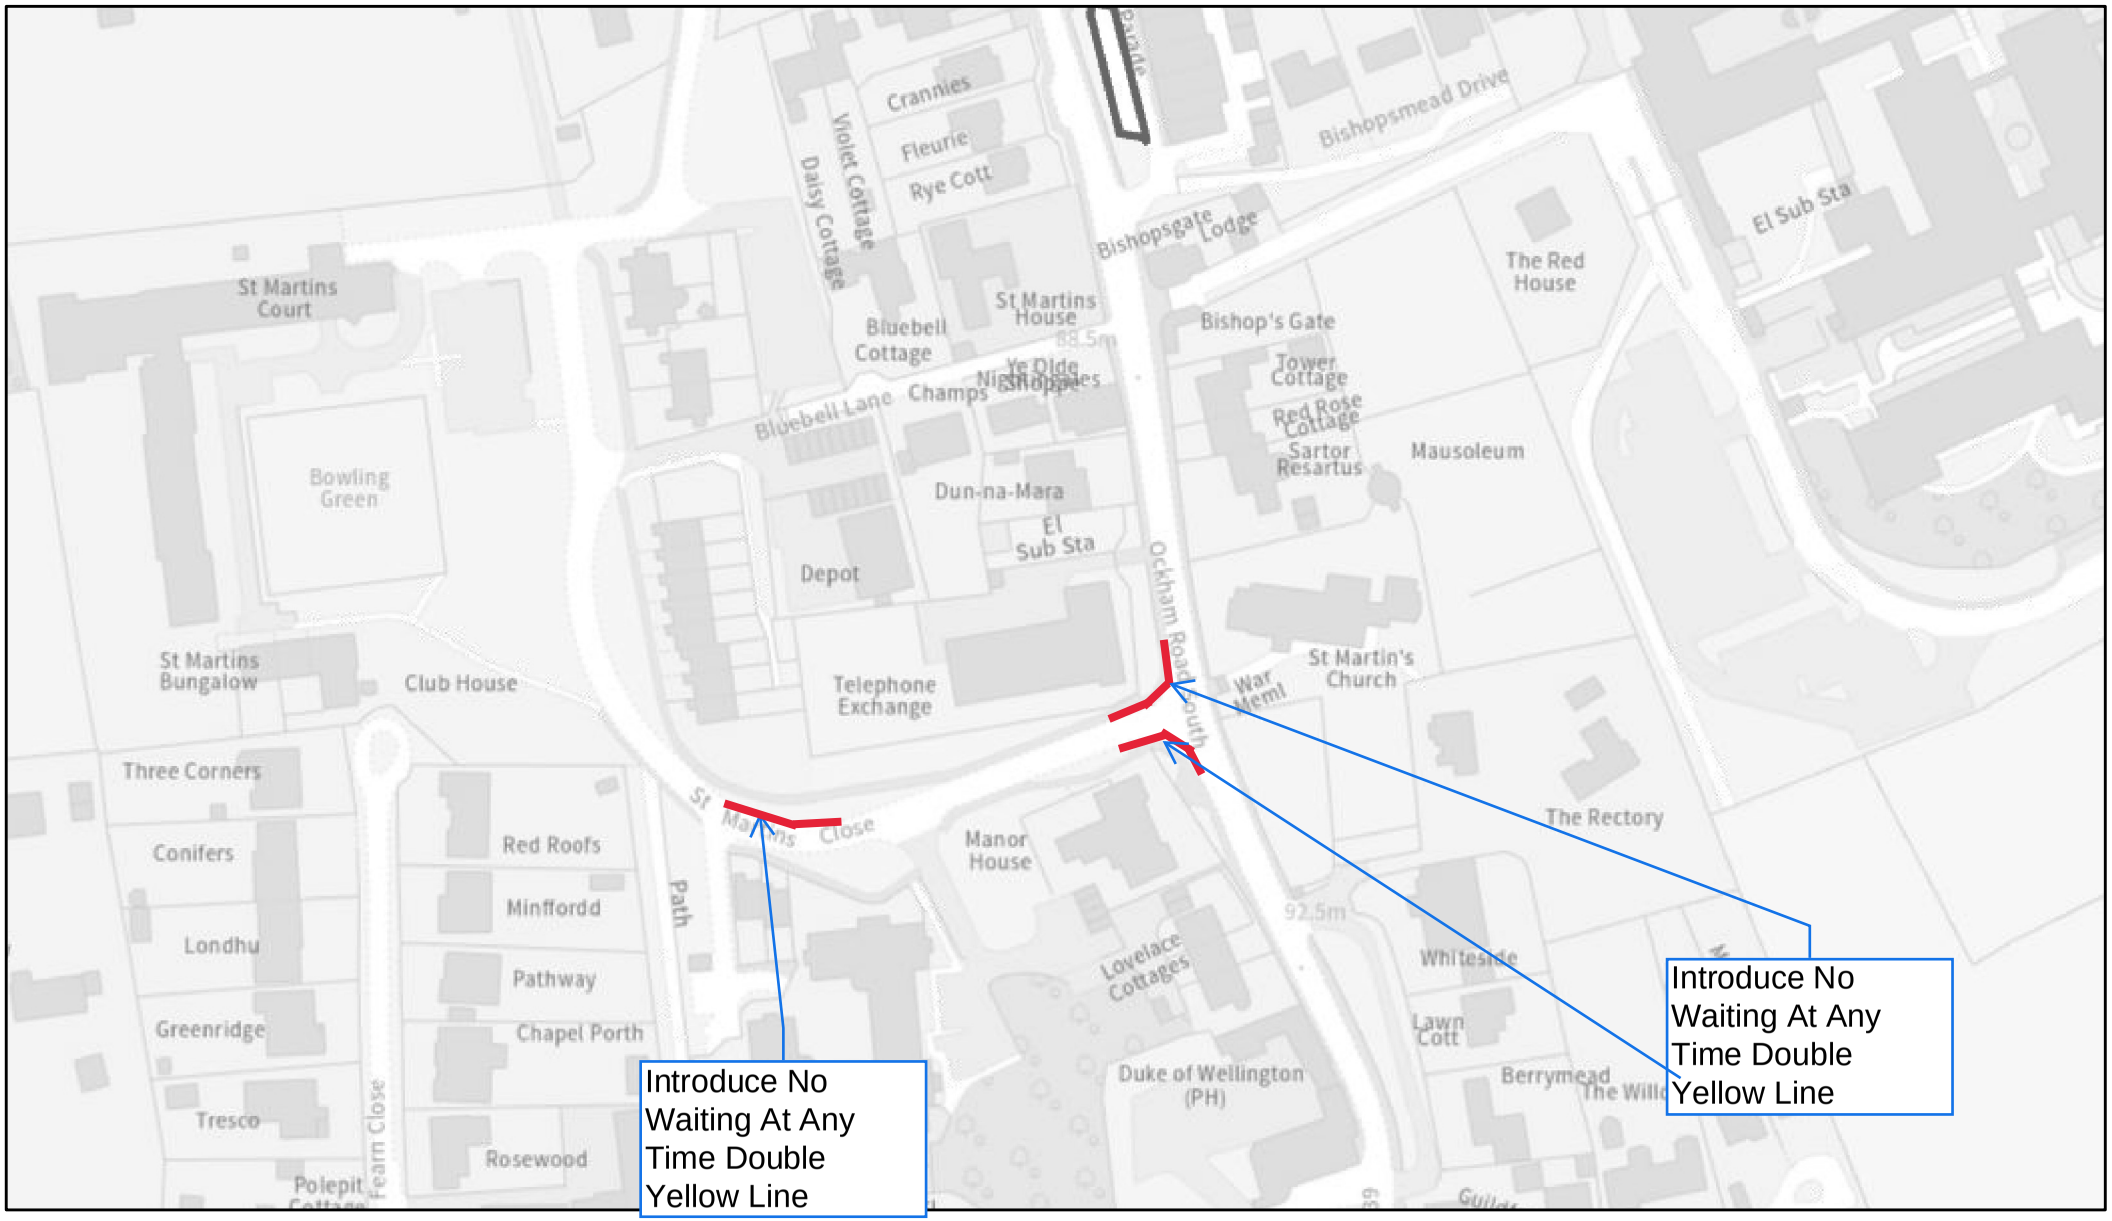

Drawing GFD 33 - St Martins Close, Horsley

1:1,654

0 0.01 0.03 0.05 mi

0 0.02 0.04 0.08 km

Surrey County Council Highways

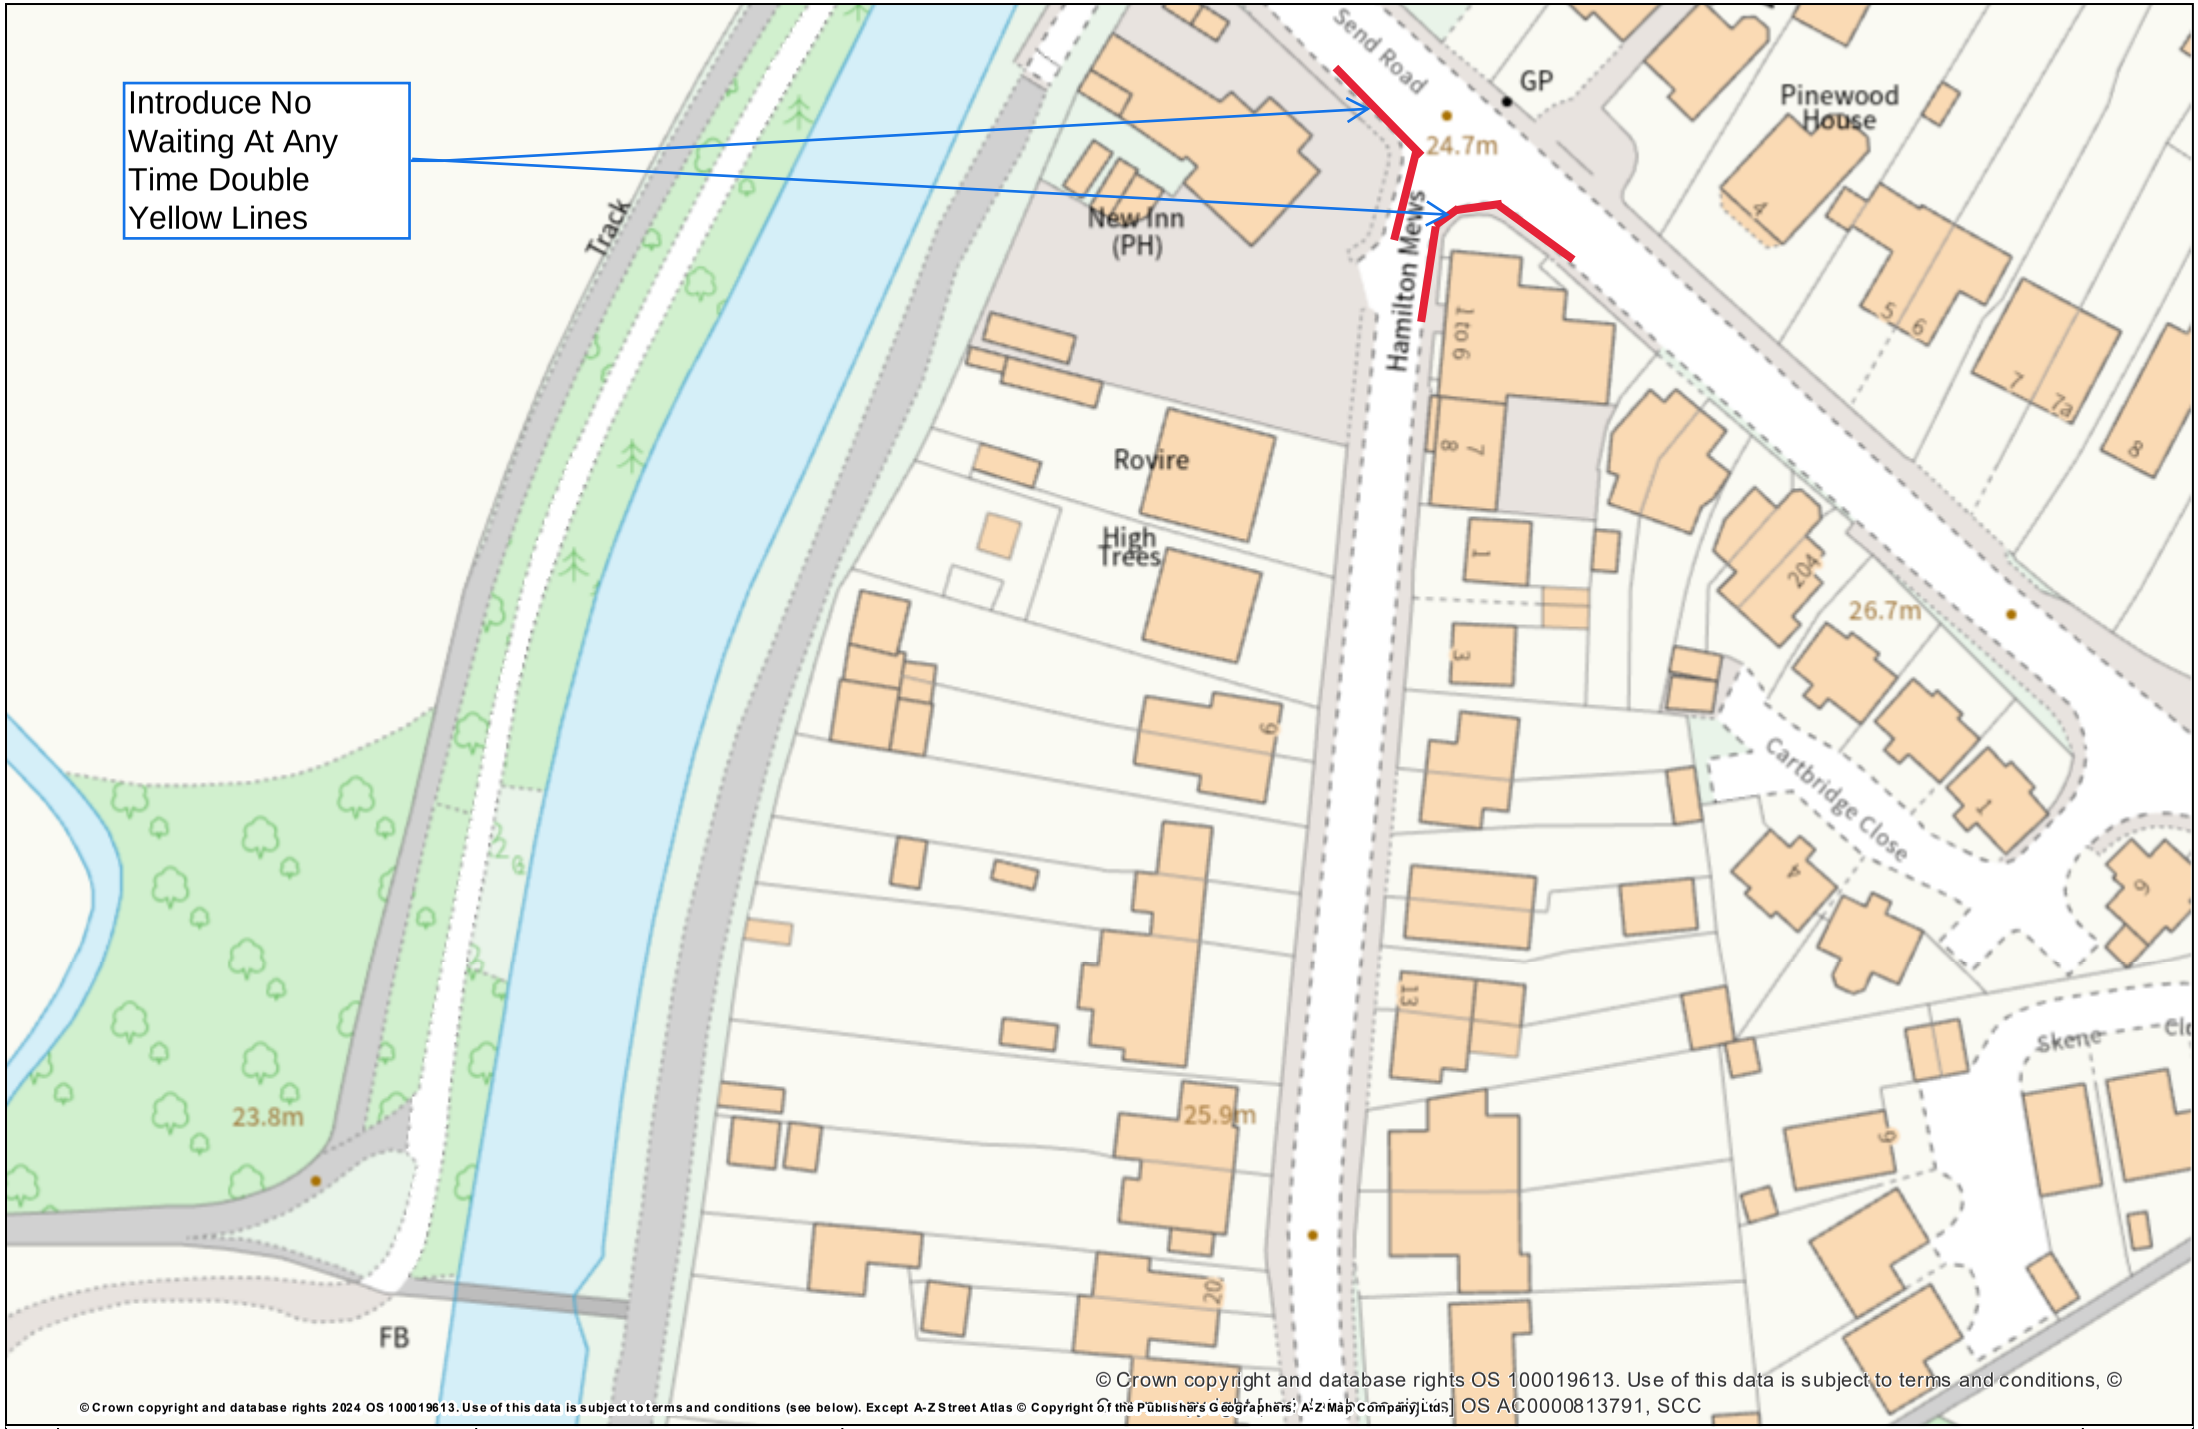

OS terms & conditions: You are granted a non-exclusive, royalty free, revocable licence solely to view the Licensed Data for non-commercial purposes for the period during which Surrey County Council makes it available. You are not permitted to copy, sub-license, distribute, sell or otherwise make available the Licensed Data to third parties in any form. Third party rights to enforce the terms of this licence shall be reserved to OS.

Printed By:	Double-click to edit
Printed On:	
Project No:	
Scale:	1:827 Original Size A4

Drawing GFD 39
Send Road / Potters Lane, Send

SURREY COUNTY COUNCIL

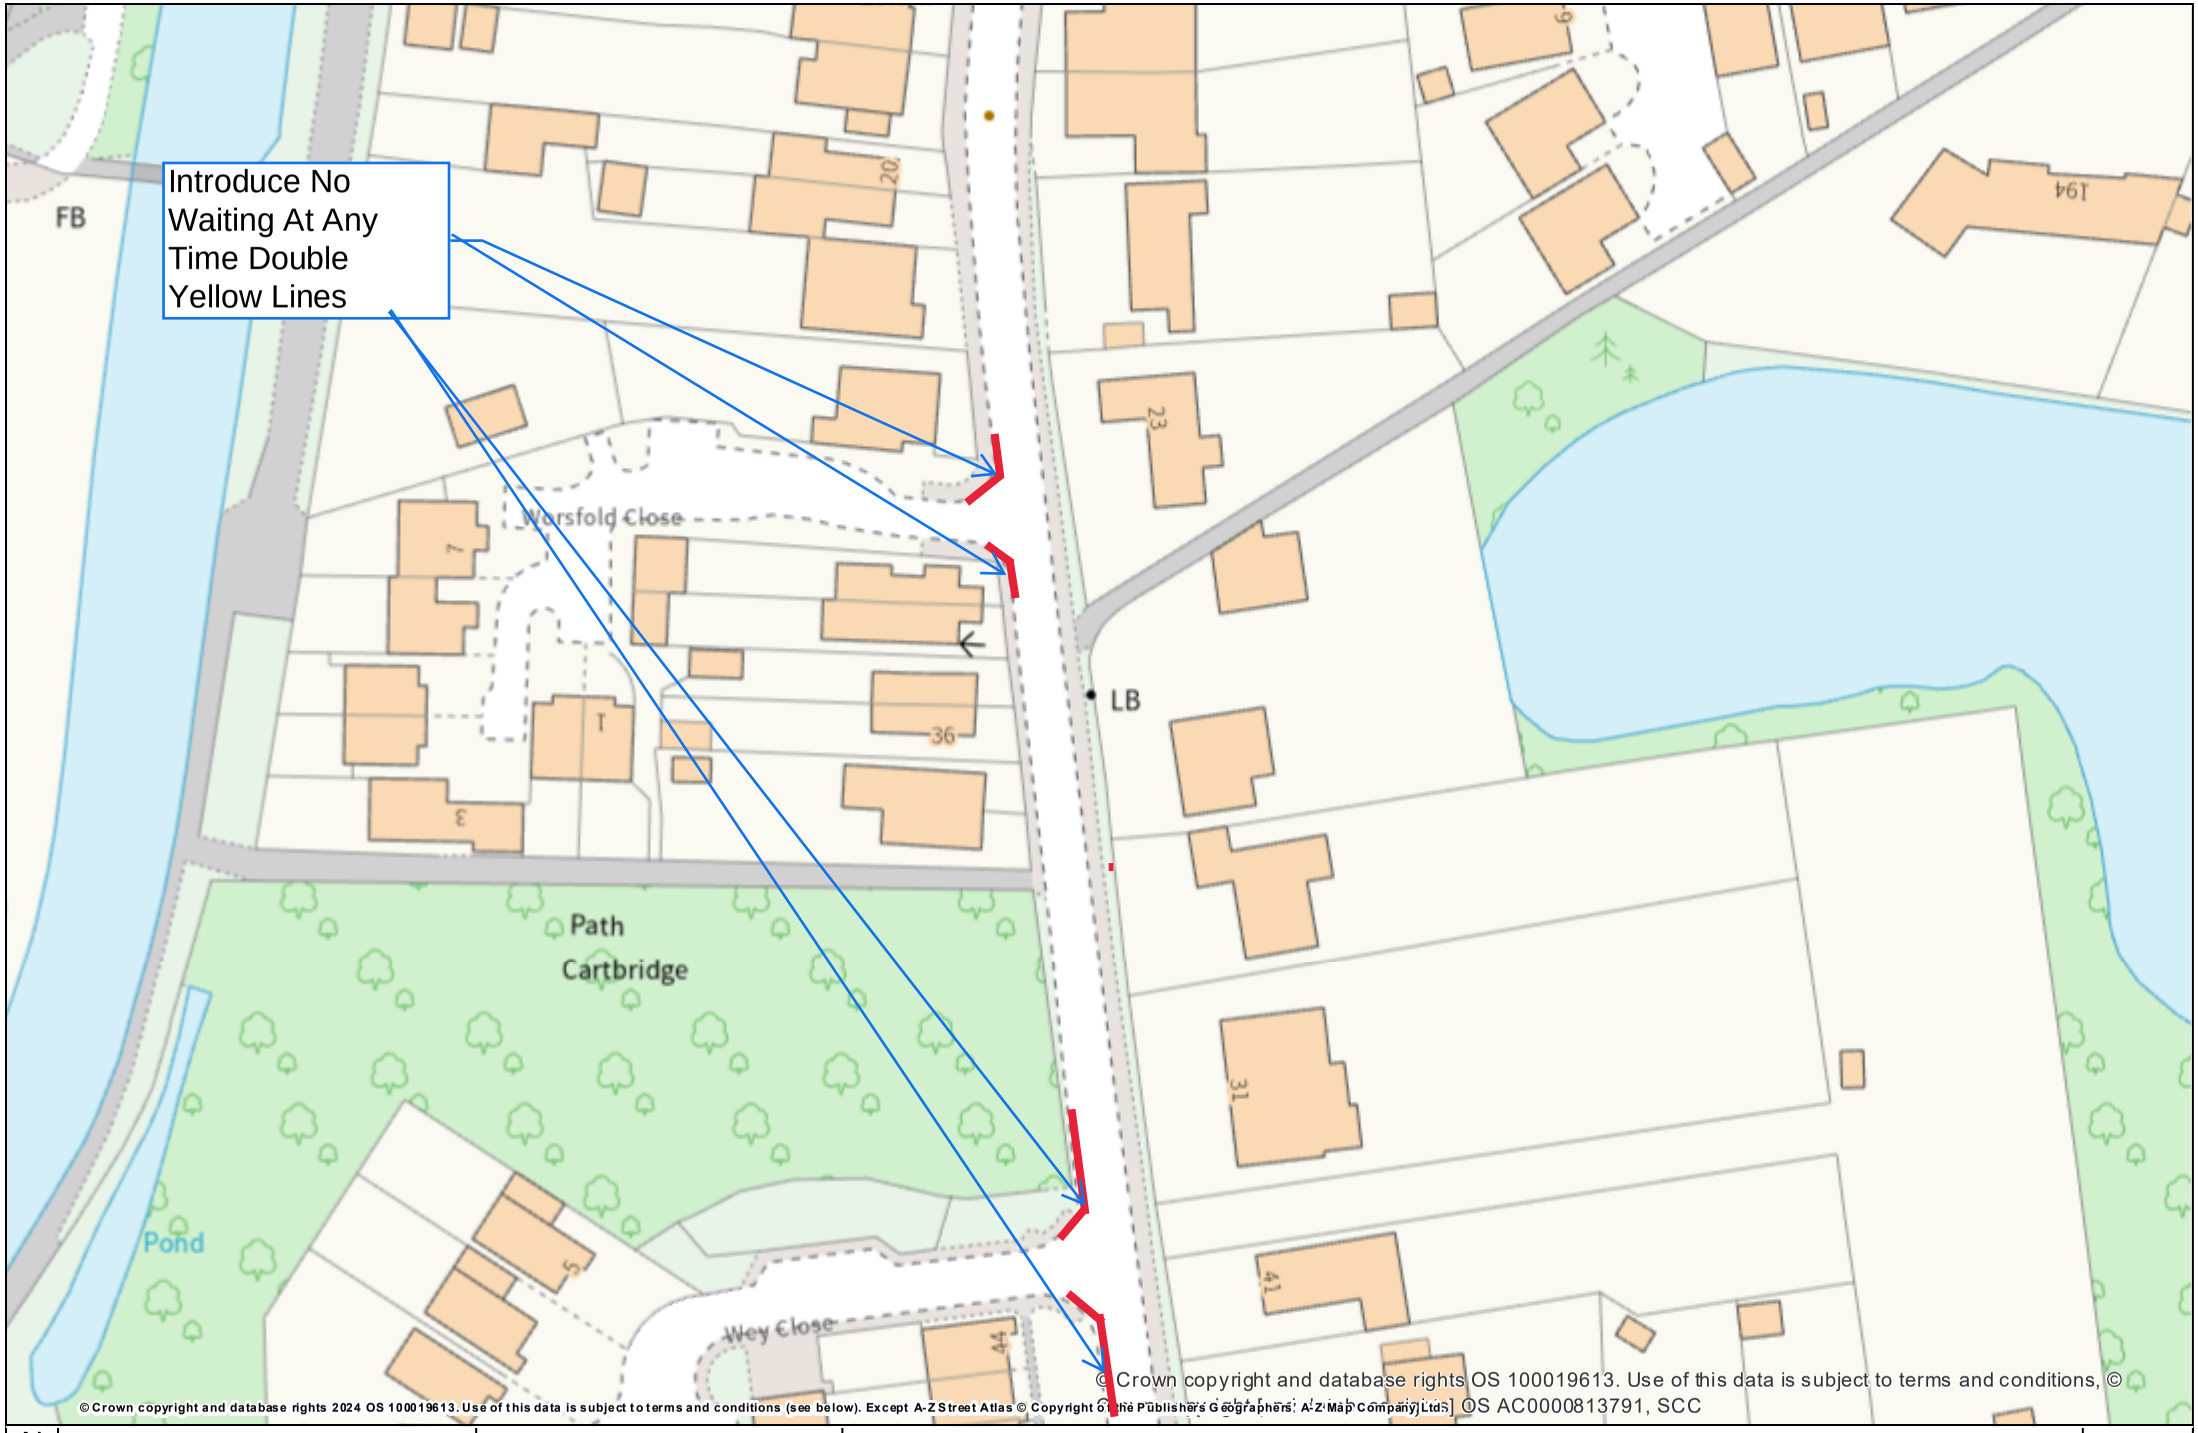

© Crown copyright and database rights 2024 OS 100019613. Use of this data is subject to terms and conditions (see below). Except A-Z Street Atlas © Copyright of the Publishers Geographers' A-Z Map Company Ltd.

N

OS terms & conditions: You are granted a non-exclusive, royalty free, revocable licence solely to view the Licensed Data for non-commercial purposes for the period during which Surrey County Council makes it available. You are not permitted to copy, sub-license, distribute, sell or otherwise make available the Licensed Data to third parties in any form. Third party rights to enforce the terms of this licence shall be reserved to OS.

Printed By:	Double-click to edit
Printed On:	
Project No:	
Scale:	1:827 Original Size A4

Drawing GFD 40
Potters Lane, Send

SURREY COUNTY COUNCIL

© Crown copyright and database rights 2024 OS 100019613. Use of this data is subject to terms and conditions (see below). Except A-Z Street Atlas © Copyright of the Publishers Geographers' A-Z Map Company Ltd.

N

OS terms & conditions: You are granted a non-exclusive, royalty free, revocable licence solely to view the Licensed Data for non-commercial purposes for the period during which Surrey County Council makes it available. You are not permitted to copy, sub-license, distribute, sell or otherwise make available the Licensed Data to third parties in any form. Third party rights to enforce the terms of this licence shall be reserved to OS.

Printed By: Double-click to edit
Printed On:
Project No:
Scale: 1:1,654 Original Size A4

Drawing GFD 42 - School Lane, Normandy

SURREY COUNTY COUNCIL