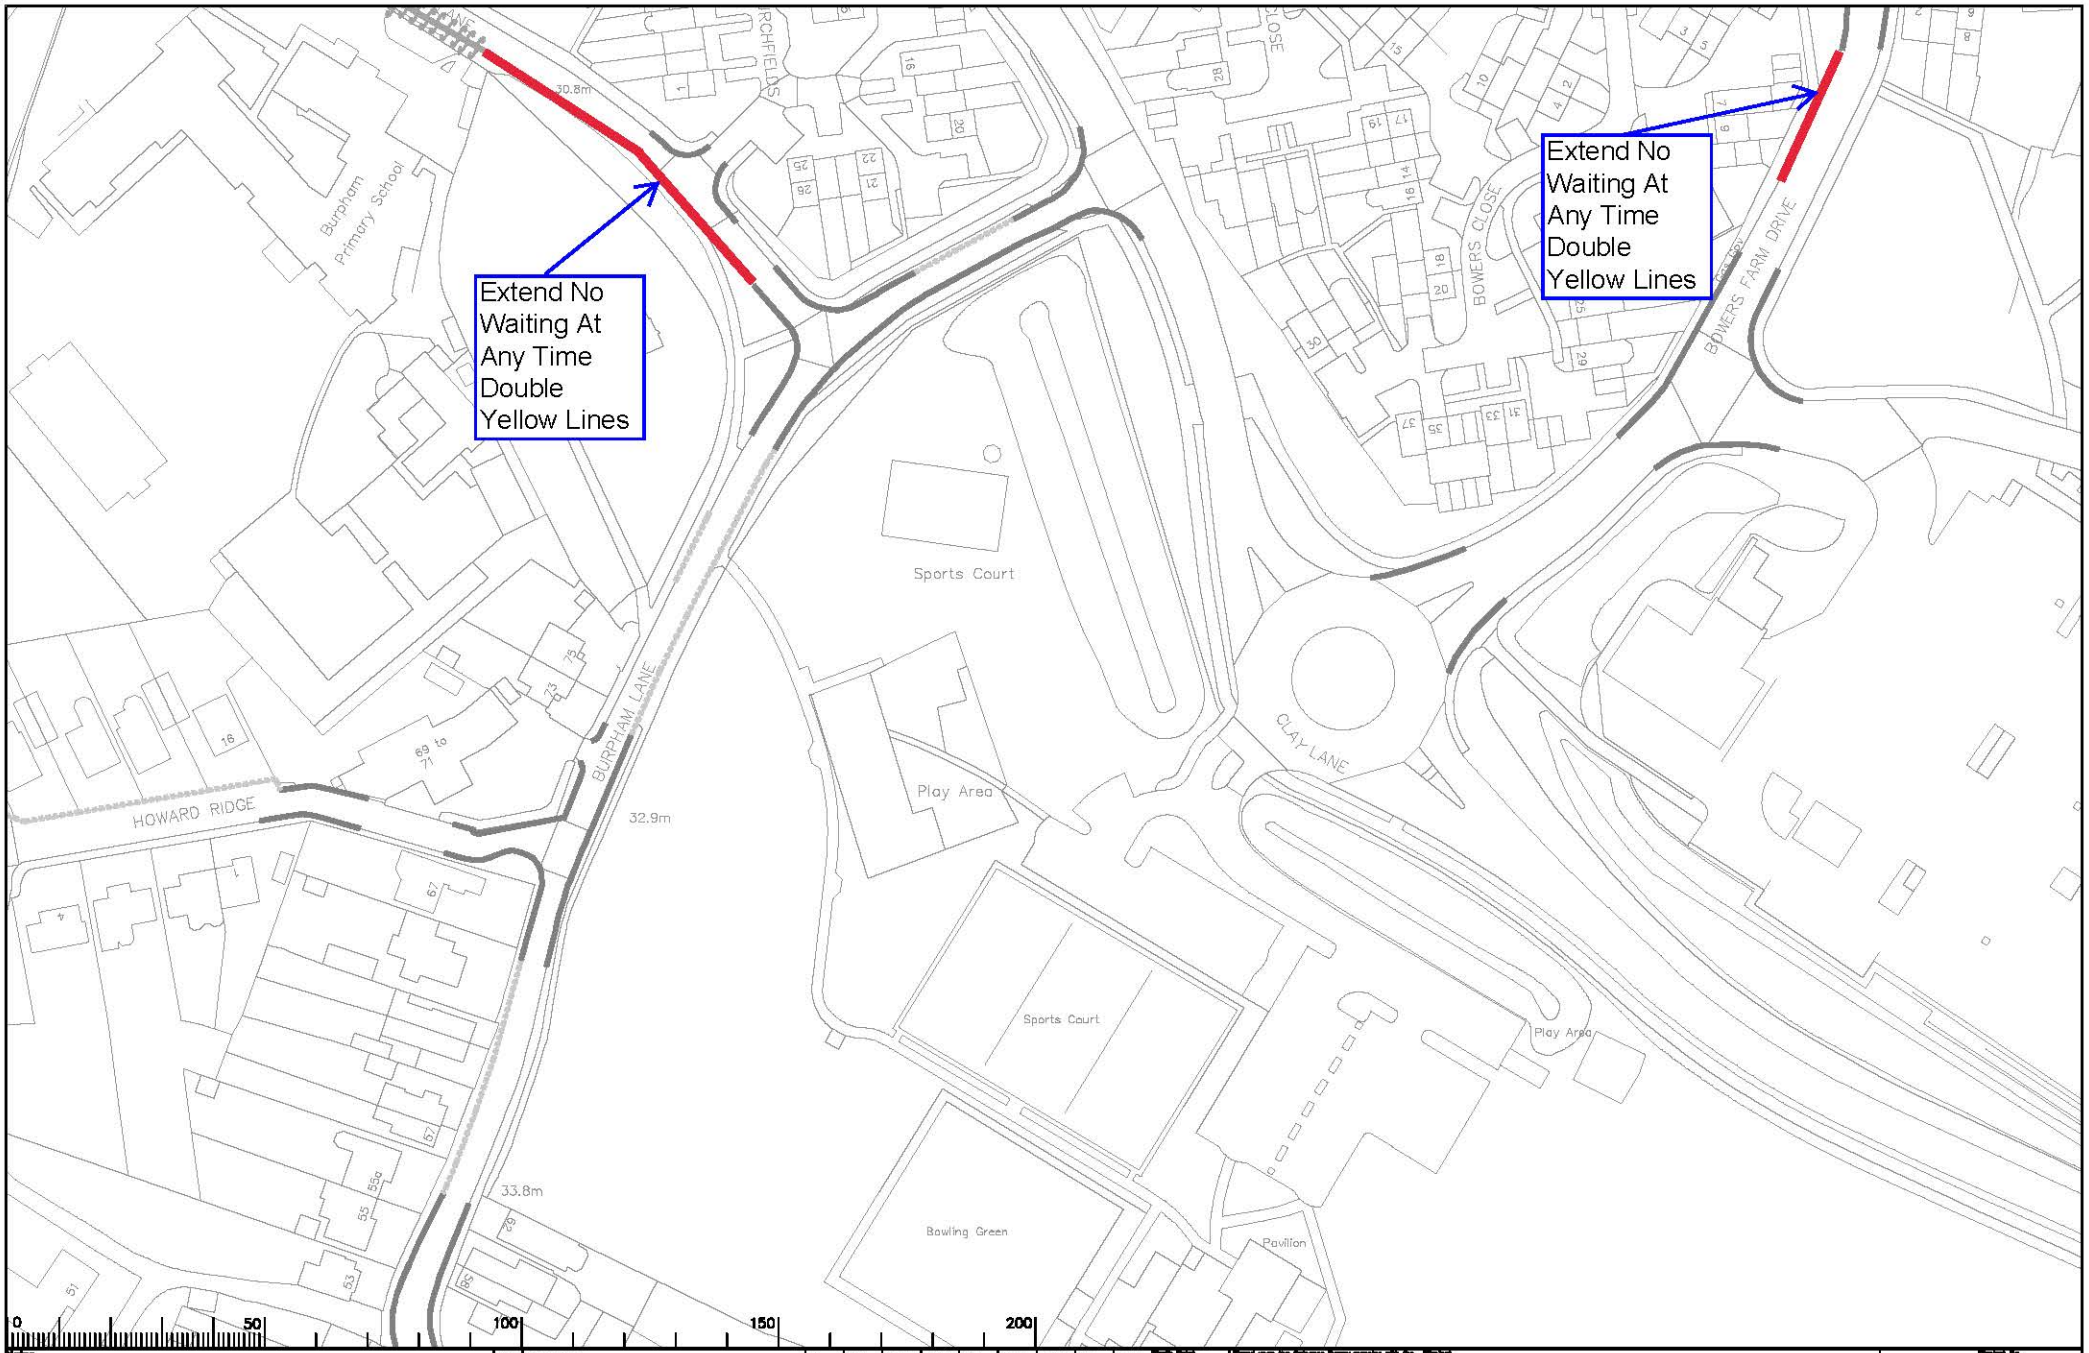

Drawing GFD 4
Burpham Lane / Bowers Farm Drive

Rev.	Description	Drawn	Sig.	Date	Chkd	Sig.	Date	Appr	Sig.	Date

Scale 1:1250

North Point

Project: GUILDFORD DPE
GUILDFORD EAST

Drawing: IMPLEMENTED TRAFFIC ORDERS

SURREY COUNTY COUNCIL

Project No. 3282/GUI
Drawing No. AG42
Rev. -
AS MADE

Introduce No Waiting At Any Time Double Yellow Lines

0 50 100 150 200

Notes

Drawing GFD 5
Levylsdene / Epsom Road

Rev.	Description	Drwn	Sig.	Date	Chkd	Sig.	Date	Appr	Sig.	Date

No Notes

Scale 1:1250

North Point

"Based upon the Ordinance Survey mapping with the permission of the Controller of Her Majesty's Stationery Office © Crown copyright. Unauthorised reproduction infringes Crown copyright and may lead to prosecution or civil proceedings." Surrey County Council LA 078272 1985.

Drawn by	RS	Sig. RS	Date 03.23
Checked by originator	RH	Sig. RH	Date 03.23
Approved by	ASH	Sig. DC	Date 03.23

Project
GUILDFORD DPE
GUILDFORD

Drawing
IMPLEMENTED TRAFFIC ORDERS

SHEET OF

SURREY COUNTY COUNCIL

Project No. 3282/GUI
Contract Sheet No.
Drawing No. AJ50
Rev. -
Classification AS MADE

A3

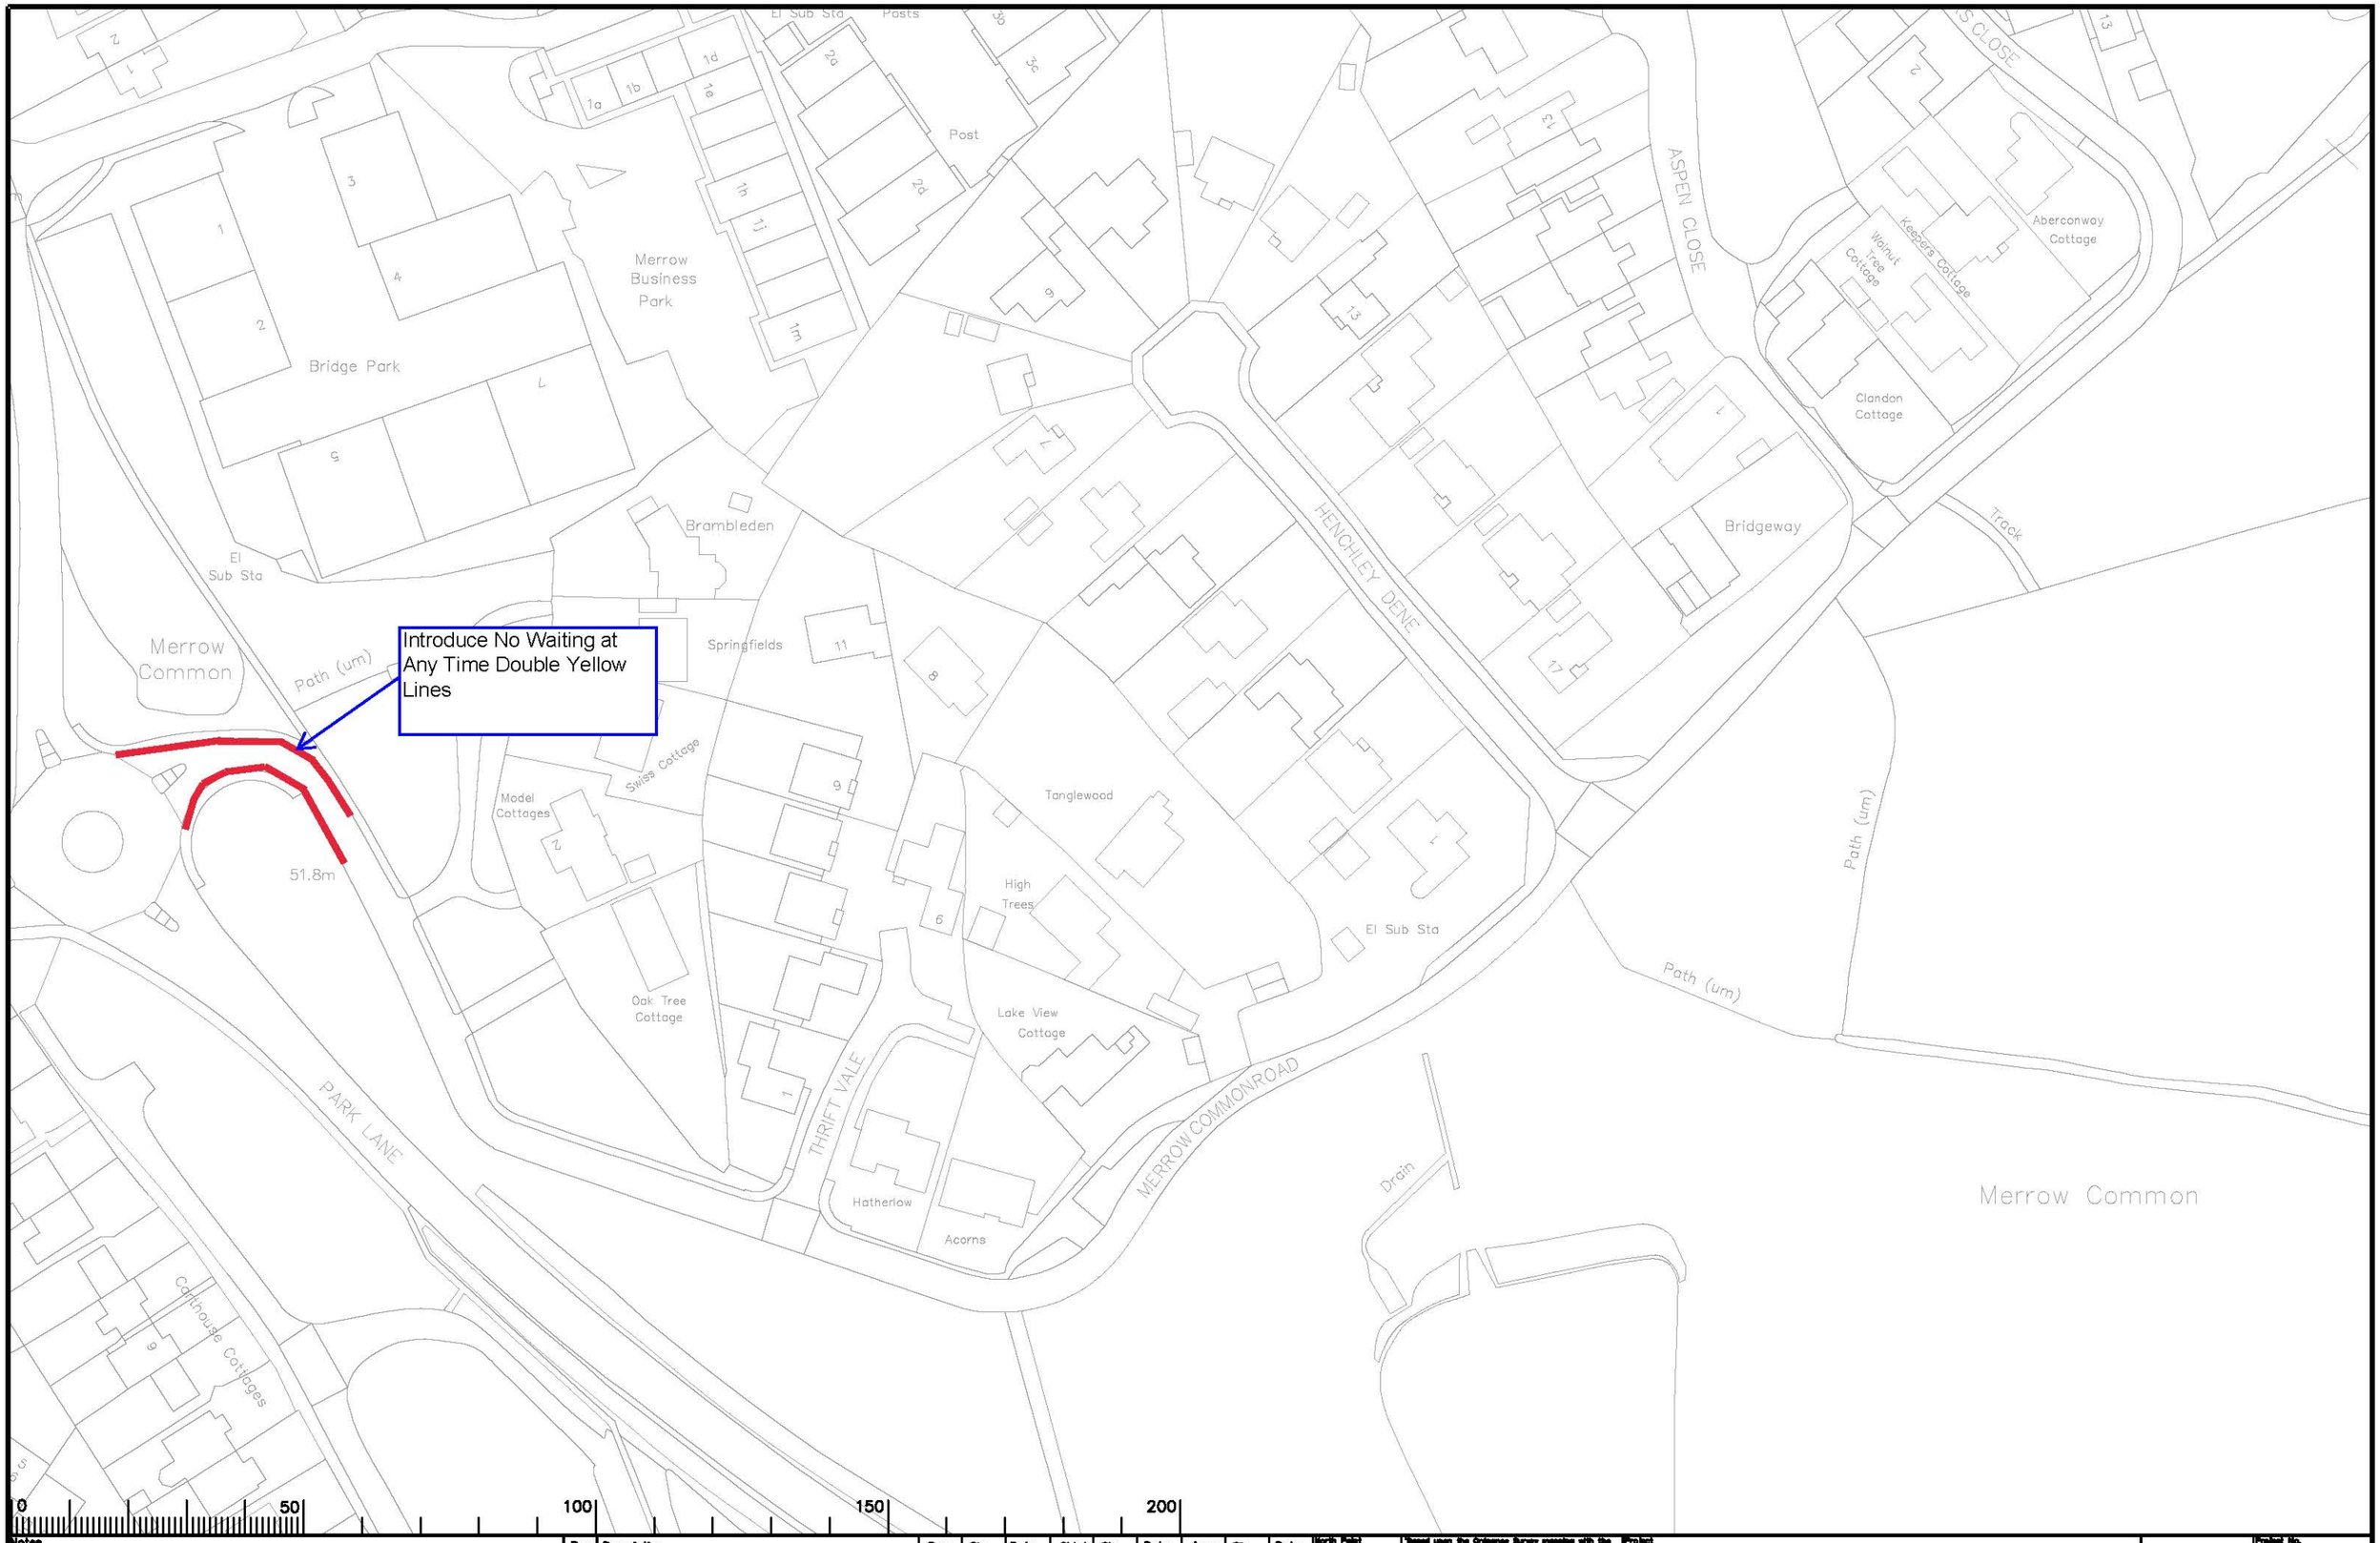

Notes

Drawing GFD 6
Merrow Common Road, Guildford

Rev.	Description	Drwn	Sig.	Date	Chkd	Sig.	Date	Appr	Sig.	Date

As Noted

Scale 1:1250

North Point

"Based upon the Ordnance Survey mapping with the permission of the Controller of Her Majesty's Stationery Office © Crown copyright. Unauthorised reproduction infringes Crown copyright and may lead to prosecution or civil proceedings." Surrey County Council LA 076972 1995.

Drawn by	RS	Sig. RS	Date 03.23
Checked by originator	RH	Sig. RH	Date 03.23
Approved by	ASH	Sig. DC	Date 03.23

Project
GUILDFORD DPE
GUILDFORD

Drawing
IMPLEMENTED TRAFFIC ORDERS

SHEET OF

SURREY COUNTY COUNCIL

Project No. 3282/GUI
Contract
Sheet No.
Drawing No. AJ45
Rev. -
Classification AS MADE

A3