# Public Footpath 81 (Limpsfield)
# Proposed Diversion

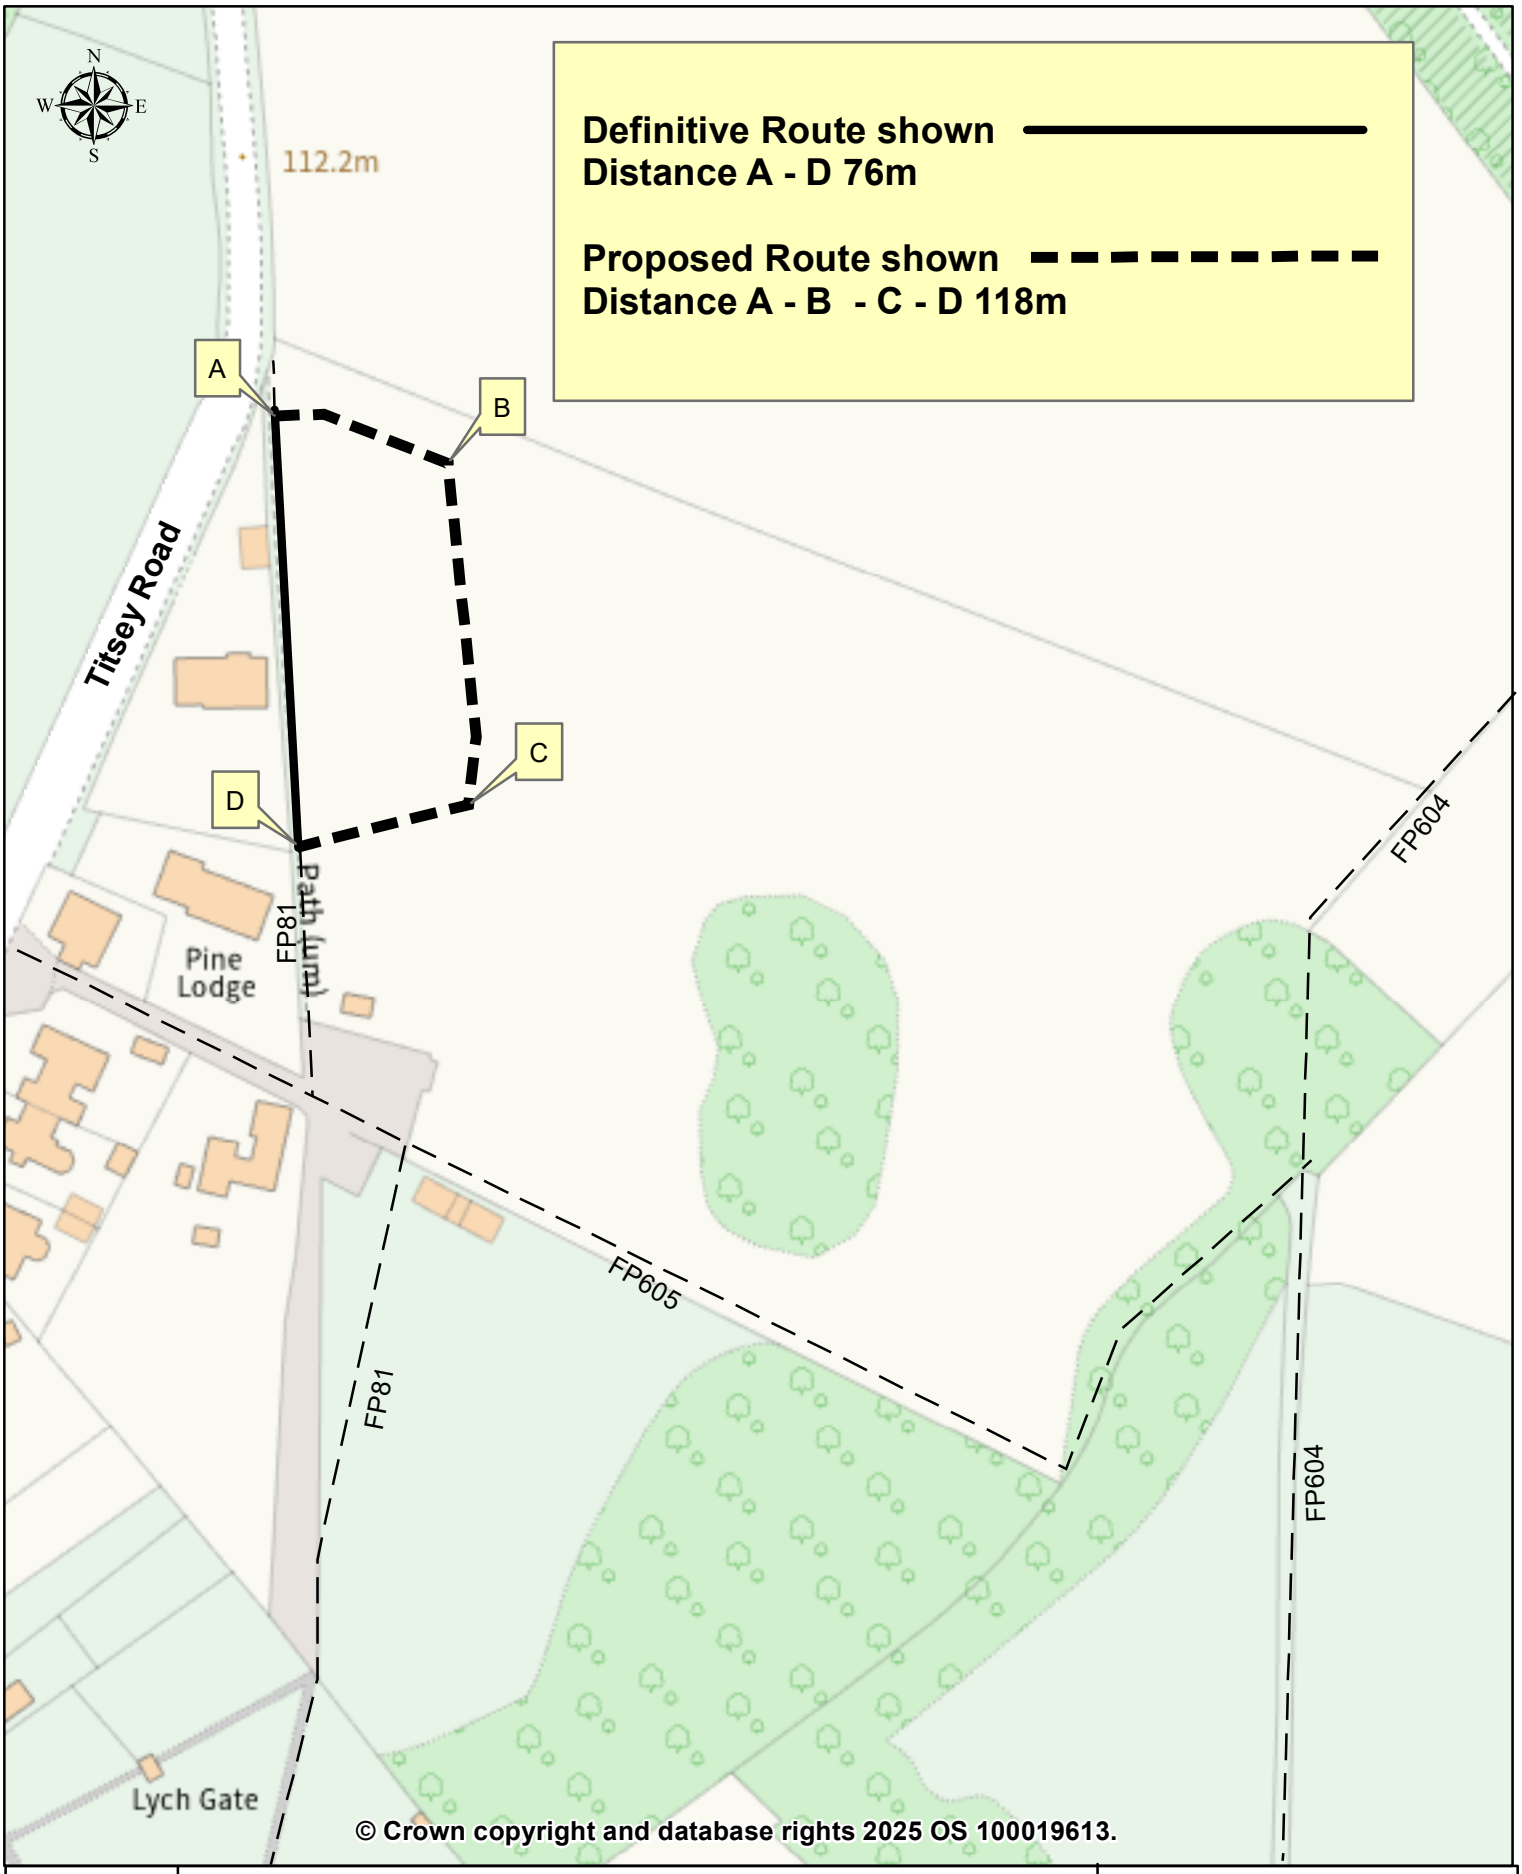


SURREY COUNTY COUNCIL

**District of Tandridge**
**Parish of Limpsfield**

Grid Ref at A: 540557 153549
Drawing No. 3/1/28/H49
Drawn by: AW 01/25
Scale: 1:1250 @ A4