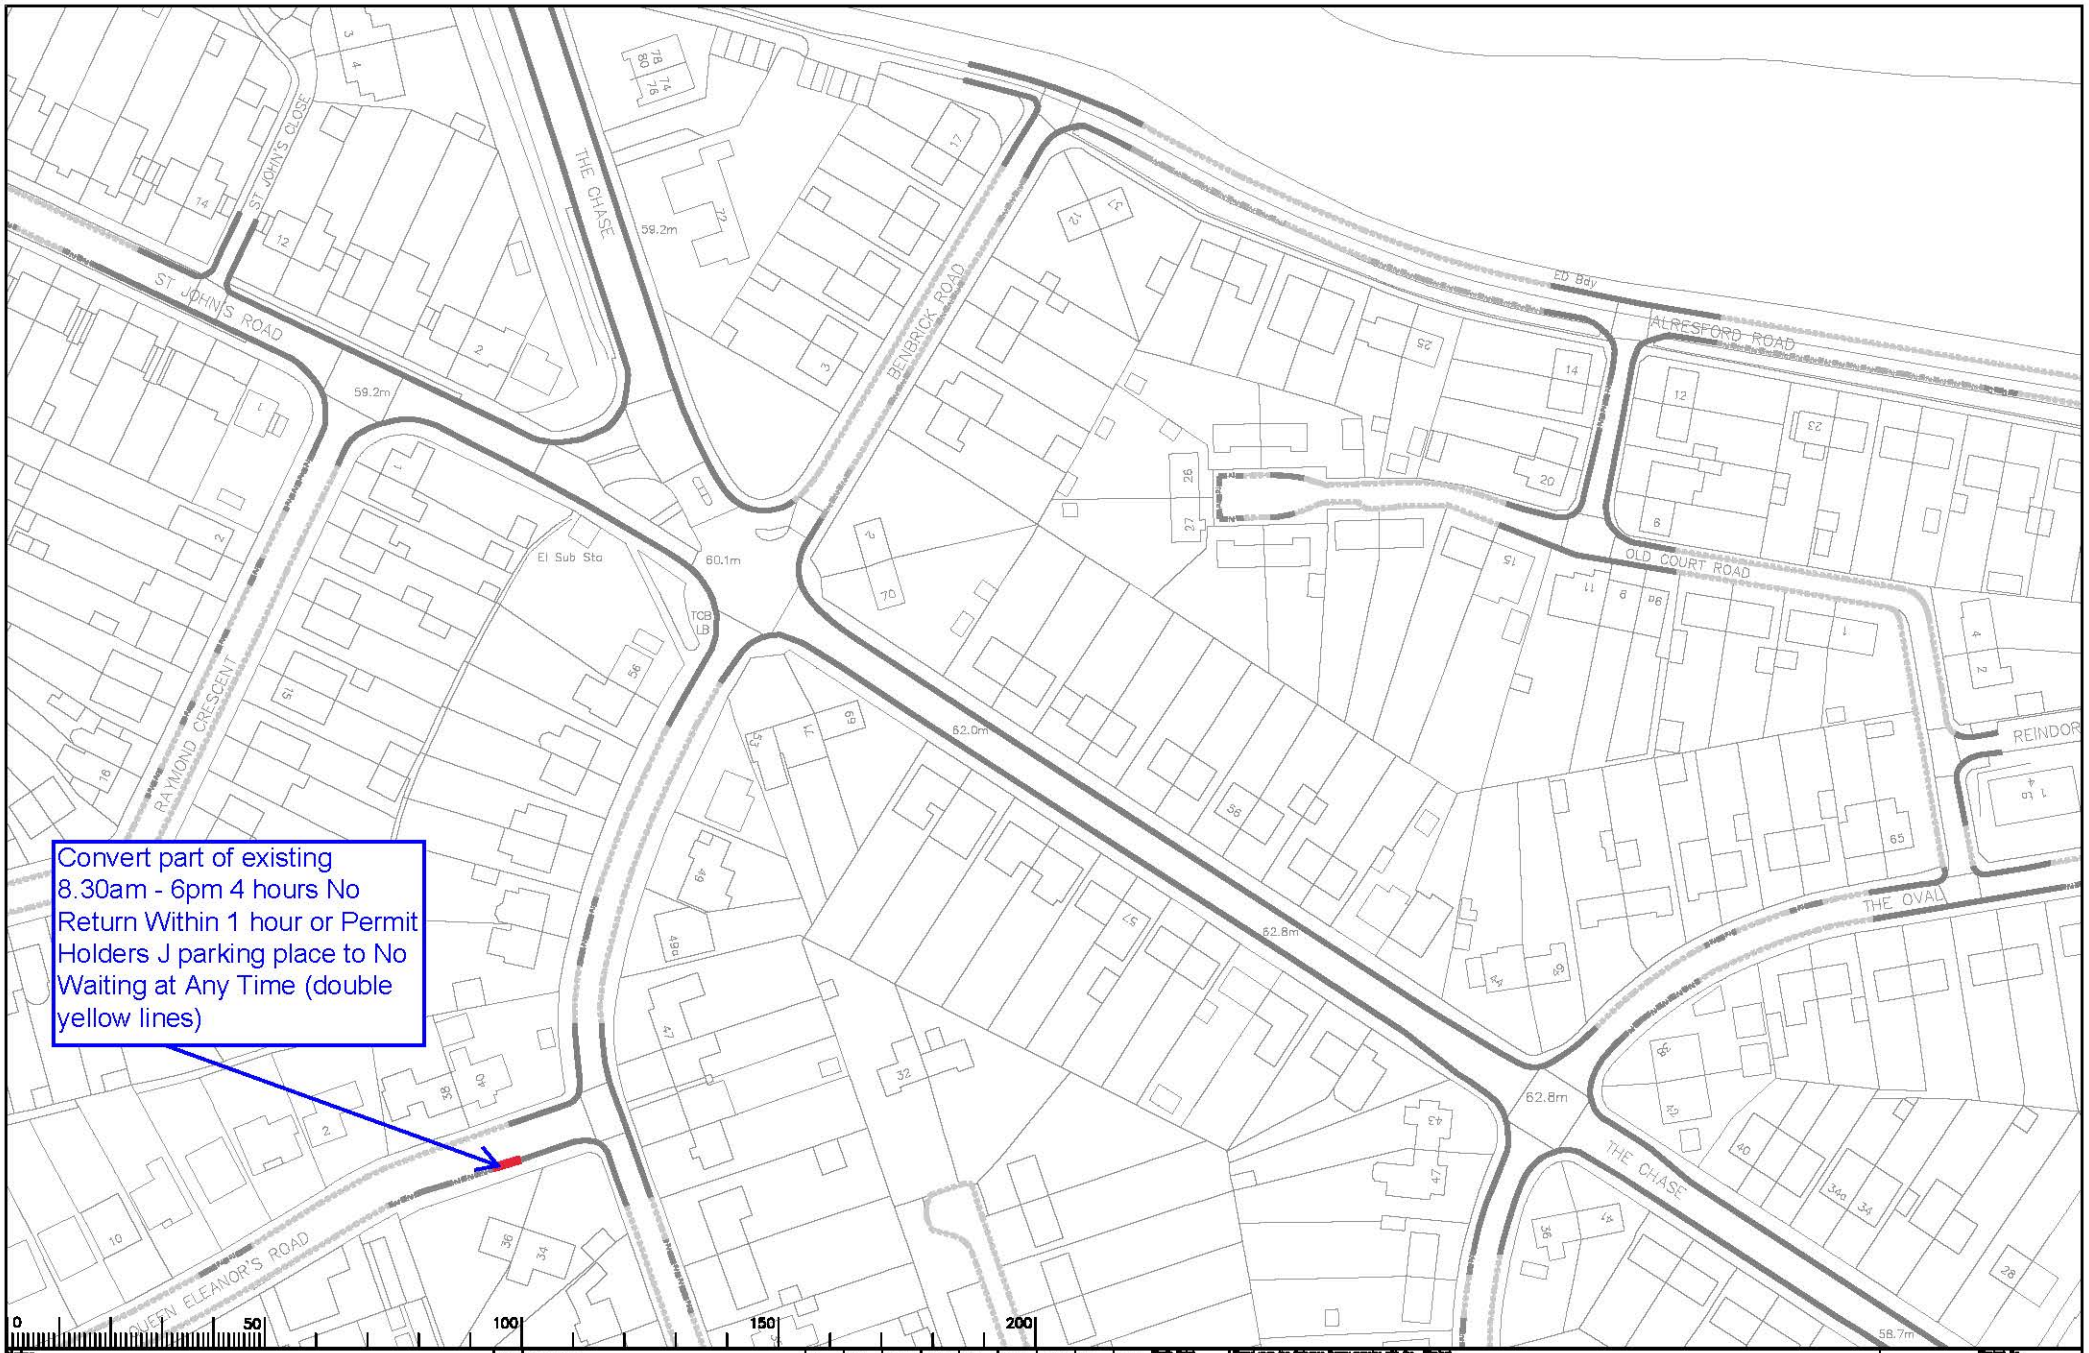

Drawing GFD 21
Queen Eleanors Road

Rev.	Description	Drwn	Stg.	Date	Chkd	Stg.	Date	Appr	Stg.	Date

Scale 1:1250

GUILDFORD DPE
GUILDFORD WEST

IMPLEMENTED TRAFFIC ORDERS

SURREY COUNTY COUNCIL

Project No. 3282/GUI
Drawing No. Y52
Rev. -
AS MADE

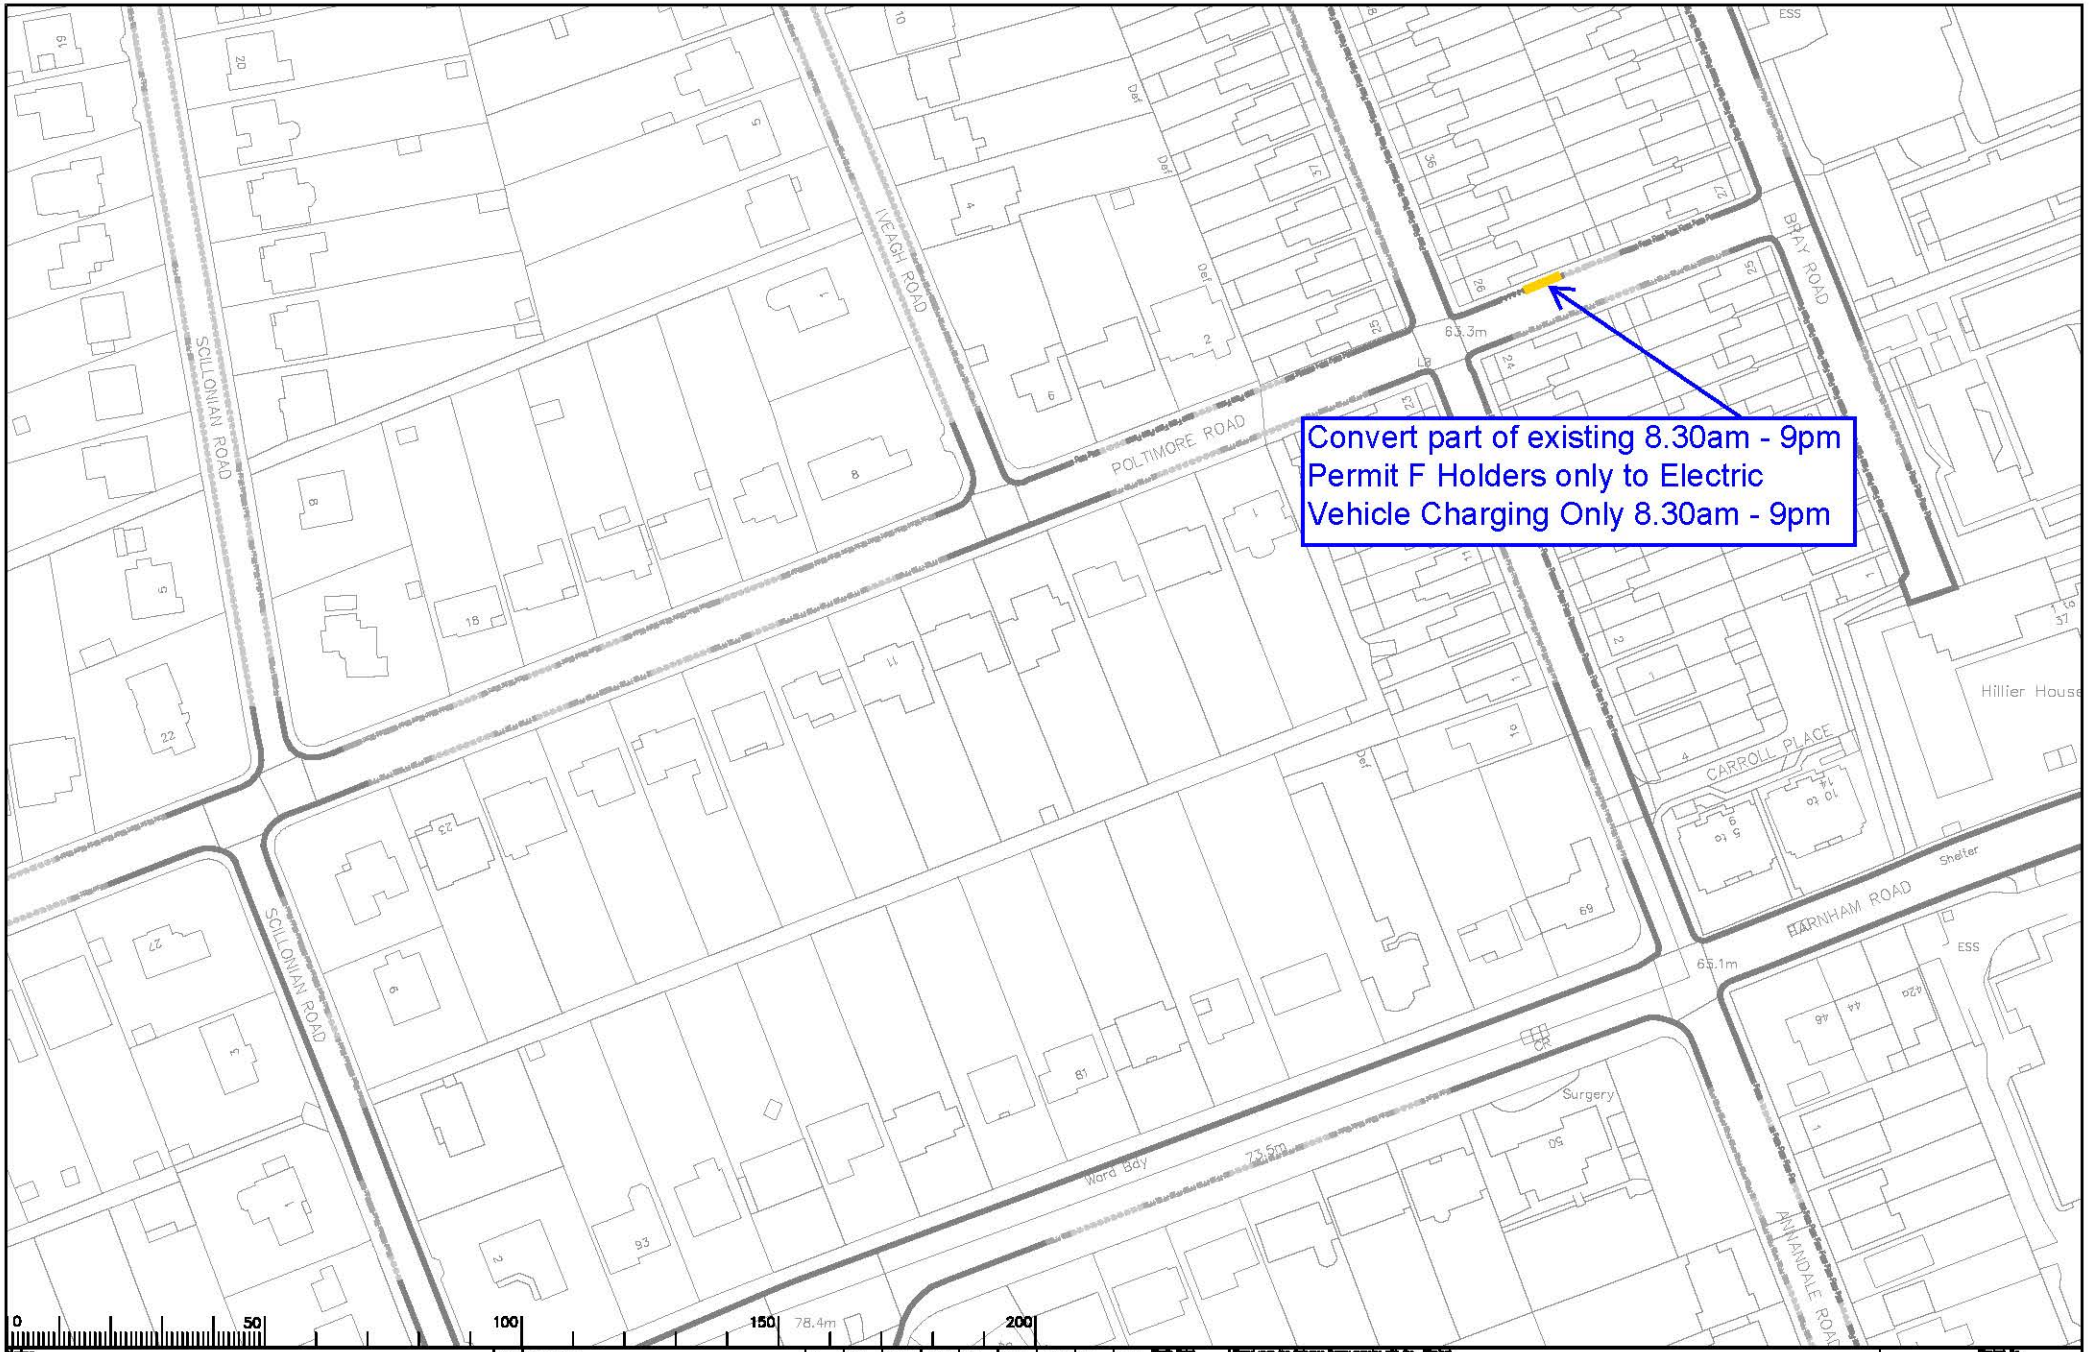

Drawing GFD 22
Poltimore Road, Guildford

Rev.	Description	Drwn	Stg.	Date	Chkd	Stg.	Date	Appr	Stg.	Date

Scale 1:1250

North Point

Drawn by NS — Stg. — Date 13.19
Checked by neighbour RH — Stg. RH — Date 13.19
Approved by DC — Stg. DC — Date 13.19

Project: GUILDFORD DPE
GUILDFORD WEST

Drawing: IMPLEMENTED TRAFFIC ORDERS

SURREY COUNTY COUNCIL

Project No. 3282/GUI
Drawing No. Z54
Rev. -
AS MADE

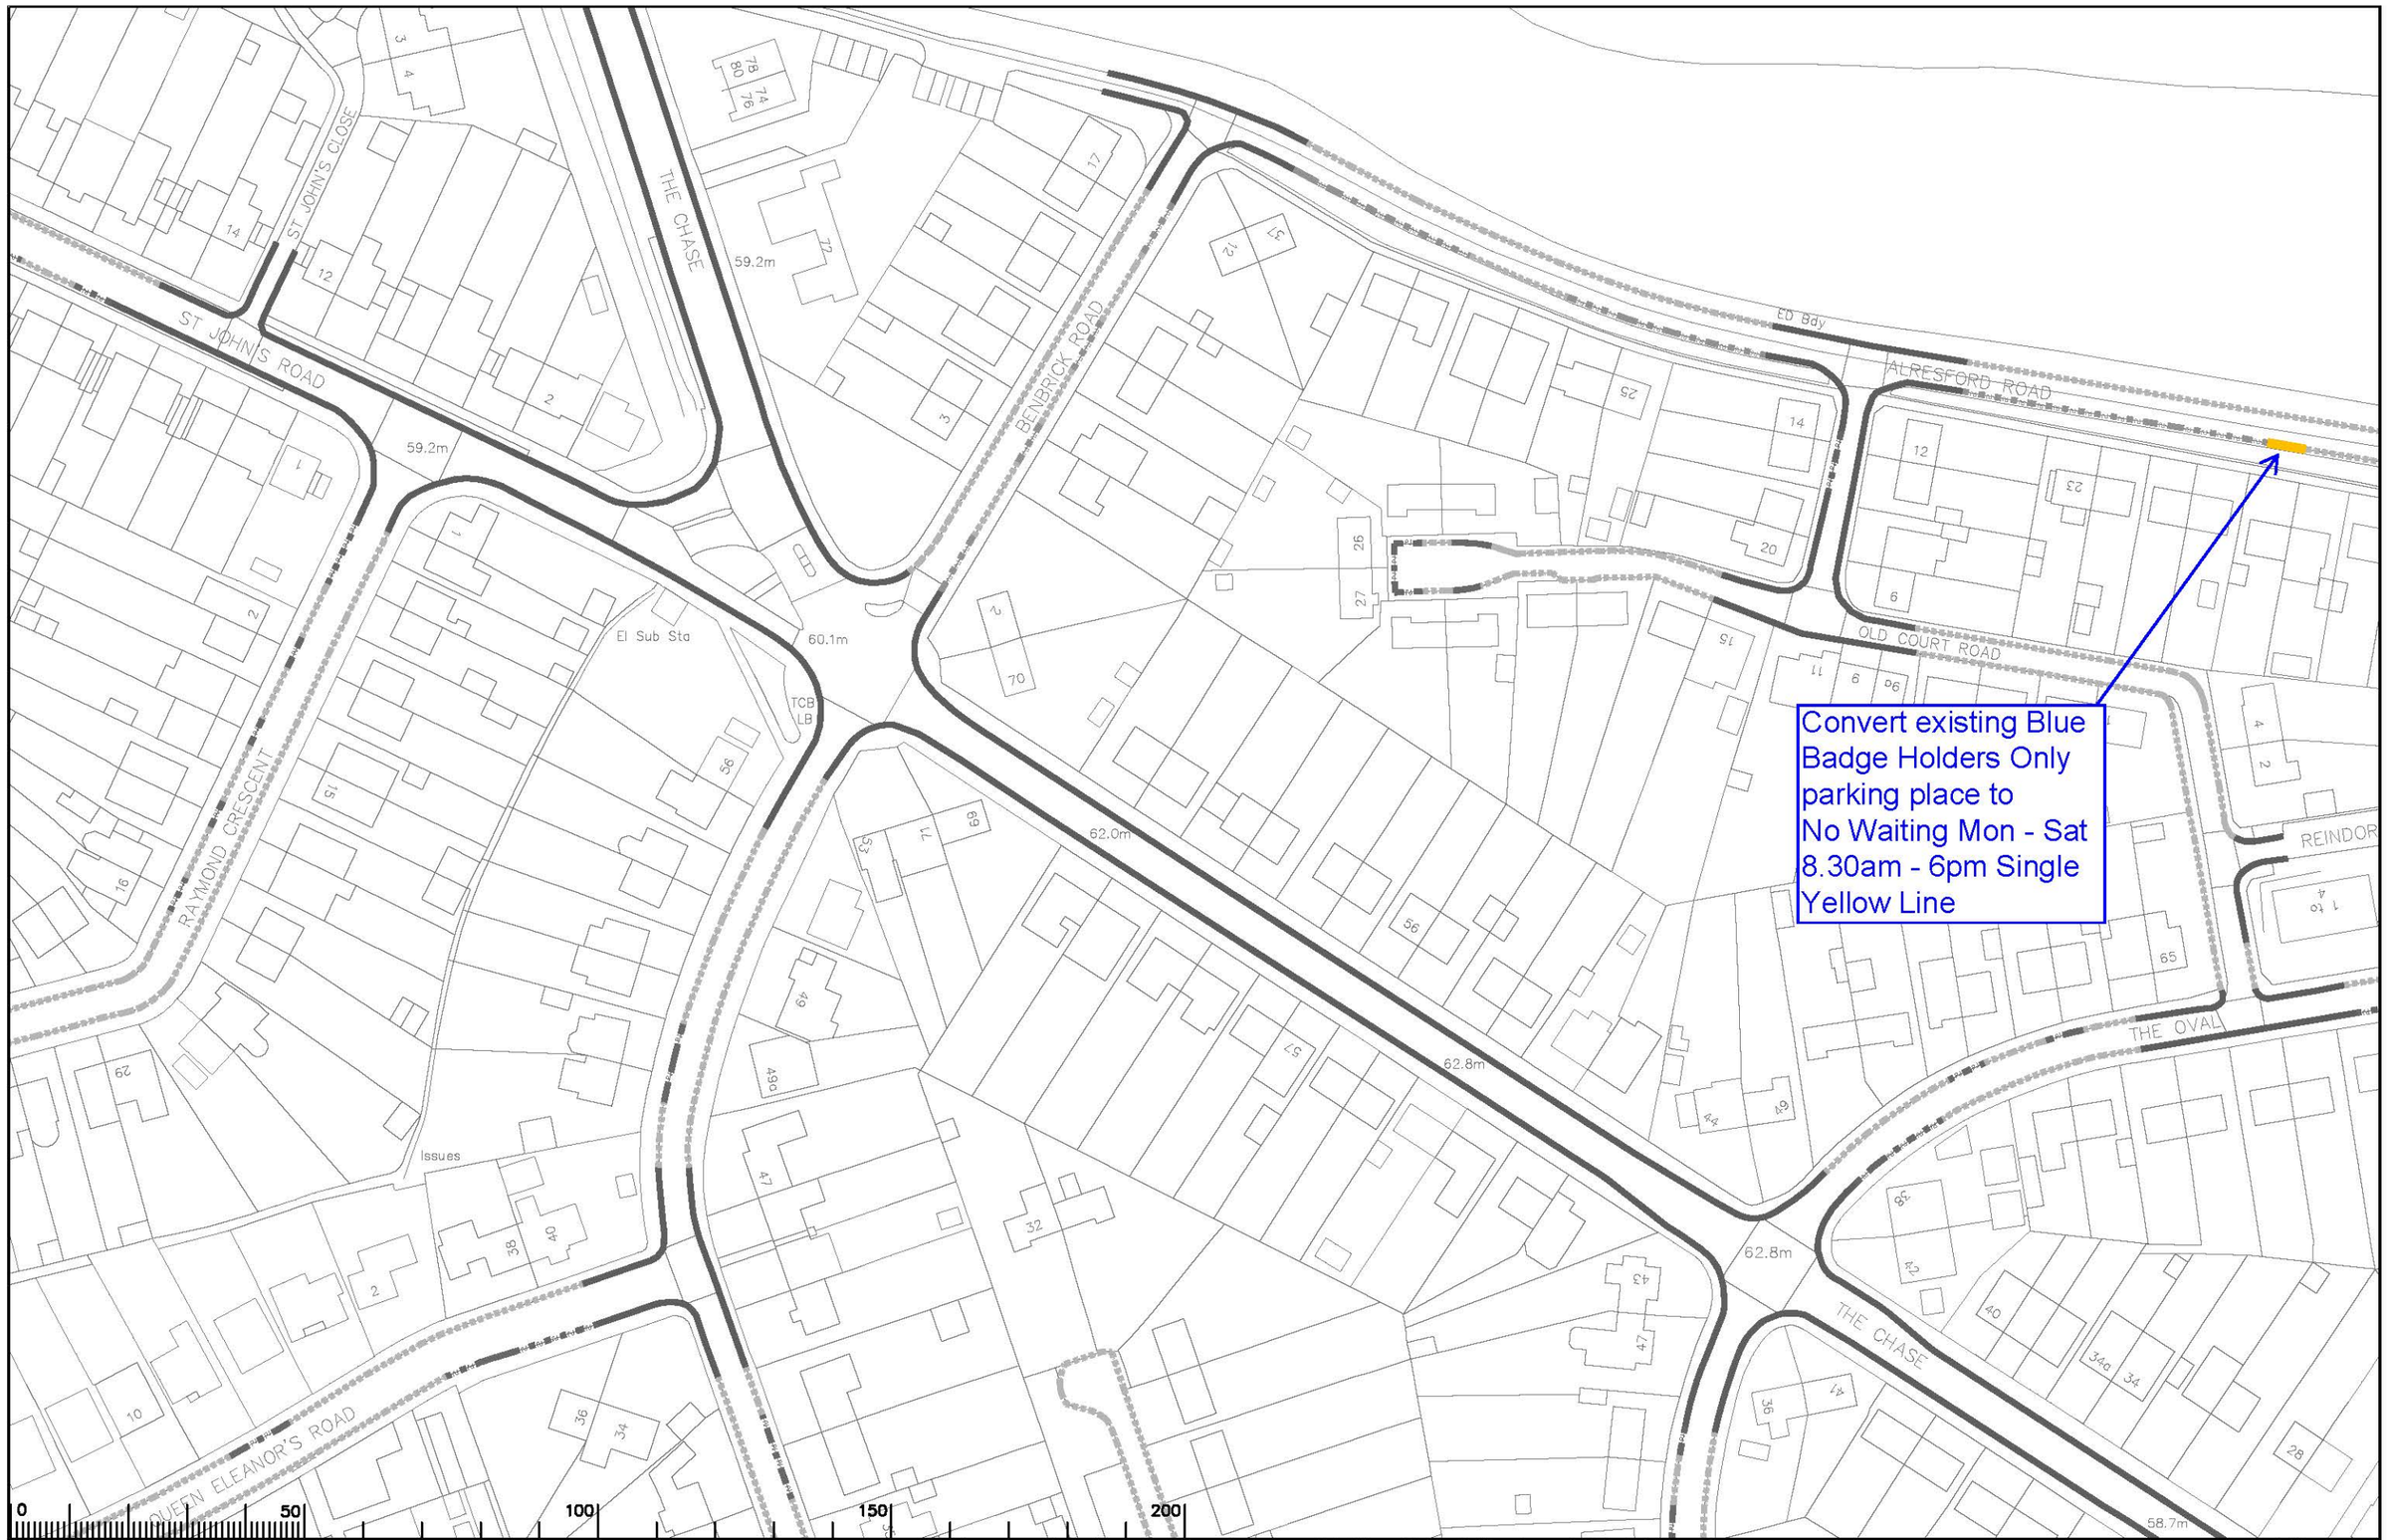

Notes

Drawing GFD 23
Alresford Road, Guildford

Rev.	Description	Drwn	Sig.	Date	Chkd	Sig.	Date	Appr	Sig.	Date

Scale 1:1250

North Point

Based upon the Ordnance Survey mapping with the permission of the Controller of Her Majesty's Stationery Office © Crown copyright. Unauthorised reproduction infringes Crown copyright and may lead to prosecution or civil proceedings. Surrey County Council LA 078372 1998.

Drawn by	RB	RB	03.23
Checked by originator	RH	RH	03.23
Approved by	DC	DC	03.23

Project
GUILDFORD DPE
GUILDFORD WEST

Drawing
IMPLEMENTED TRAFFIC ORDERS

SHEET OF

SURREY COUNTY COUNCIL

Project No. 3282/GUI
Contract
Sheet No.
Drawing No. Y52
Rev. -
Classification AS MADE