




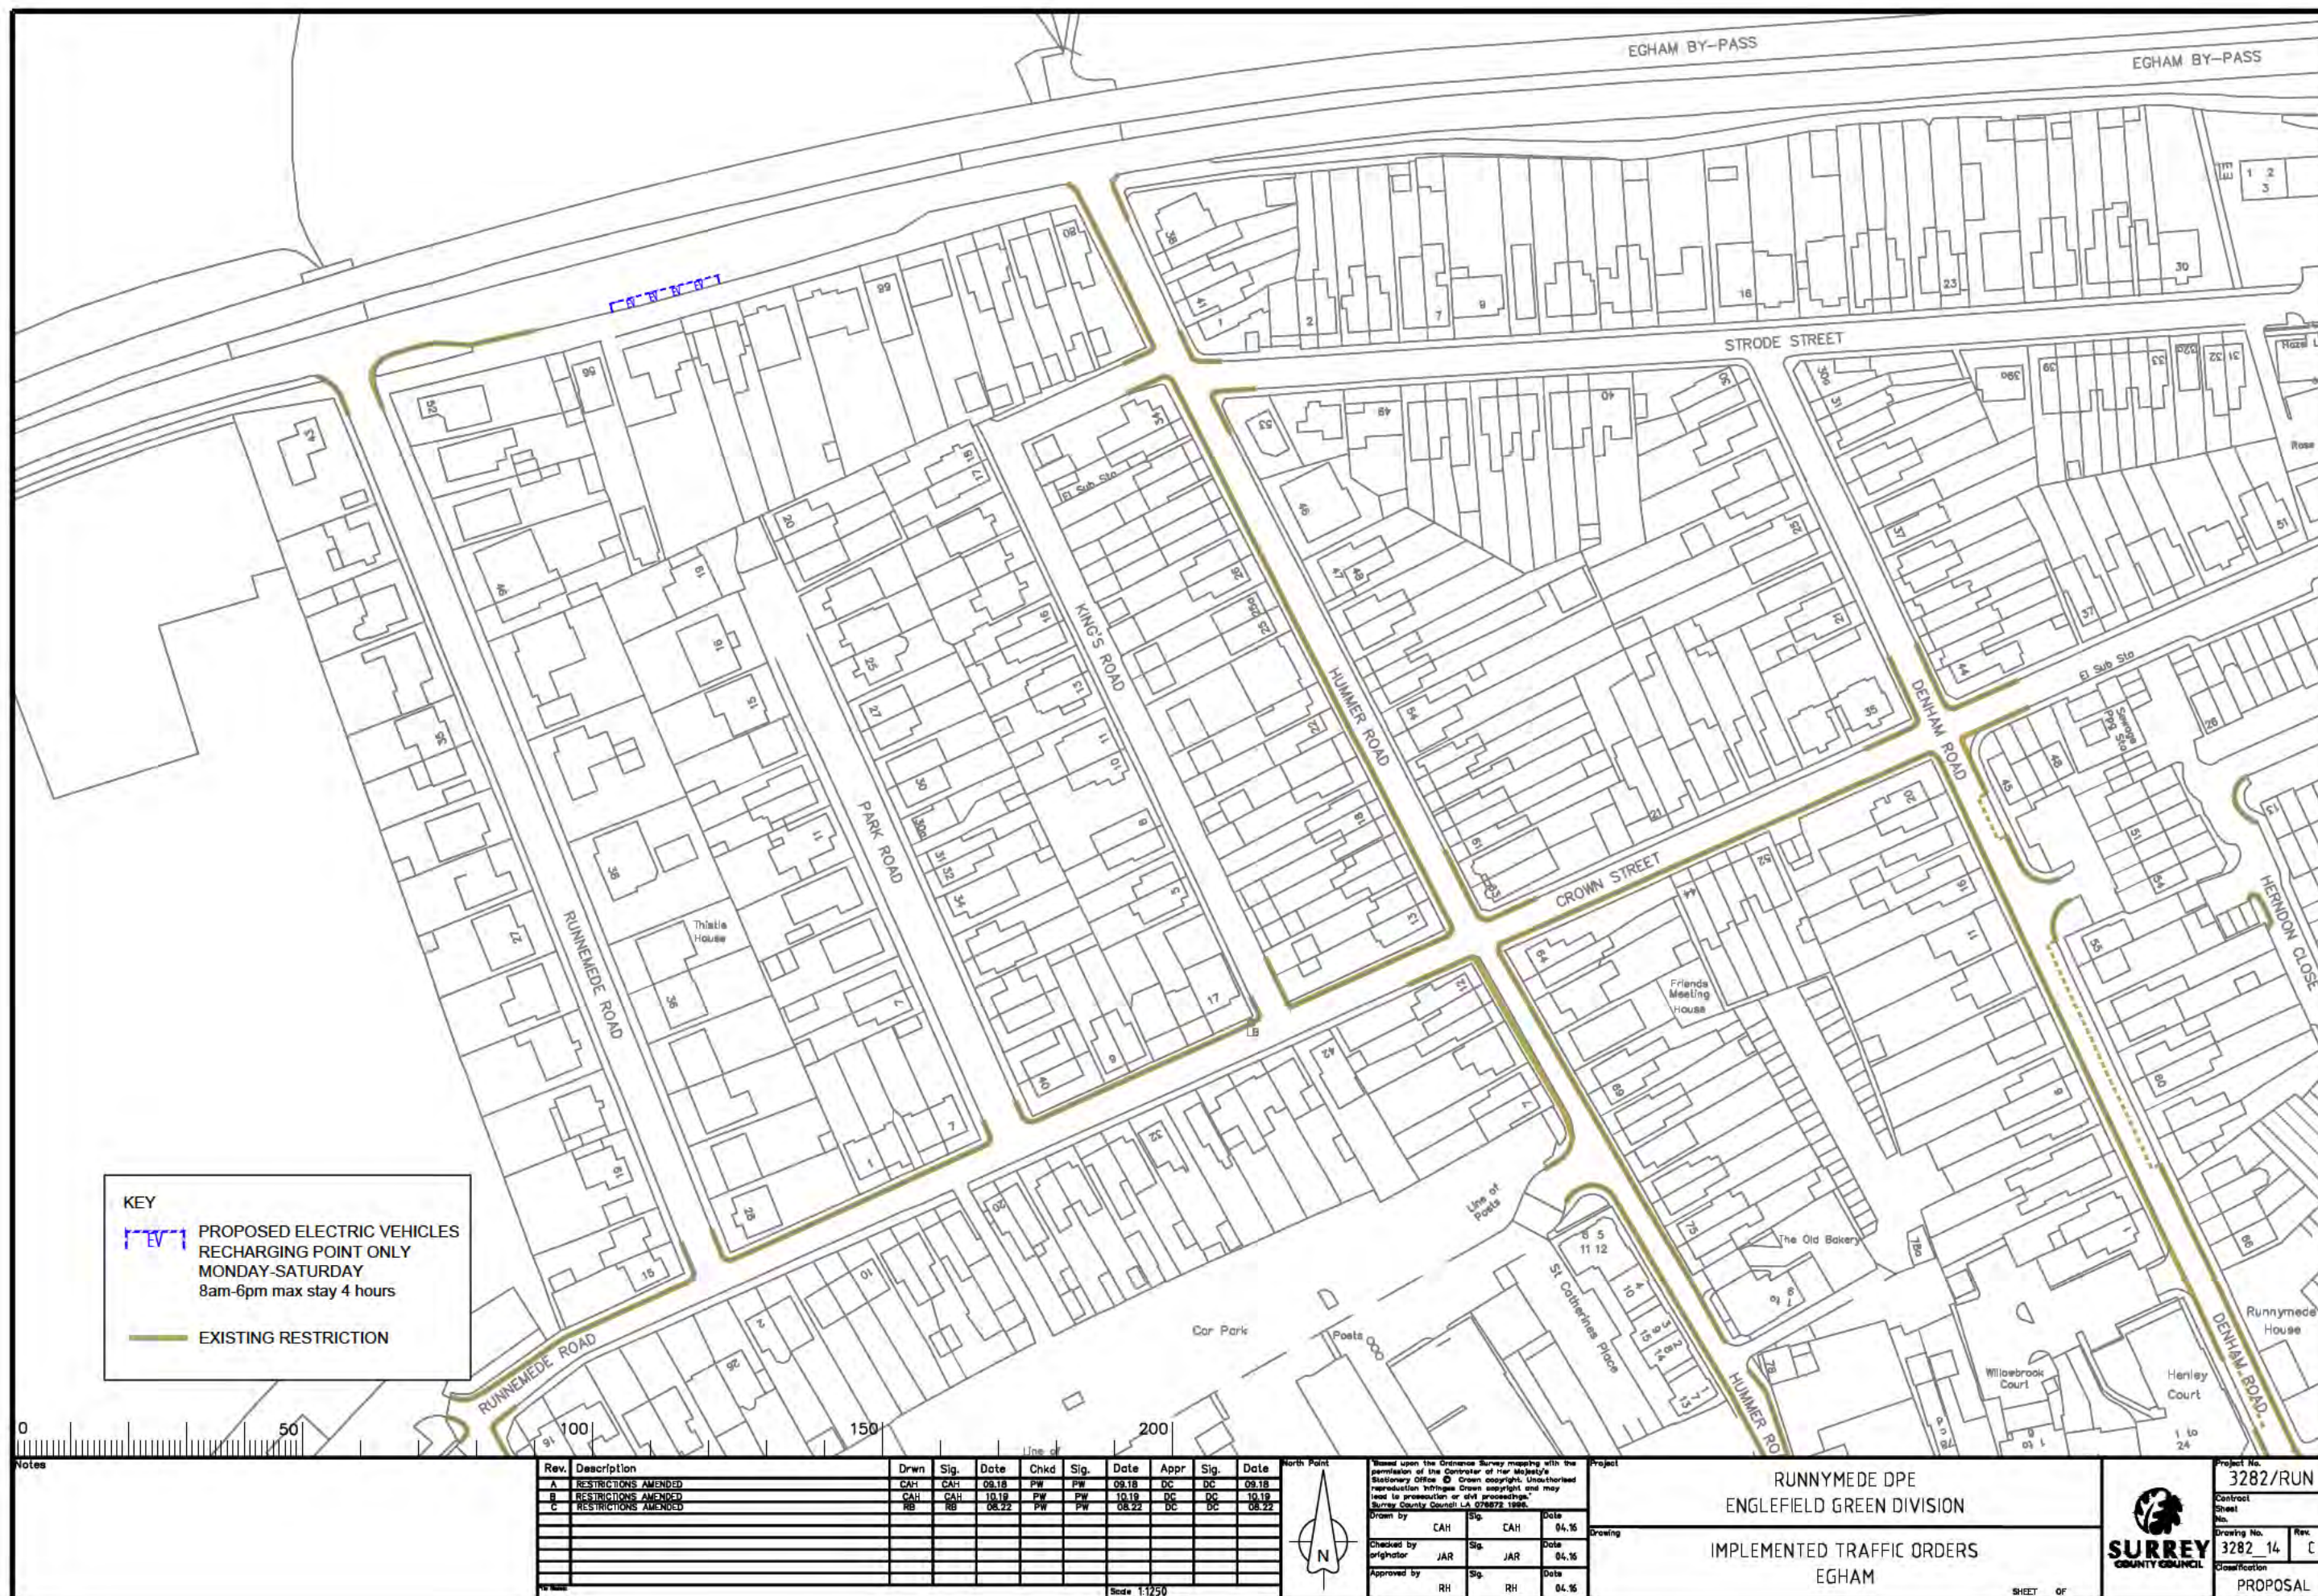

KEY

PROPOSED ELECTRIC VEHICLES RECHARGING POINT ONLY
MONDAY-SATURDAY
8am-6pm max stay 4 hours

EXISTING RESTRICTION

Notes

Rev.	Description	Drwn	Sig.	Date	Chkd	Sig.	Date	Appr	Sig.	Date
A	RESTRICTIONS AMENDED	CAH	CAH	02.16	JAR	JAR	02.16	RH	RH	02.16
B	RESTRICTIONS AMENDED	CAH	CAH	07.17	JAR	JAR	07.17	RH	RH	07.17
C	RESTRICTIONS AMENDED	CAH	CAH	05.21	PW	PW	05.21	DC	DC	05.21
D	RESTRICTIONS AMENDED	RB	RB	02.22	PW	PW	02.22	DC	DC	02.22
E	RESTRICTIONS AMENDED	RB	RB	08.22	PW	PW	08.22	DC	DC	08.22

Scale 1:1250

North Point

Based upon the Ordnance Survey mapping with the permission of the Controller of Her Majesty's Stationary Office. © Crown copyright. Unauthorised reproduction infringes Crown copyright and may lead to prosecution or civil proceedings.
Surrey County Council LA 078873 1906

Project
**RUNNYMEDE DPE
FOXHILL, THORPE AND VIRGINIA WATER DIVISION**

Drawing
**IMPLEMENTED TRAFFIC ORDERS
OTTERSRAW**

SHEET **07**

Project No.
3282

Contract
Sheet No.
3282_63

Drawing No.
3282_63

Rev.
E

Classification
PROPOSAL



KEY

PROPOSED ELECTRIC VEHICLES
RECHARGING POINT ONLY
MONDAY-SATURDAY
8am-6pm max stay 4 hours

 EXISTING RESTRICTION

Notes

Rev.	Description	Drawn	Sig.	Date	Chkd	Sig.	Date	Appr.	Sig.	Date
A	RESTRICTIONS AMENDED	CAH	CAH	02.18	JAR	JAR	02.18	RH	RH	02.18
B	RESTRICTIONS AMENDED	CAH	CAH	07.17	JAR	JAR	07.17	RH	RH	07.17
C	RESTRICTIONS AMENDED	CAH	CAH	08.18	PW	PW	08.18	DC	DC	08.18
D	RESTRICTIONS AMENDED	CAH	CAH	10.19	PW	PW	10.19	DC	DC	10.19
E	RESTRICTIONS AMENDED	CAH	CAH	05.21	PW	PW	05.21	DC	DC	05.21
F	RESTRICTIONS AMENDED	RB	RB	02.22	PW	PW	02.22	DC	DC	02.22
G	RESTRICTIONS AMENDED	RB	RB	08.22	PW	PW	08.22	DC	DC	08.22

Scale 1:1250

North Point

Based upon the Ordnance Survey mapping with the permission of the Controller of Her Majesty's Stationary Office. © Crown copyright. Unauthorised reproduction infringes Crown copyright and may lead to prosecution or civil proceedings.
Surrey County Council LA 078873 1998.

Drawn by RB Sig. RB Date 02.22

Checked by originator PW Sig. PW Date 02.22

Approved by RH Sig. RH Date 02.22

Project

RUNNYMEDE DPE
WOODHAM AND NEW HAW DIVISION

Drawing

IMPLEMENTED TRAFFIC ORDERS
WOODHAM

Project No.

3282

Contract Sheet No.

3282_65

Rev.

G

SURREY COUNTY COUNCIL

Classification

PROPOSAL

SHEET

of